FED. ROAD DIV. No.	STATE	F A PROJECT NO.	FISCAL YEAR	SHEET No.
3	FLA.			1

BOOK NUMBERS 899872
899870
1000817

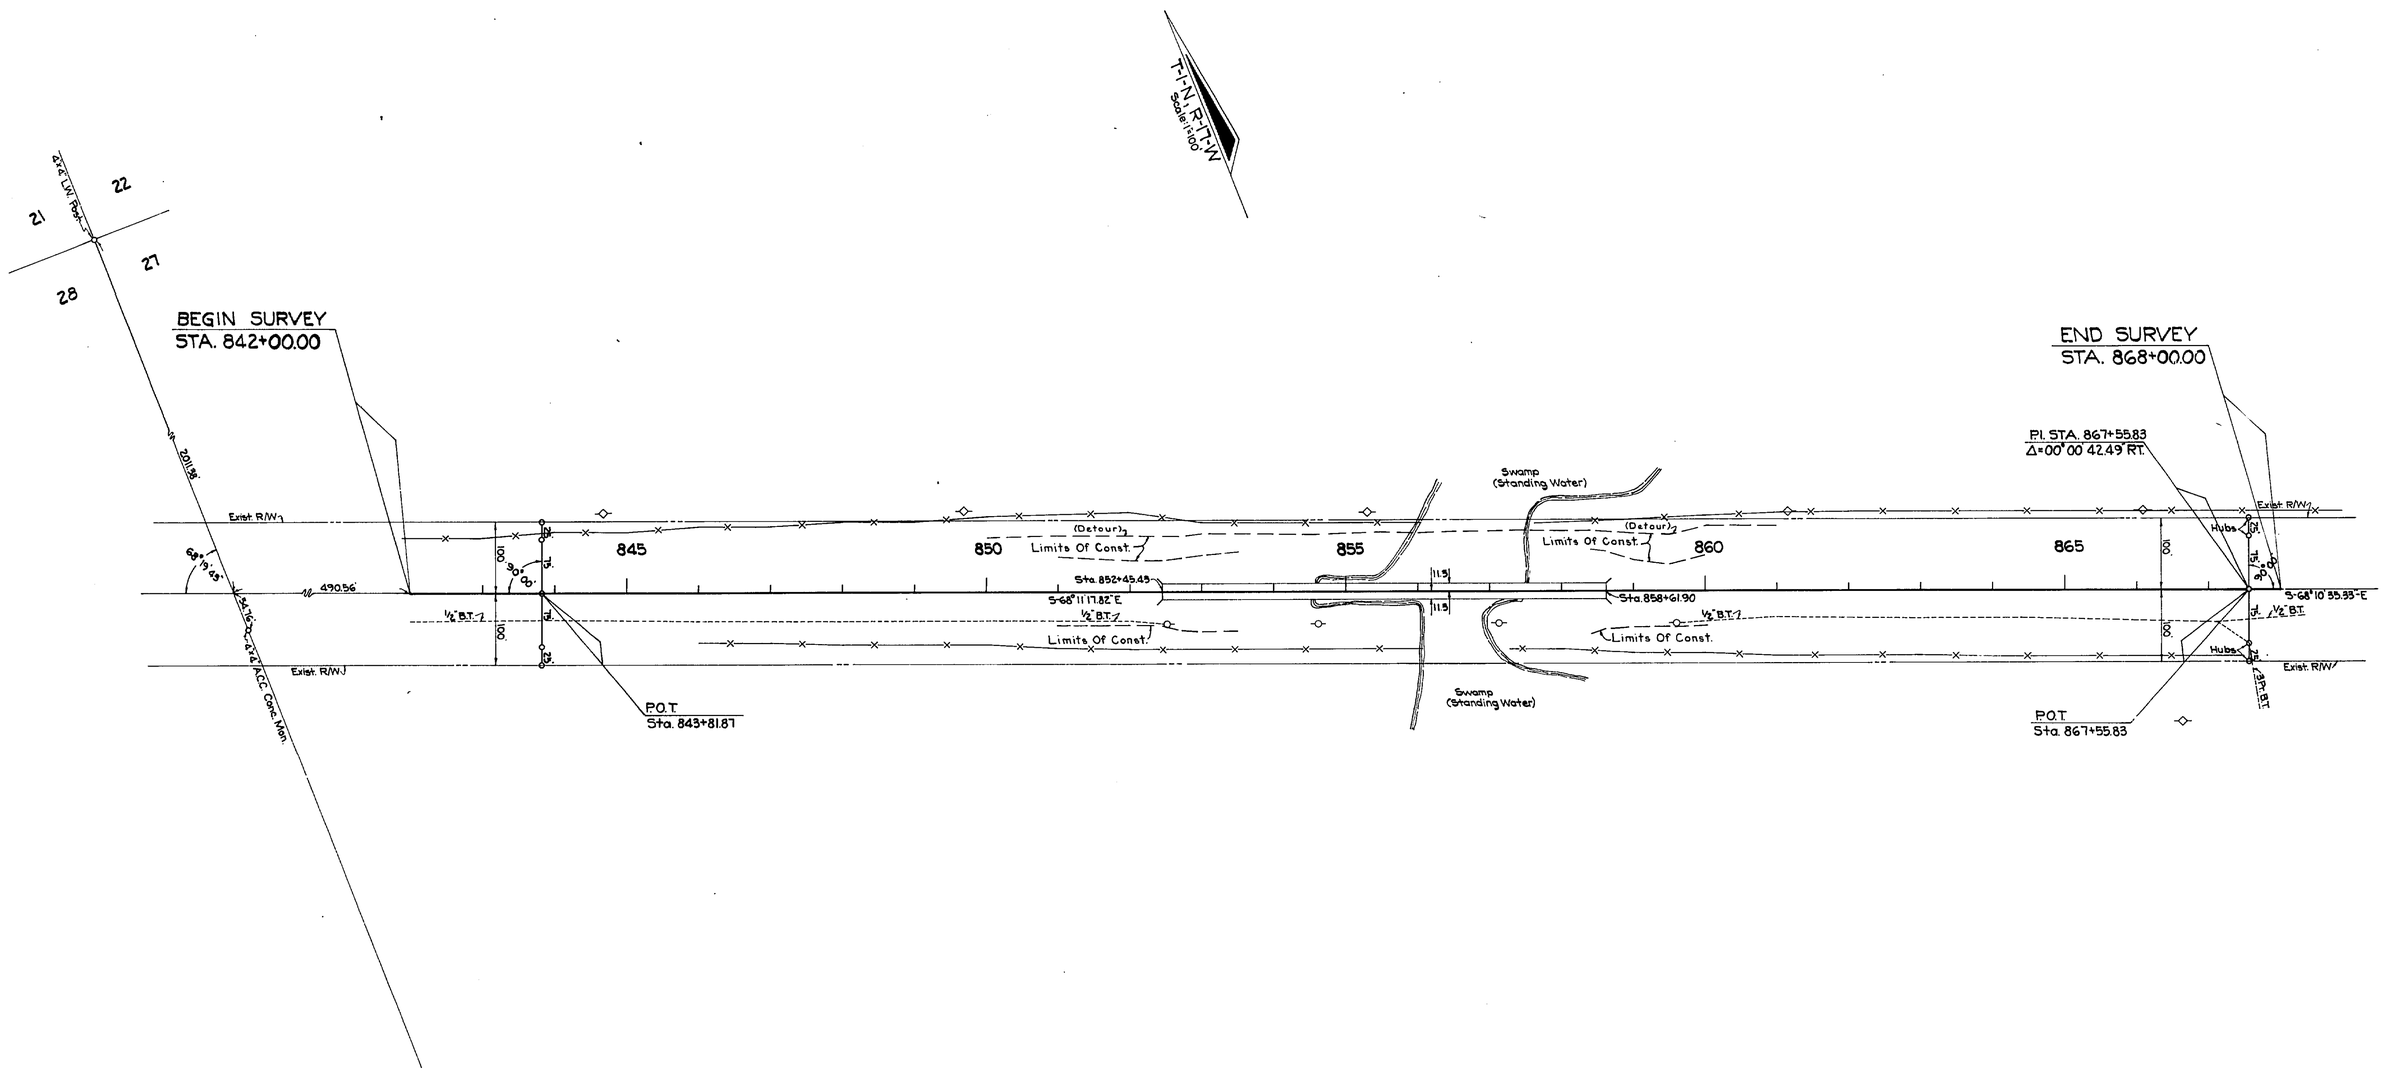

UTILITY OWNERS
POWER: Choctawhatchee Electric Co-op.
TELEPHONE: Southeastern Telephone Co.

B.I. NUMBER 319028

STATE OF FLORIDA
DEPARTMENT OF TRANSPORTATION

RIGHT OF WAY MAP

STATE ROAD No. 20 WALTON COUNTY

	BY	DATE	APPROVED BY	DATE
DRAWN				
TRACED	I.L.C.	6-20-76		DISTRICT ENGINEER
CHECKED	P.E.C.	3-17-77	D. L. Wheeler	3-30-77 ENGINEER OF RIGHT OF WAY
COMPARED				
INDEXED				STATE HIGHWAY ENGINEER

REVISION	BY	DATE

SECTION 60030-2514 SHEET 1 OF 1

DISMAL CREEK BRIDGE NUMBER 600031