FED. ROAD DIV. No.	STATE	PROJECT No.	FISCAL YEAR	SHEET No.
3	FLA.	60030-2902		1

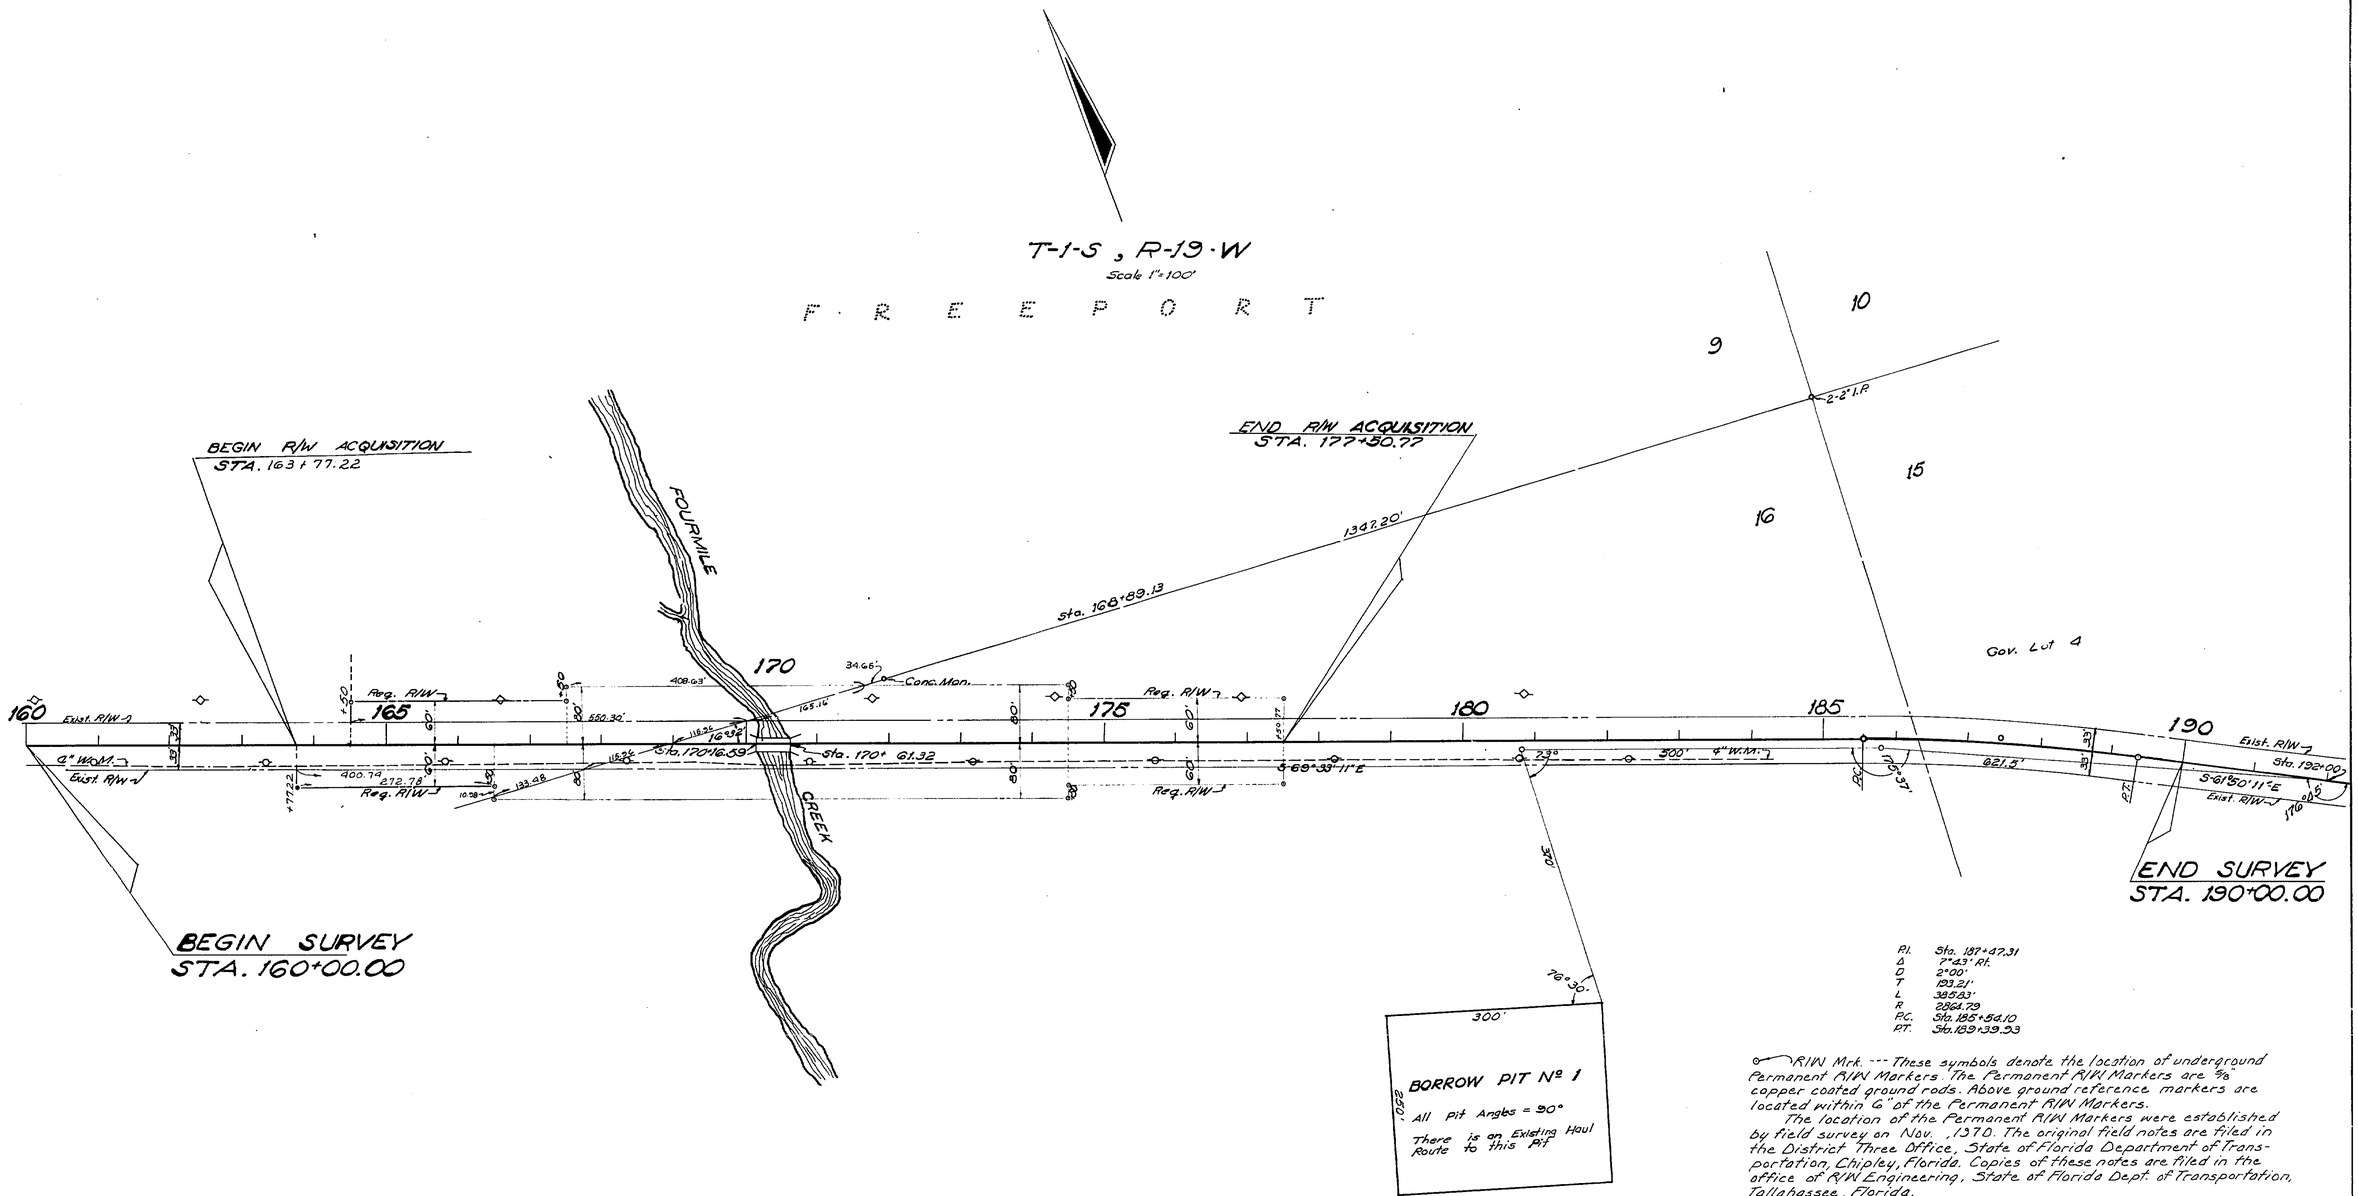

P.I.	Sta. 187+47.31
Δ	7°43' Rt.
D	2°00'
T	193.21'
L	385.83'
R	2864.79
P.C.	Sta. 185+54.10
P.T.	Sta. 189+39.93

R/W Mrk. --- These symbols denote the location of underground Permanent R/W Markers. The Permanent R/W Markers are 5/8" copper coated ground rods. Above ground reference markers are located within 6" of the Permanent R/W Markers.

The location of the Permanent R/W Markers were established by field survey on Nov. , 1970. The original field notes are filed in the District Three Office, State of Florida Department of Transportation, Chipley, Florida. Copies of these notes are filed in the office of R/W Engineering, State of Florida Dept. of Transportation, Tallahassee, Florida.

Filed for record in the Office of the Clerk of the Circuit Court for the County of Walton, State of Florida in Map Book 1, Page 49 on the 25th day of November A.D. 1970.

UTILITY OWNERS

Power Choctawhatchee Electric Coop. Inc.
Telephone Southeastern Telephone Co.
Water Main City of Freeport

REVISION	BY	DATE
P.R.M.'s note	A.E.J.	11-13-70
	JW-MHC	10-10-69
Rev. R/W	DFE-MHC	8-25-69
	B.H	7-18-69

STATE OF FLORIDA
STATE ROAD DEPARTMENT

RIGHT OF WAY MAP

STATE ROAD No. 20 WALTON COUNTY

	BY	DATE	APPROVED BY	DATE
DRAWN			T. B. Webb	7-7-69 DISTRICT ENGINEER
TRACED	B.H	5-23-69		
CHECKED				7-14-69 ENGINEER OF RIGHTS OF WAY
COMPARED				
INDEXED				STATE HIGHWAY ENGINEER

SECTION 60030-2902 SHEET 1 OF 1

BRIDGE NO. 18-A ON S.R. 20

A. R. COGSWELL, JACKSONVILLE, FLORIDA — INK LINEN —