FED. ROAD DIV. No.	STATE	F A PROJECT NO.	FISCAL YEAR	SHEET No.
3	FLA.			1

Book Nº'S 1015008
1015009

TABLE OF OWNERSHIP

PARCEL Nº	GRANTOR	AREA TAKING	REMAINDER LEFT	REMAINDER RIGHT	COMMENTS
100.1	Modern Homes Const. Co.	0.10 Ac.		0.90 Ac.	
101.1	J. E. Phillips, Estate	0.14 Ac.		16.75 Ac.	

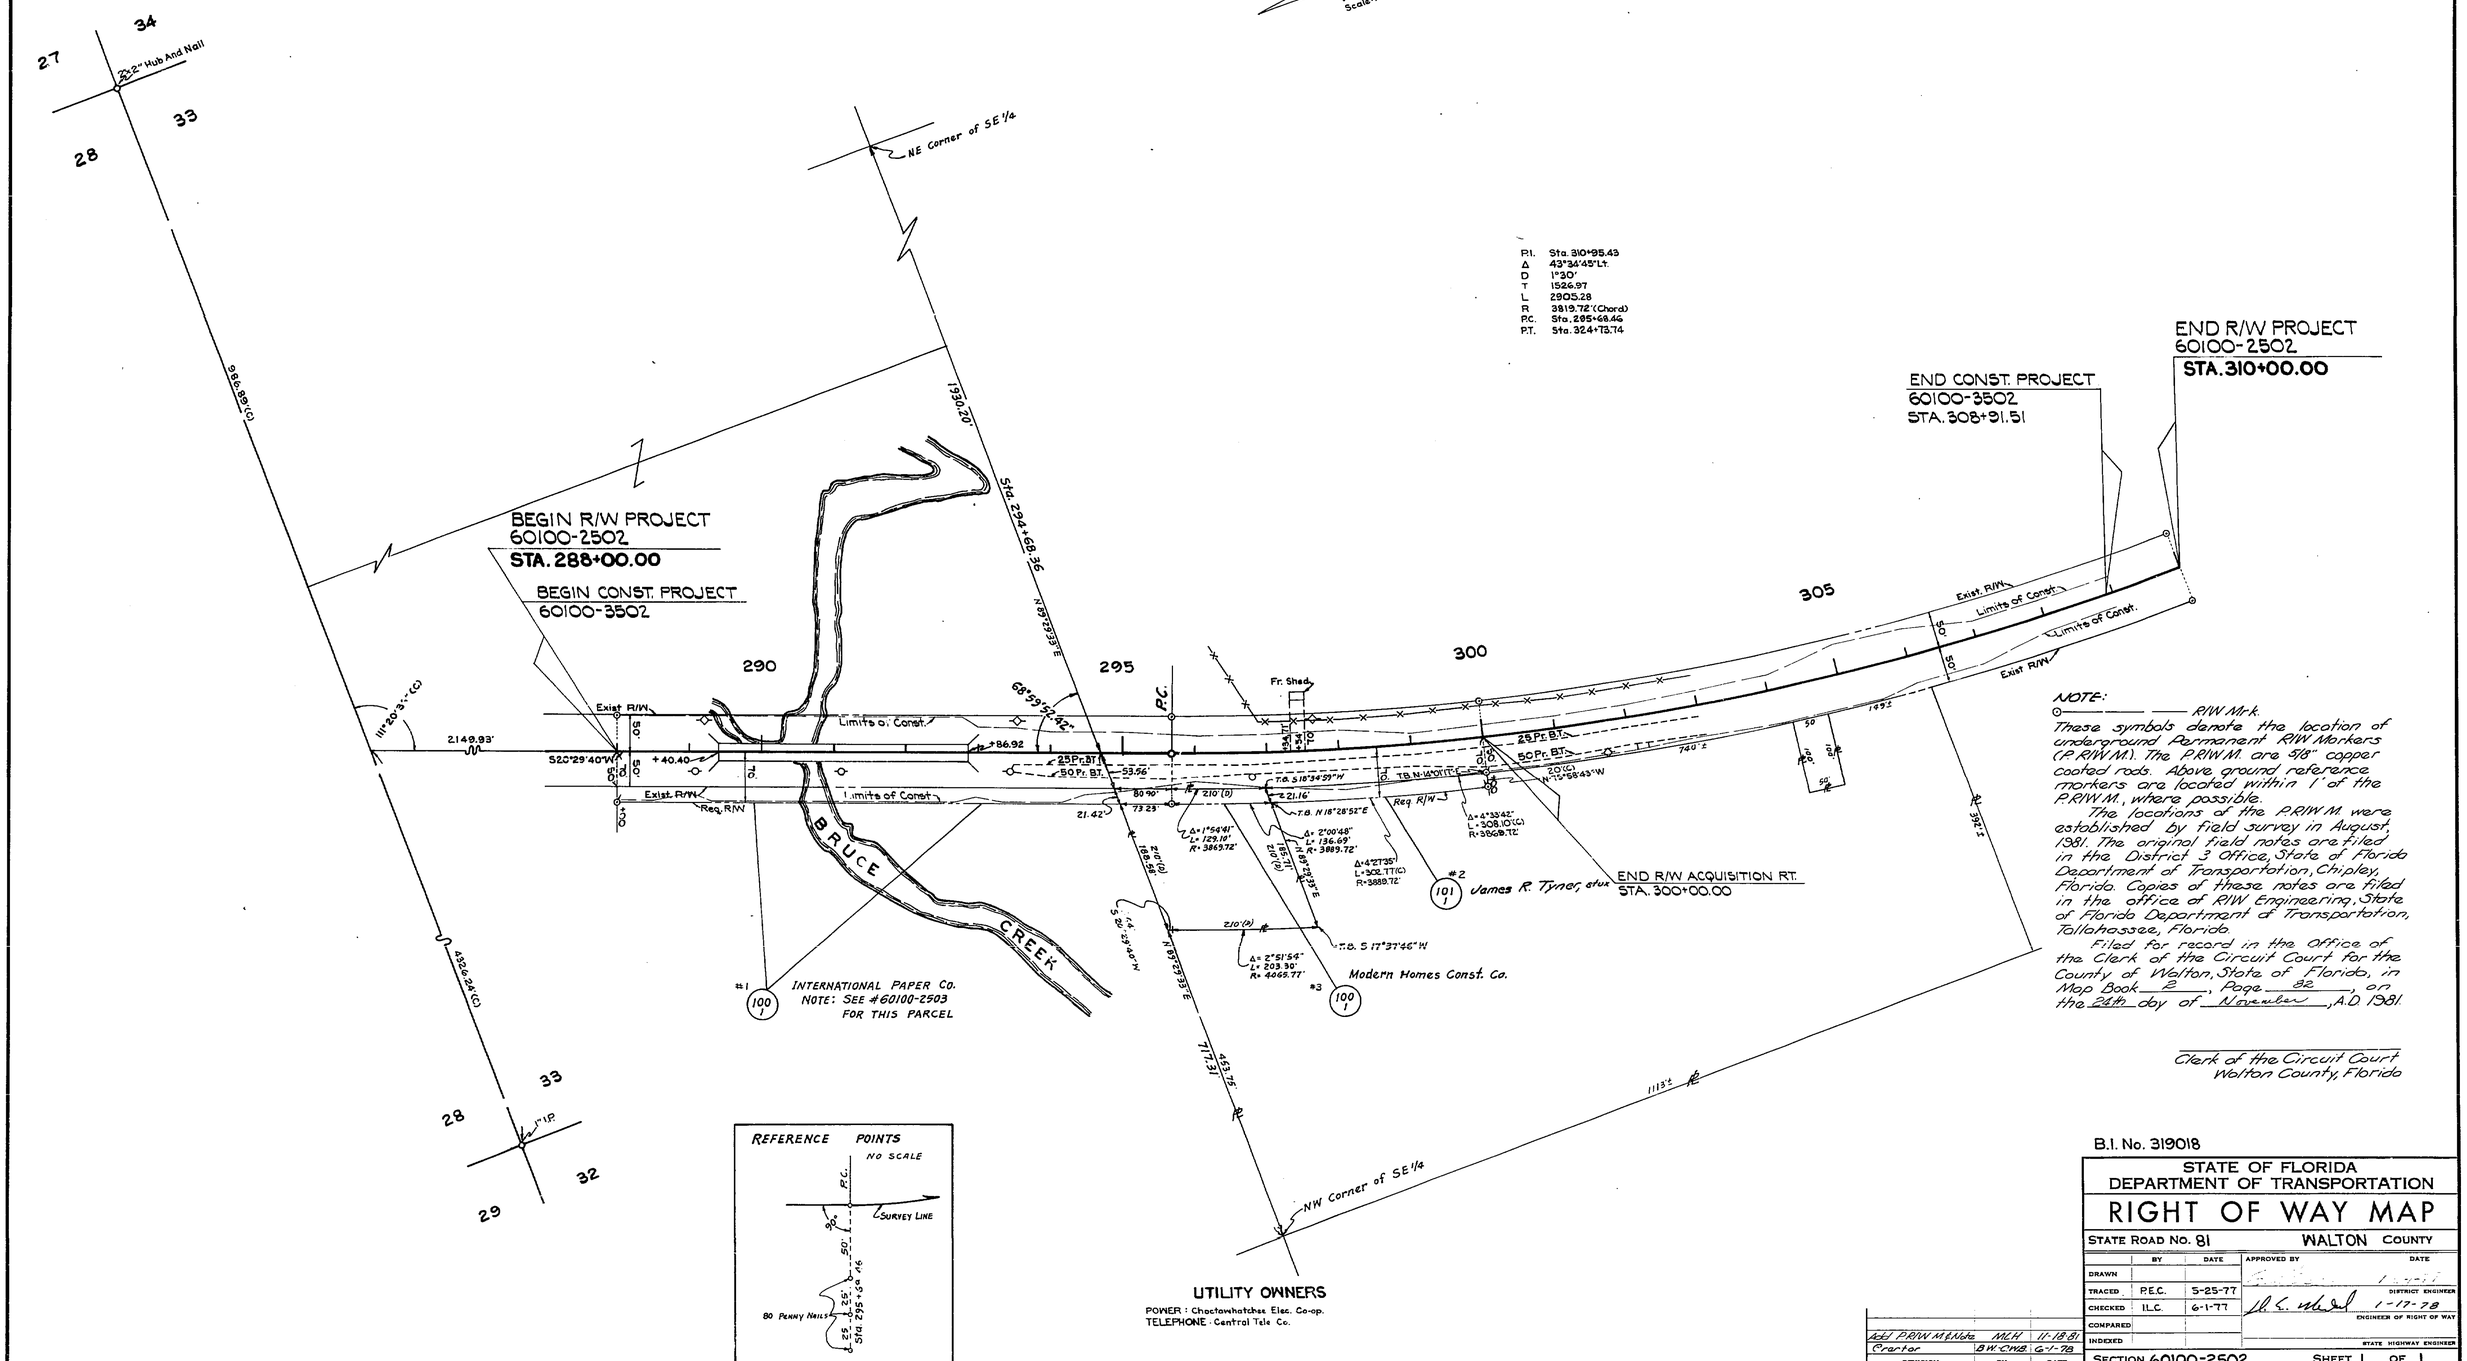

P.I. Sta. 310+95.43
Δ 43°34'45" Lt.
D 1°30'
T 1526.97
L 2905.28
R 3819.72' (Chord)
P.C. Sta. 295+68.46
P.T. Sta. 324+73.74

NOTE:
⊙———— R/W Mrk.
These symbols denote the location of underground Permanent R/W Markers (P.R/W.M.). The P.R/W.M. are 5/8" copper coated rods. Above ground reference markers are located within 1' of the P.R/W.M., where possible.
The locations of the P.R/W.M. were established by field survey in August, 1981. The original field notes are filed in the District 3 Office, State of Florida Department of Transportation, Chipley, Florida. Copies of these notes are filed in the office of R/W Engineering, State of Florida Department of Transportation, Tallahassee, Florida.
Filed for record in the Office of the Clerk of the Circuit Court for the County of Walton, State of Florida, in Map Book 2, Page 82, on the 24th day of November, A.D. 1981.

Clerk of the Circuit Court
Walton County, Florida

UTILITY OWNERS
POWER: Choctawhatchee Elec. Co-op.
TELEPHONE: Central Tele Co.

B.I. No. 319018

STATE OF FLORIDA
DEPARTMENT OF TRANSPORTATION

RIGHT OF WAY MAP

STATE ROAD No. 81 WALTON COUNTY

	BY	DATE	APPROVED BY	DATE
DRAWN				
TRACED	P.E.C.	5-25-77		DISTRICT ENGINEER
CHECKED	I.L.C.	6-1-77		1-17-78 ENGINEER OF RIGHT OF WAY
COMPARED				
INDEXED				STATE HIGHWAY ENGINEER

REVISION	BY	DATE
Add P.R/W.M. & Note	MLH	11-18-81
Crartor	B.W. CWB	6-1-78

SECTION 60100-2502 SHEET 1 OF 1

BRUCE CREEK BRIDGE NO. 600053

FED. ROAD DIV. No.	STATE	F A PROJECT NO.	FISCAL YEAR	SHEET No.
3	FLA.			1

Book No.'s 1015008
1015009

TABLE OF OWNERSHIP

PARCEL Nº	GRANTOR	AREA TAKING	REMAINDER LEFT	REMAINDER RIGHT	COMMENTS
100.1	INTERNATIONAL PAPER CO.	0.59 Ac.	——	——	SEE NOTE

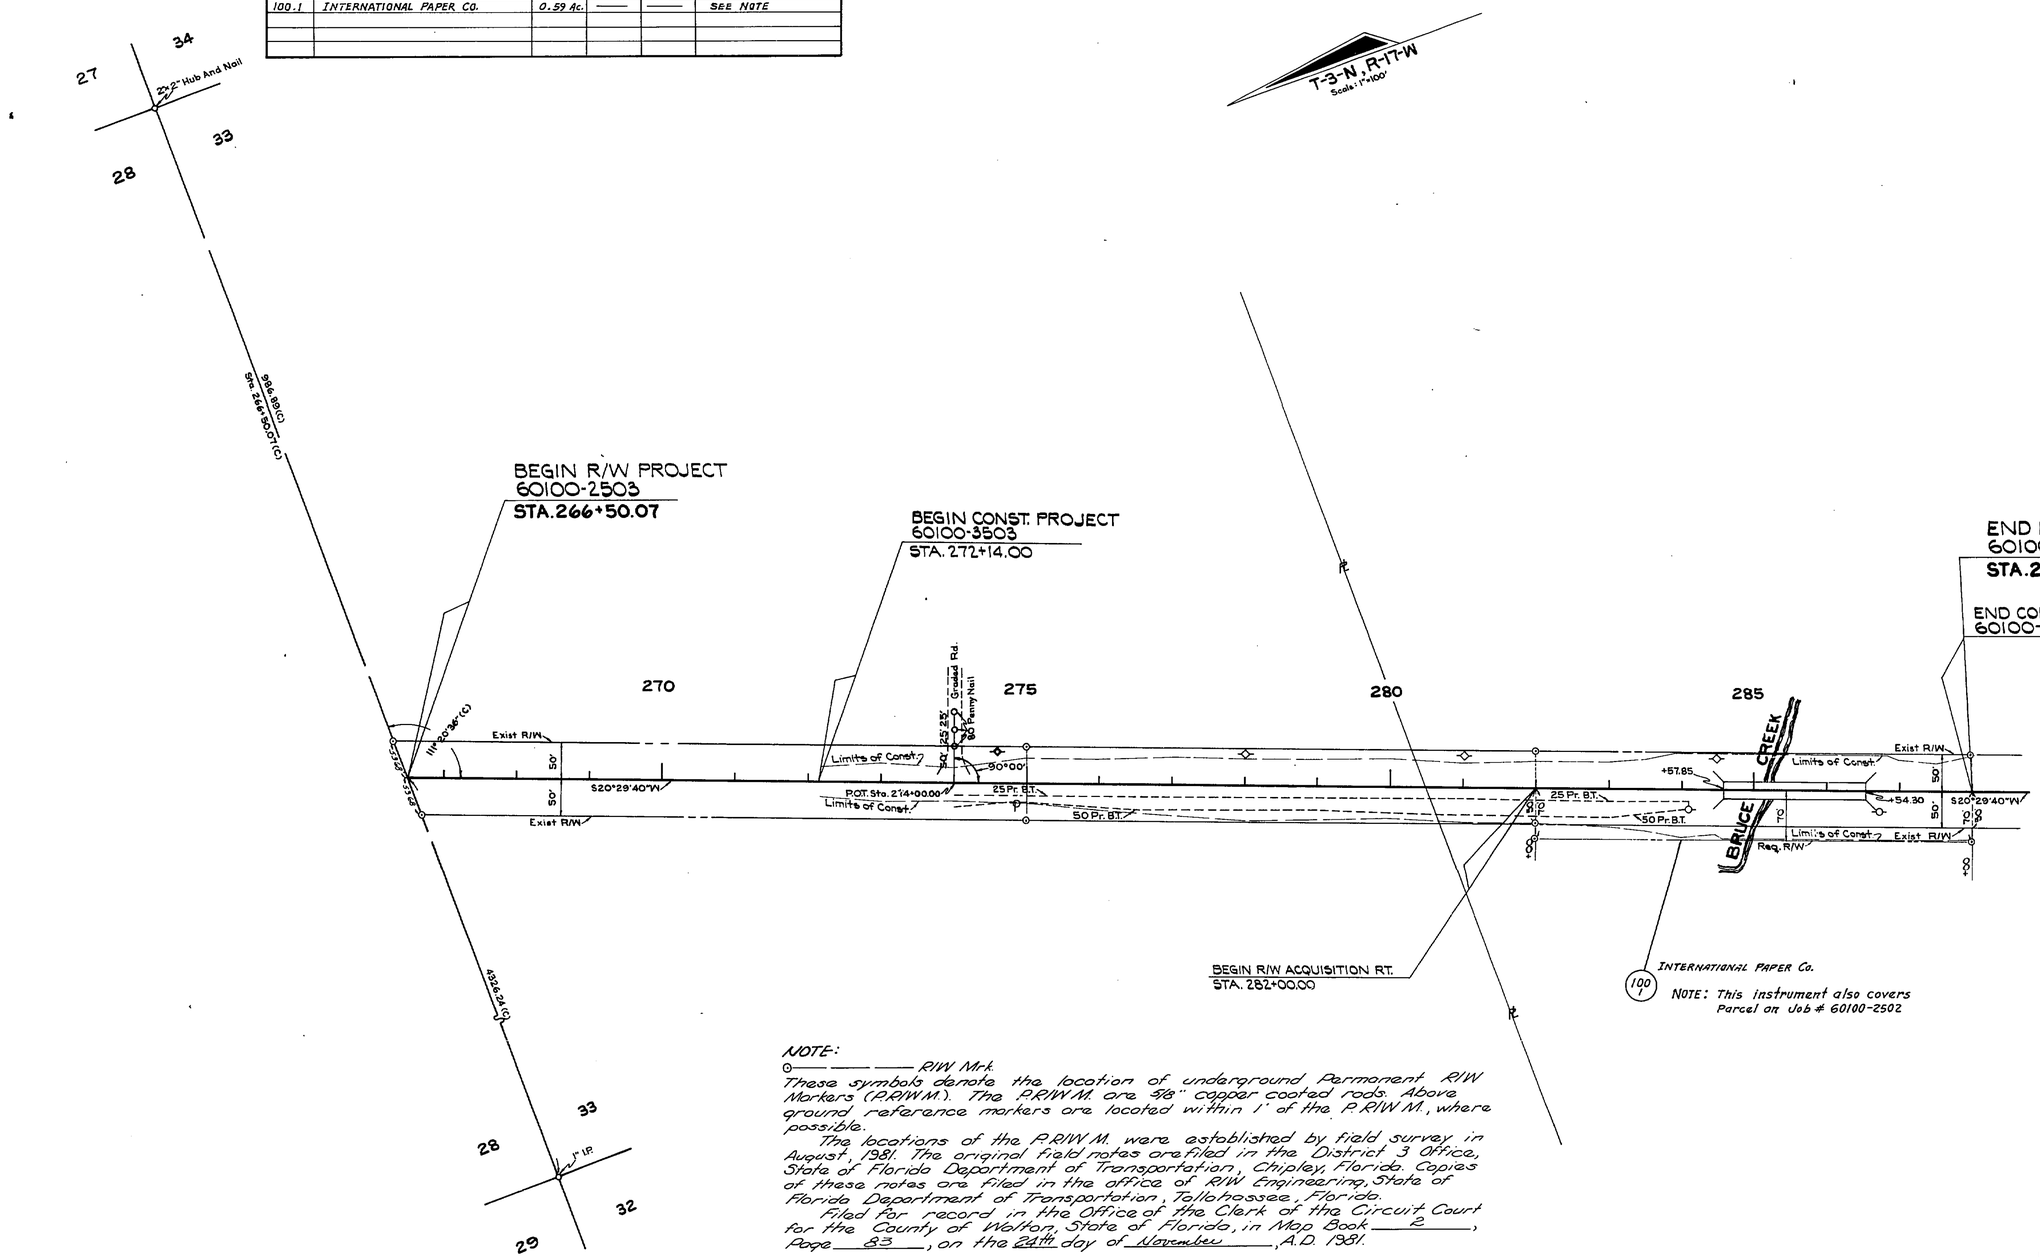

NOTE:

⊙— — — — R/W Mrk.

These symbols denote the location of underground Permanent R/W Markers (P.R/W.M.). The P.R/W.M. are 5/8" copper coated rods. Above ground reference markers are located within 1' of the P.R/W.M., where possible.

The locations of the P.R/W.M. were established by field survey in August, 1981. The original field notes are filed in the District 3 Office, State of Florida Department of Transportation, Chipley, Florida. Copies of these notes are filed in the office of R/W Engineering, State of Florida Department of Transportation, Tallahassee, Florida.

Filed for record in the Office of the Clerk of the Circuit Court for the County of Walton, State of Florida, in Map Book 2, Page 83, on the 24th day of November, A.D. 1981.

Clerk of the Circuit Court
Walton County, Florida

UTILITY OWNERS

POWER: Choctawhatchee Elec. Co-op.
TELEPHONE: Central Telephone Co.

B.I. No. 319024

STATE OF FLORIDA
DEPARTMENT OF TRANSPORTATION

RIGHT OF WAY MAP

STATE ROAD NO. 81 WALTON COUNTY

	BY	DATE	APPROVED BY	DATE
DRAWN				
TRACED	P.E.C.	5-26-77	DISTRICT ENGINEER	
CHECKED	I.L.C.	6-1-77	1-17-78 ENGINEER OF RIGHT OF WAY	
COMPARED				
INDEXED			STATE HIGHWAY ENGINEER	

REVISION	BY	DATE
Add P.R/W M.& Note	MLH	11-18-81

SECTION 60100-2503 SHEET 1 OF 1

BRUCE CREEK BRIDGE NO. 600054