FED. ROAD DIV. No.	STATE	PROJECT No.	FISCAL YEAR	SHEET No.
3	FLA.	60570-2601		1

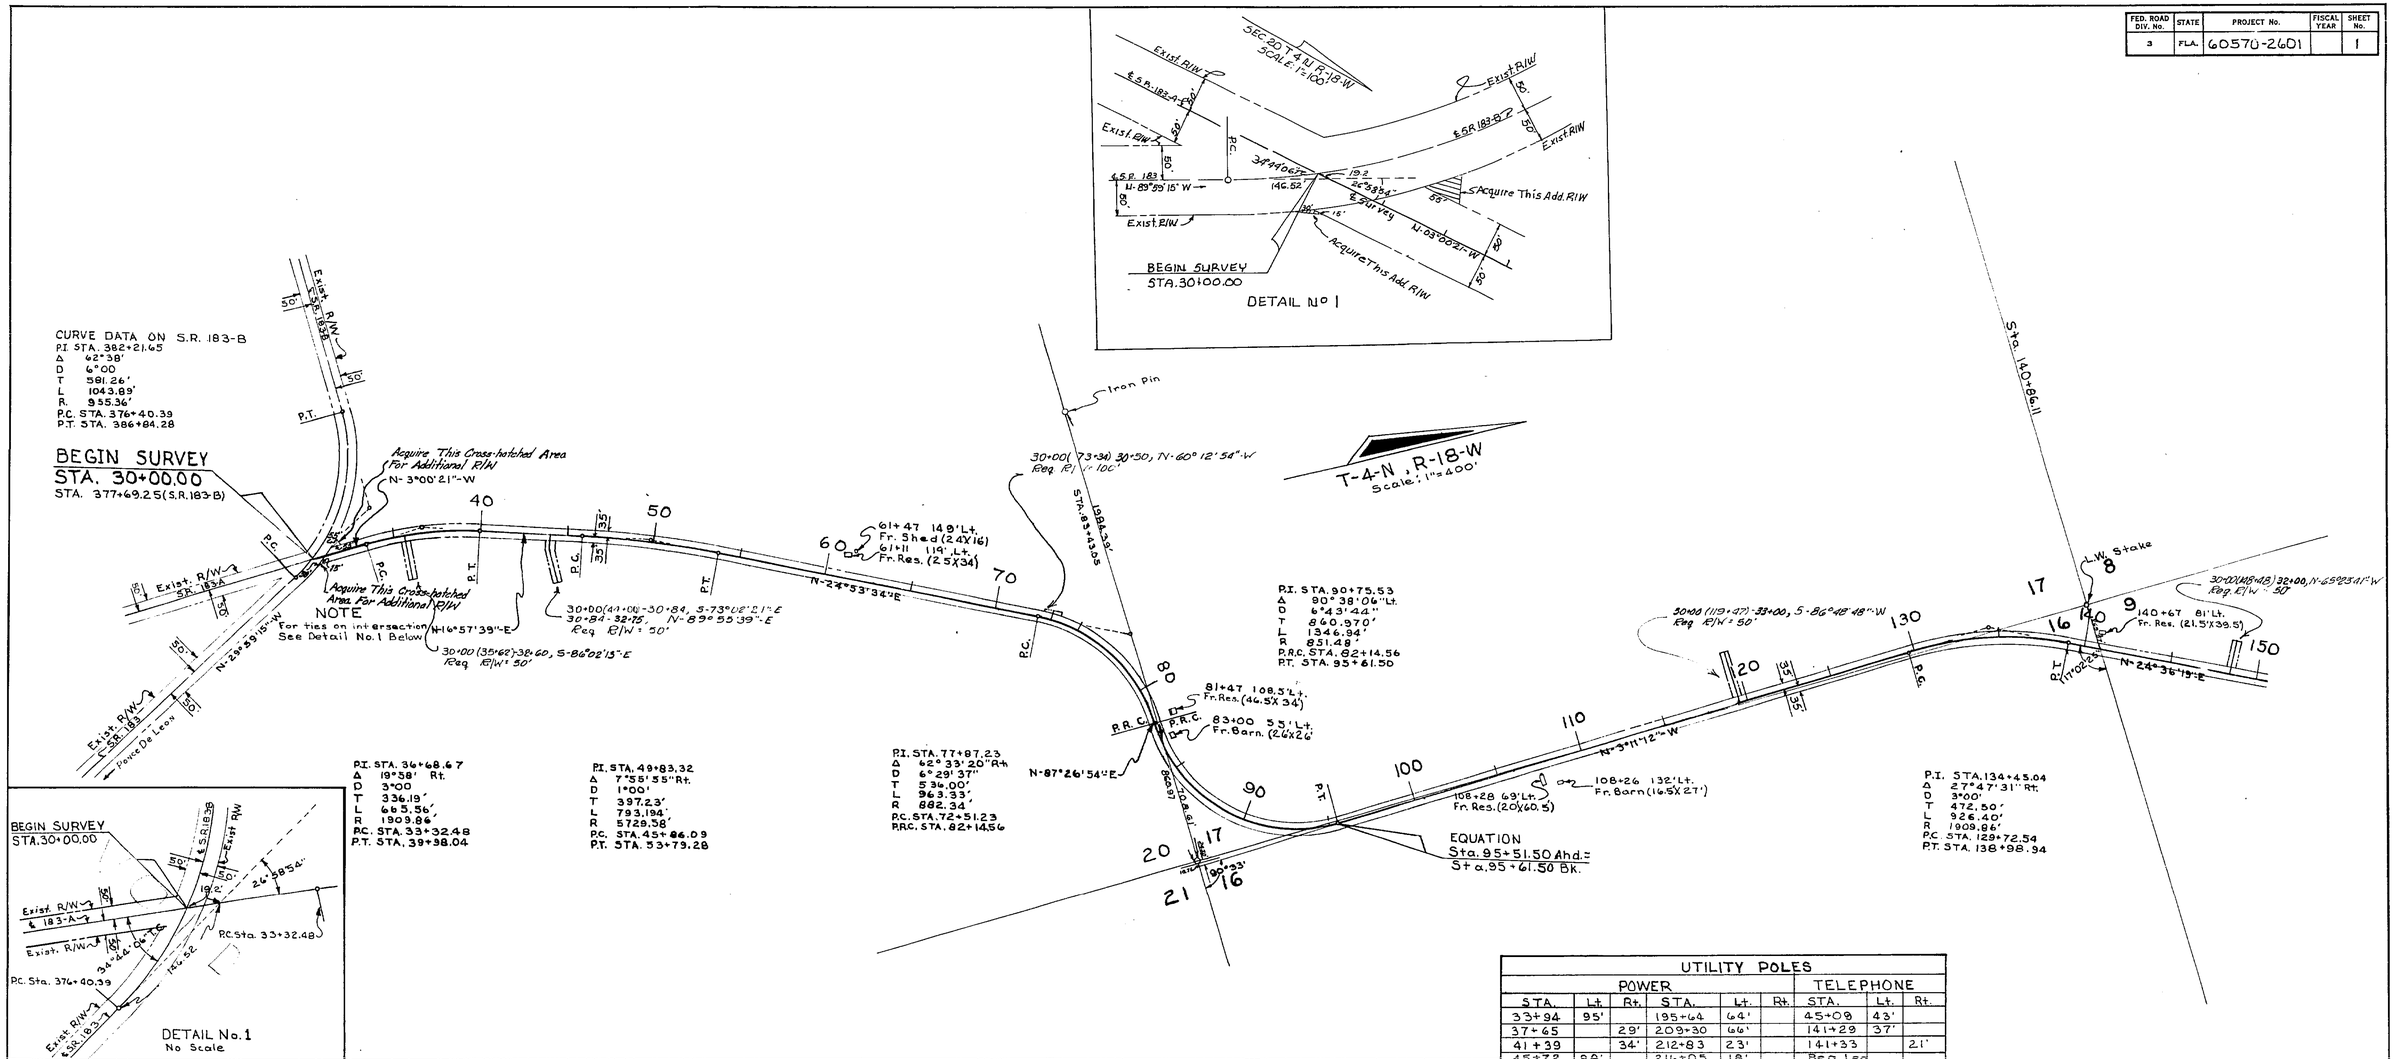

B.I No. 129024

UTILITY POLES

POWER						TELEPHONE		
STA.	Lt.	Rt.	STA.	Lt.	Rt.	STA.	Lt.	Rt.
33+94	95'		195+64	64'		45+09	43'	
37+65		29'	209+30	66'		141+29	37'	
41+39		34'	212+83	23'		141+33		21'
45+72	88'		216+05	18'		Beg. Leg		
46+40		20'	219+29	18'		314+36		30'
50+41	27'		223+40	19'		315+22		18'
53+01	33'							
57+87	61'							
62+88	24'		Beg. Leg					
66+13.5	.2'		301+95	28'				
70+17		28'	305+69	59'				
74+76		30'	320+74	30'				
78+59	39'		325+61	66'				
82+07	34'		330+40		112'			
96+51		33'	335+75		114'			
100+54		30.5	340+51	16'				
105+88		29'	343+09	64'				
106+18	29'		345+21		28.5'			
141+32		21.2'	349+86		33'			
147+05		25.8	355+65		36'			
152+13		20'	359+97		65'			
152+15	34'		363+15		49'			
152+84	58'		366+64		47'			
158+87	48.5'		370+41		50'	OWNER: Southeastern Telephone and Telegraph Co.		
164+18	41'		375+86		49.5			
168+92	81'		381+88		51'			
169+33	52'		386+40	21.5				
174+63	89'		386+98		29'			
178+16	67'		315+91		6'			
183+91	51'							
189+48	35'							

OWNER: Choctawhatchee Electric Co-op

Revision	By	Date
Removed P. Poles	GH-MHC	3-8-71
	GH-MHC	1-13-71
Detail No 1	GH-MHC	12-20-70
	MM-MHC	11-9-70

STATE OF FLORIDA
DEPARTMENT OF TRANSPORTATION

RIGHT OF WAY MAP

STATE ROAD No. 183-A — WALTON COUNTY

	By	Date
Drawn		
Traced	J.T.S.	8-20-70
Checked		
Compared		
Indexed		

Approved By: T. Bevelle — Date: 10-2-70
DISTRICT ENGINEER
ADMINISTRATOR, R/W ENGINEERING
STATE HIGHWAY ENGINEER

SECTION. 60570-2601 — SHEET 1 OF 2

PLEASANT GROVE CHURCH ROAD
FROM S.R. 183 TO S.R. 185

FED. ROAD DIV. No.	STATE	PROJECT No.	FISCAL YEAR	SHEET No.
3	FLA.	60570-2601		2

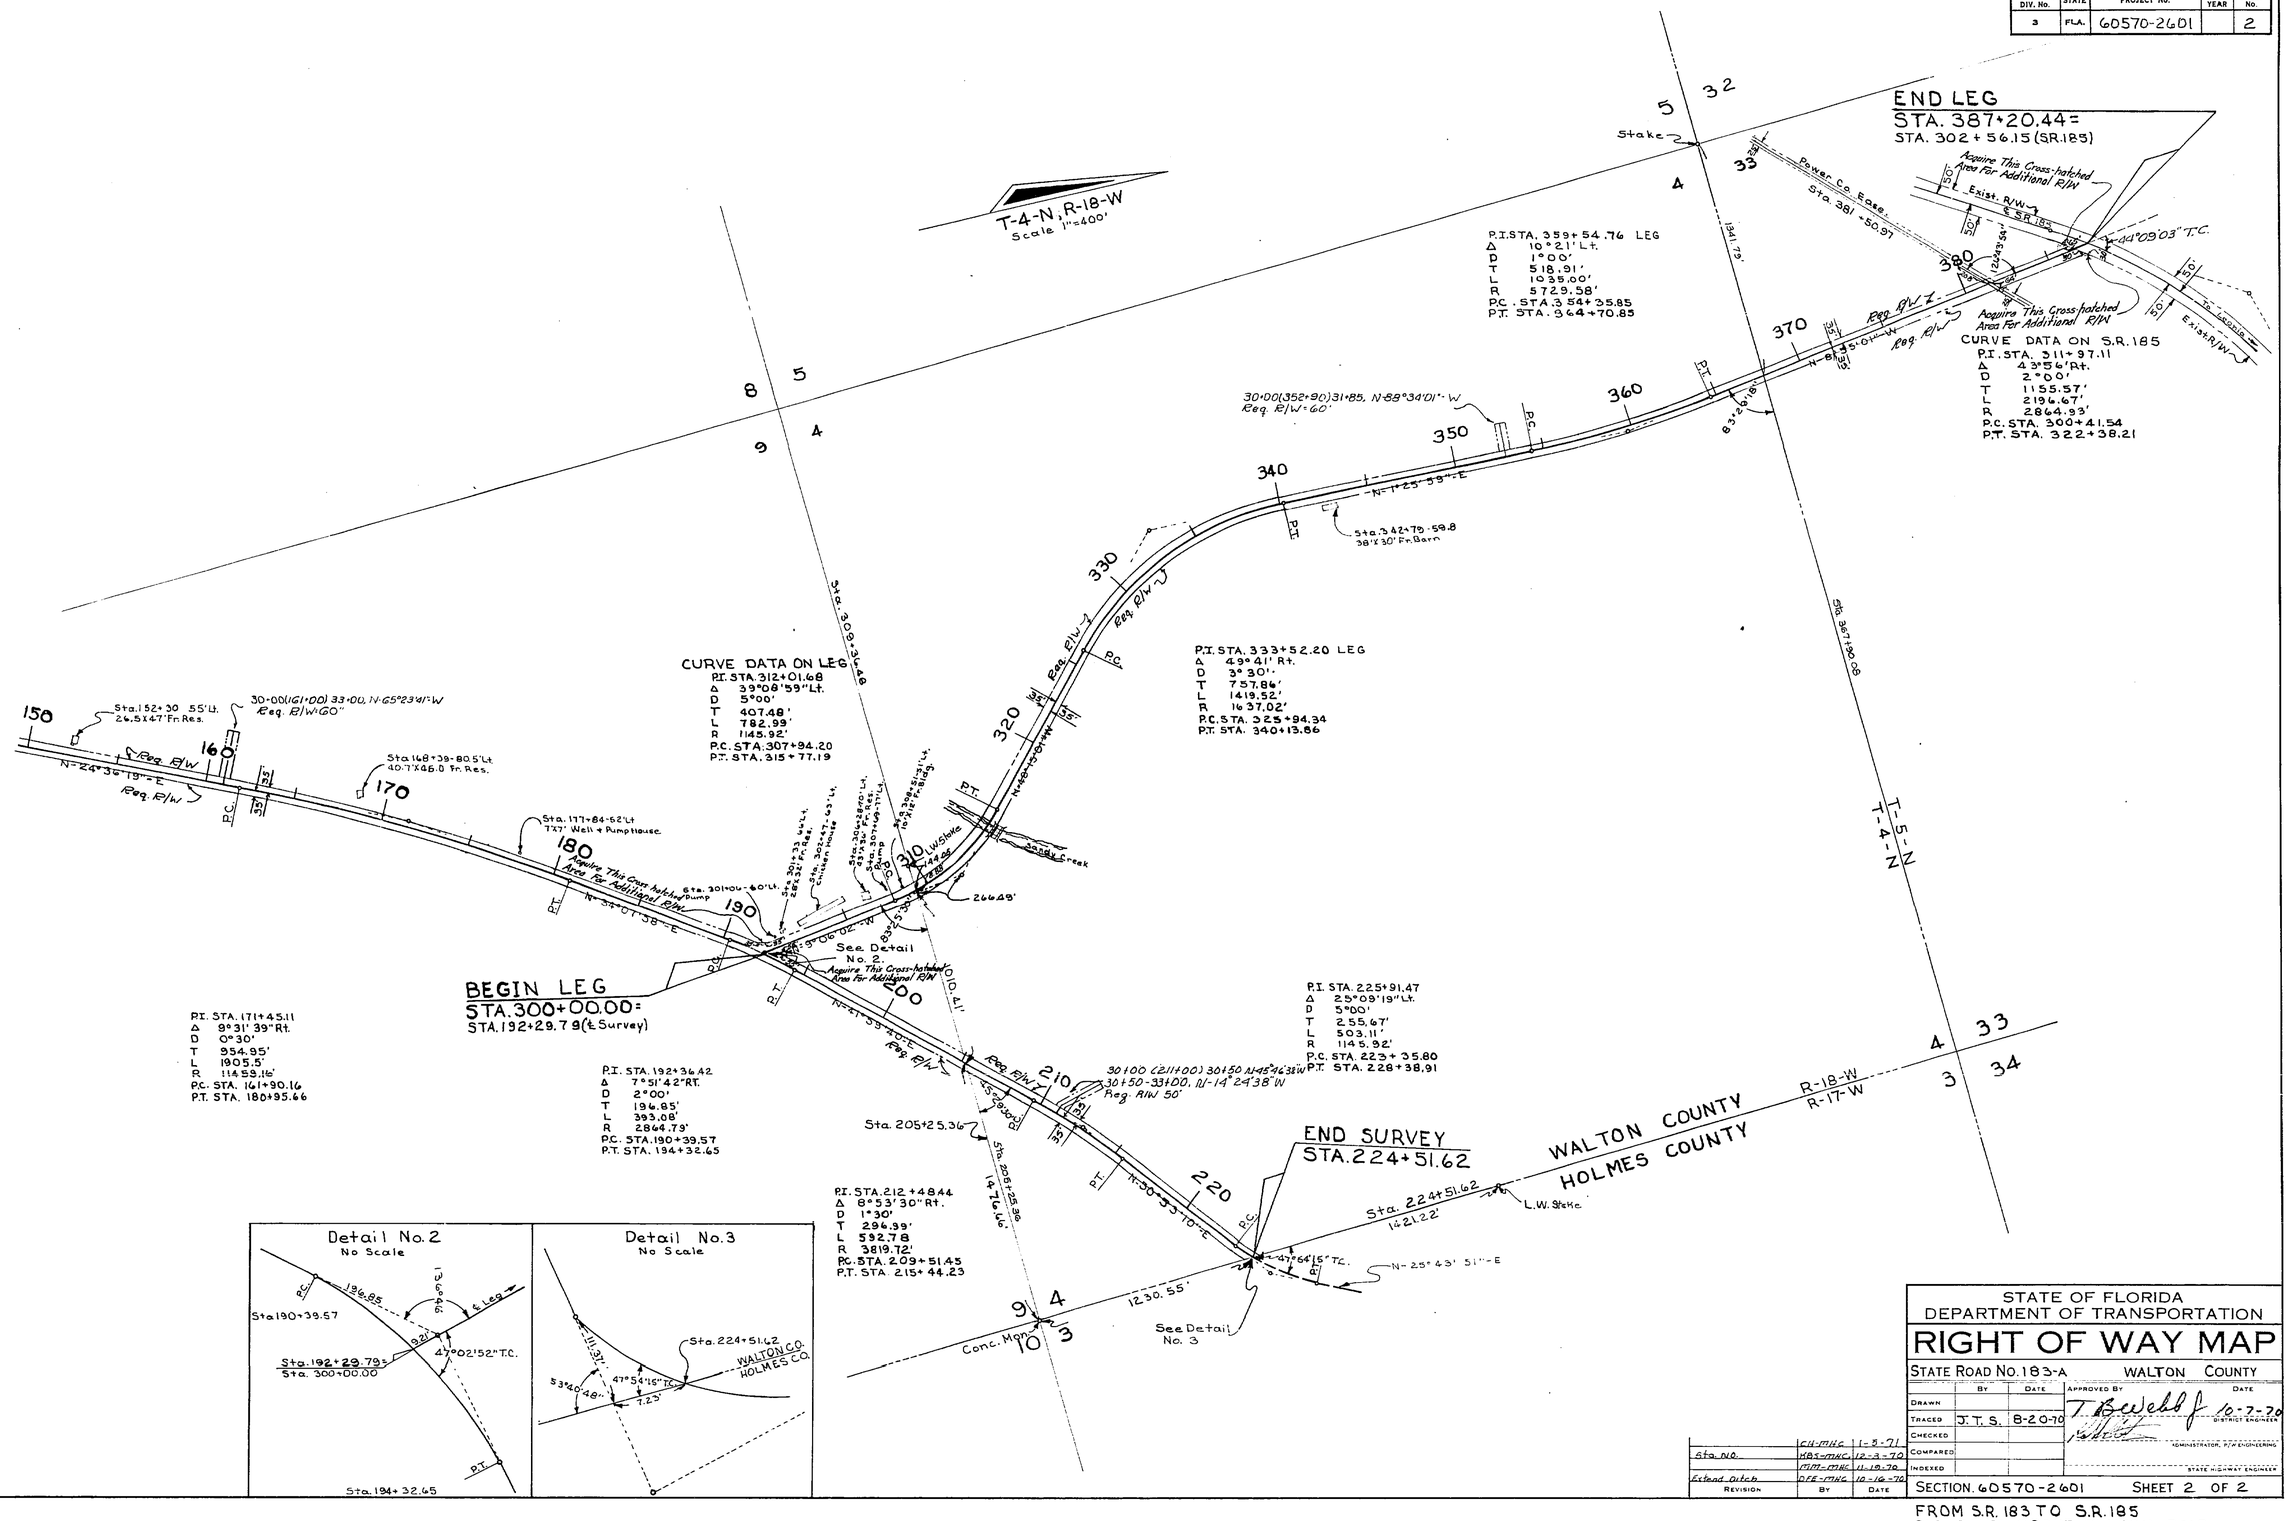

	CH-MHC	1-8-71
Sta. NO.	KBS-MHC	12-3-70
	MM-MHC	11-19-70
Extend Ditch	DFE-MHC	10-16-70
REVISION	BY	DATE

STATE OF FLORIDA
DEPARTMENT OF TRANSPORTATION

RIGHT OF WAY MAP

STATE ROAD NO. 183-A WALTON COUNTY

	BY	DATE	APPROVED BY	DATE
DRAWN			T. B. Webb Jr. DISTRICT ENGINEER	10-7-70
TRACED	J.T.S.	8-20-70	ADMINISTRATOR, R/W ENGINEERING	
CHECKED				
COMPARED				
INDEXED			STATE HIGHWAY ENGINEER	

SECTION. 60570-2601 SHEET 2 OF 2

FROM S.R. 183 TO S.R. 185
PLEASANT GROVE CHURCH ROAD