FED. ROAD DIV. No.	STATE	SEC. AND JOB No.	FISCAL YEAR	SHEET No.	TOTAL SHEETS
3	FLA.	6060-150	'54	1	1

36

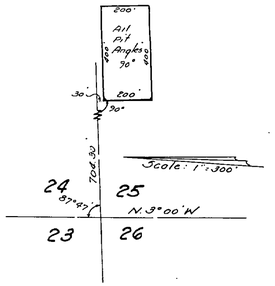

SAND-CLAY PIT No 1
4.0 Miles to Sta 58+00.00
SEC. 25, T-2-N, R-19-W

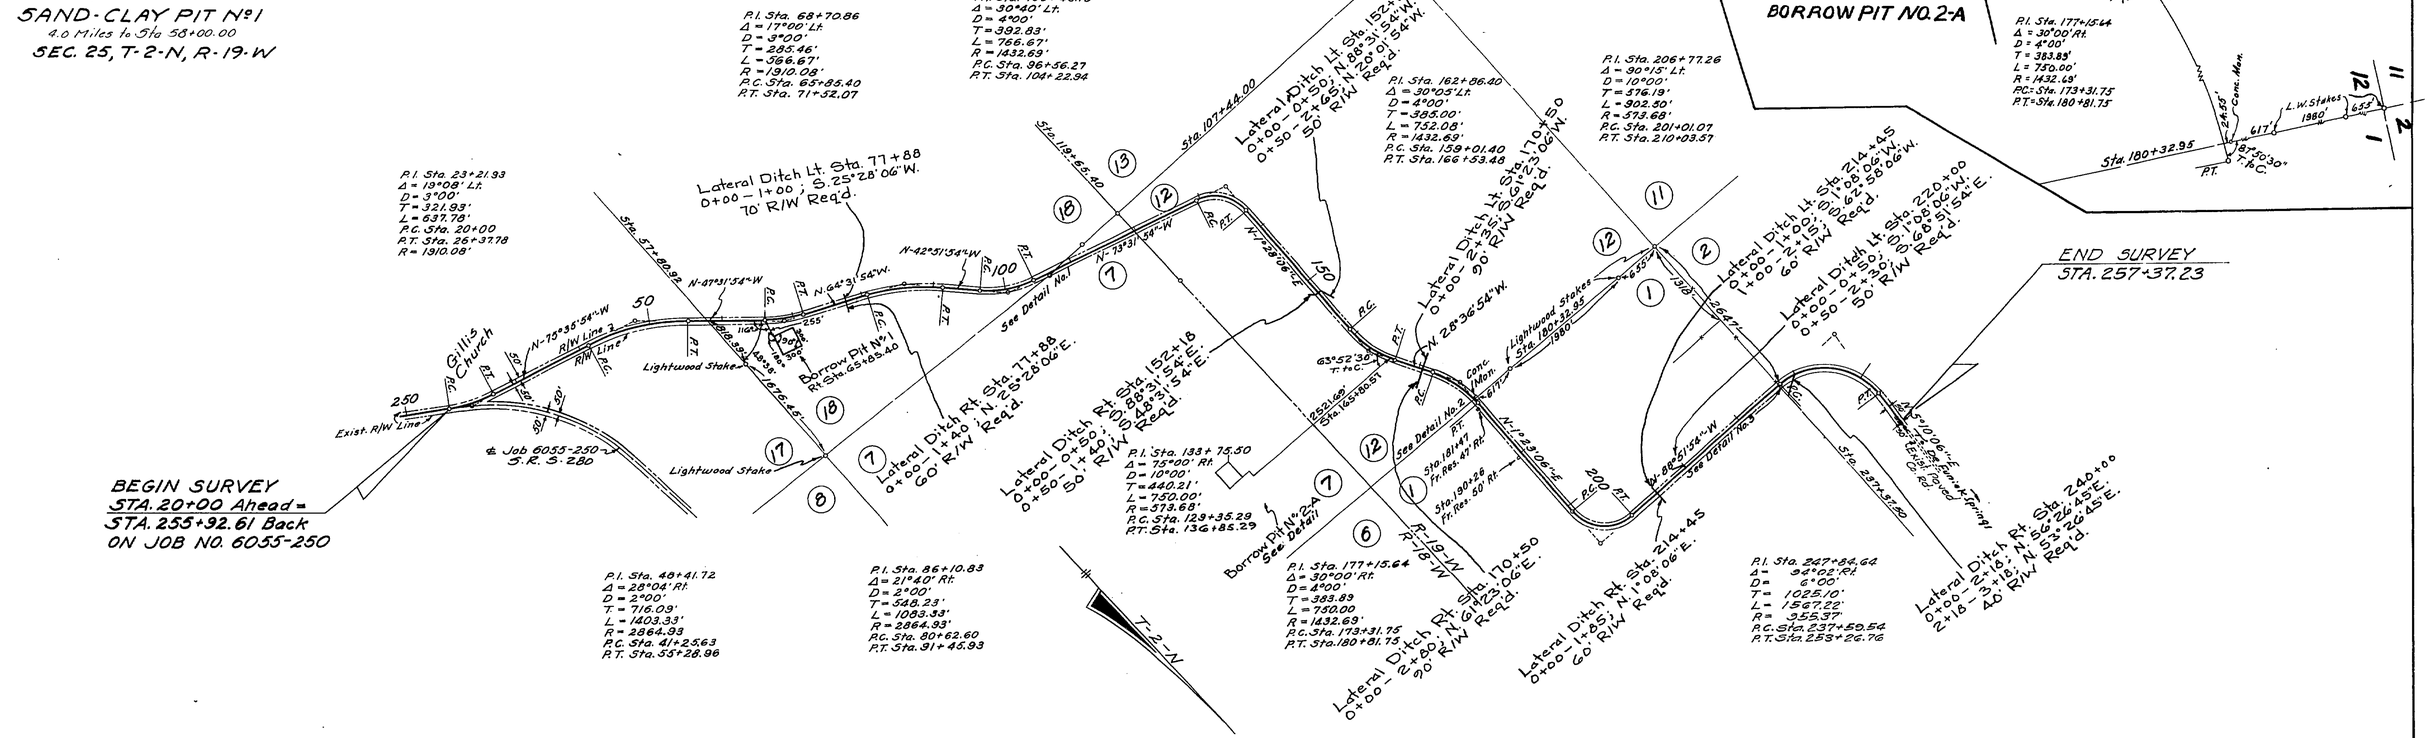

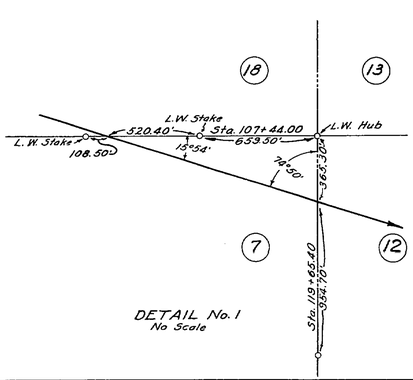

DETAIL No. 1
No Scale

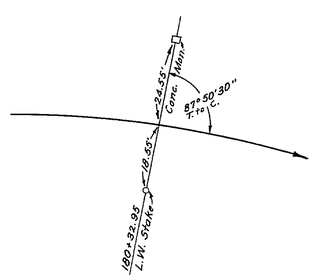

DETAIL No. 2
No Scale

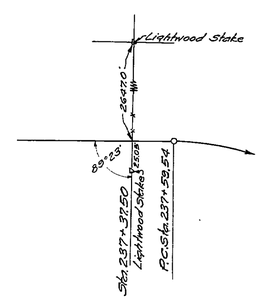

DETAIL No. 3
No Scale

STATE OF FLORIDA
STATE ROAD DEPARTMENT

RIGHT OF WAY MAP

SECTION No. 6060-150

ROAD No. S-280-A WALTON COUNTY

SCALE 1"=	NAMES	DATES	APPROVED BY
DRAWN			
TRACED	J.L.W.	7-8-54	DIVISION ENGINEER
INDEXED			
REVISED	J.D.M.	8/27/54	STATE HIGHWAY ENGINEER
REVISED	Rymm Comp.	9-7-54 9-16-54	