FED. ROAD DIV. No.	STATE	SEC. AND JOB No.	FISCAL YEAR	SHEET No.	TOTAL SHEETS
3	FLA.		55	1	2

44

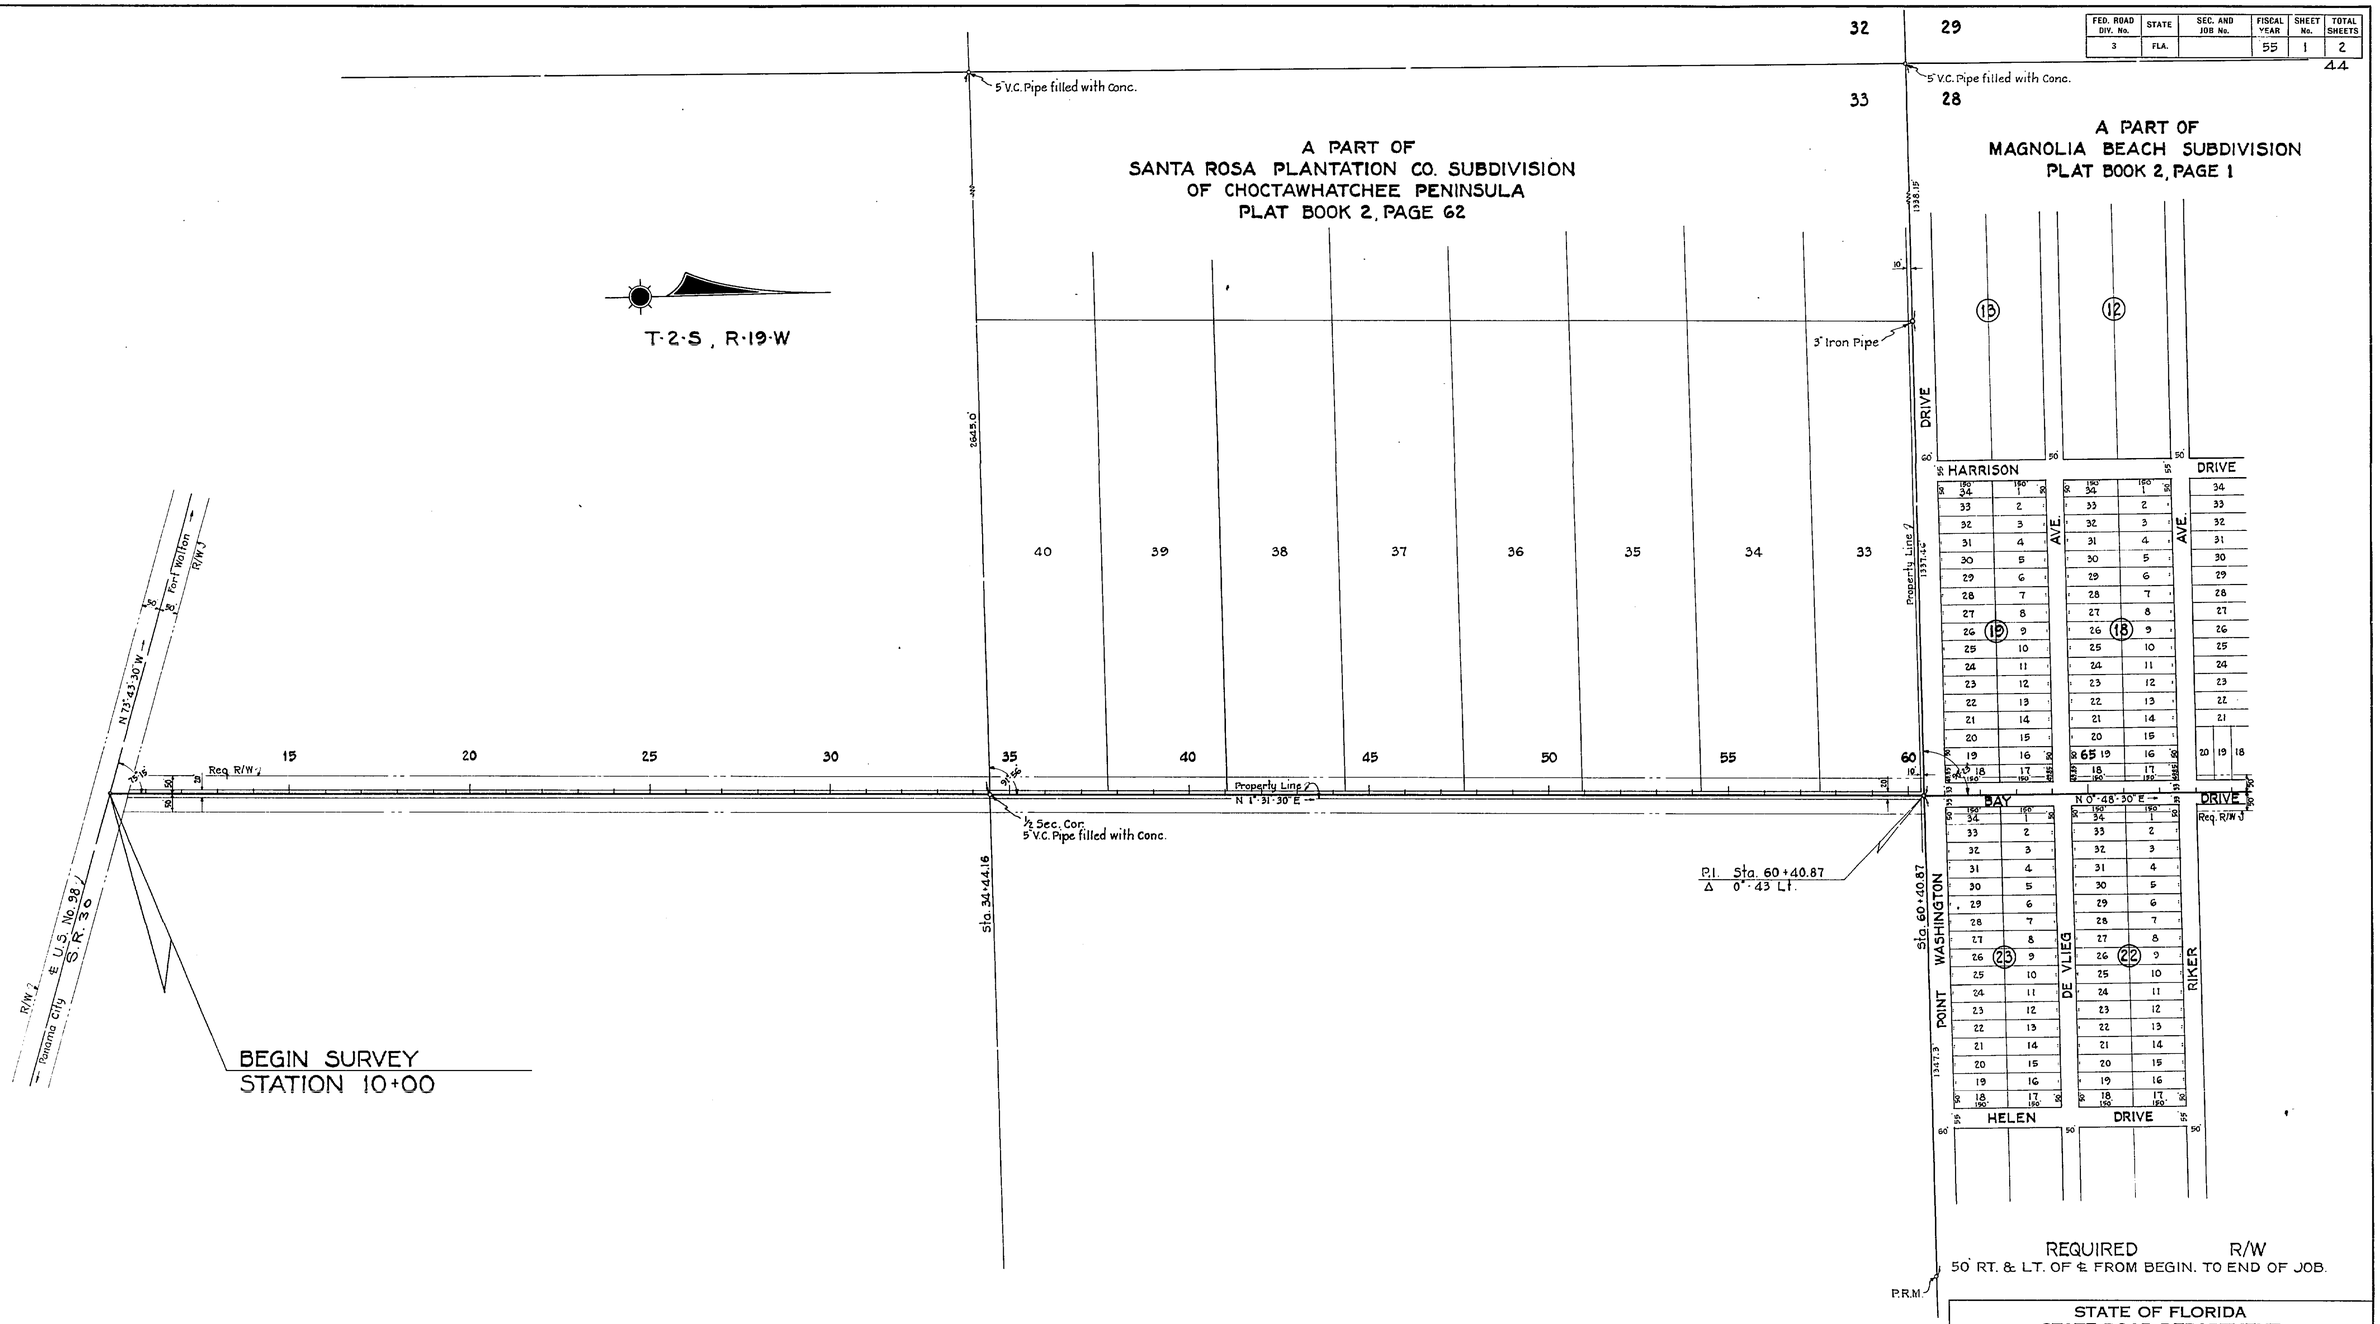

STATE OF FLORIDA
STATE ROAD DEPARTMENT

RIGHT OF WAY MAP

SECTION No. 6065-150

ROAD No. S-395 WALTON COUNTY

SCALE 1" = 200'	NAMES	DATES	APPROVED BY
DRAWN			
TRACED	W.P.	11-14-55	DIVISION ENGINEER
INDEXED			
REVISED			STATE HIGHWAY ENGINEER
REVISED			11-29-55

FED. ROAD DIV. No.	STATE	SEC. AND JOB No.	FISCAL YEAR	SHEET No.	TOTAL SHEETS
3	FLA.		'55	2	2

45

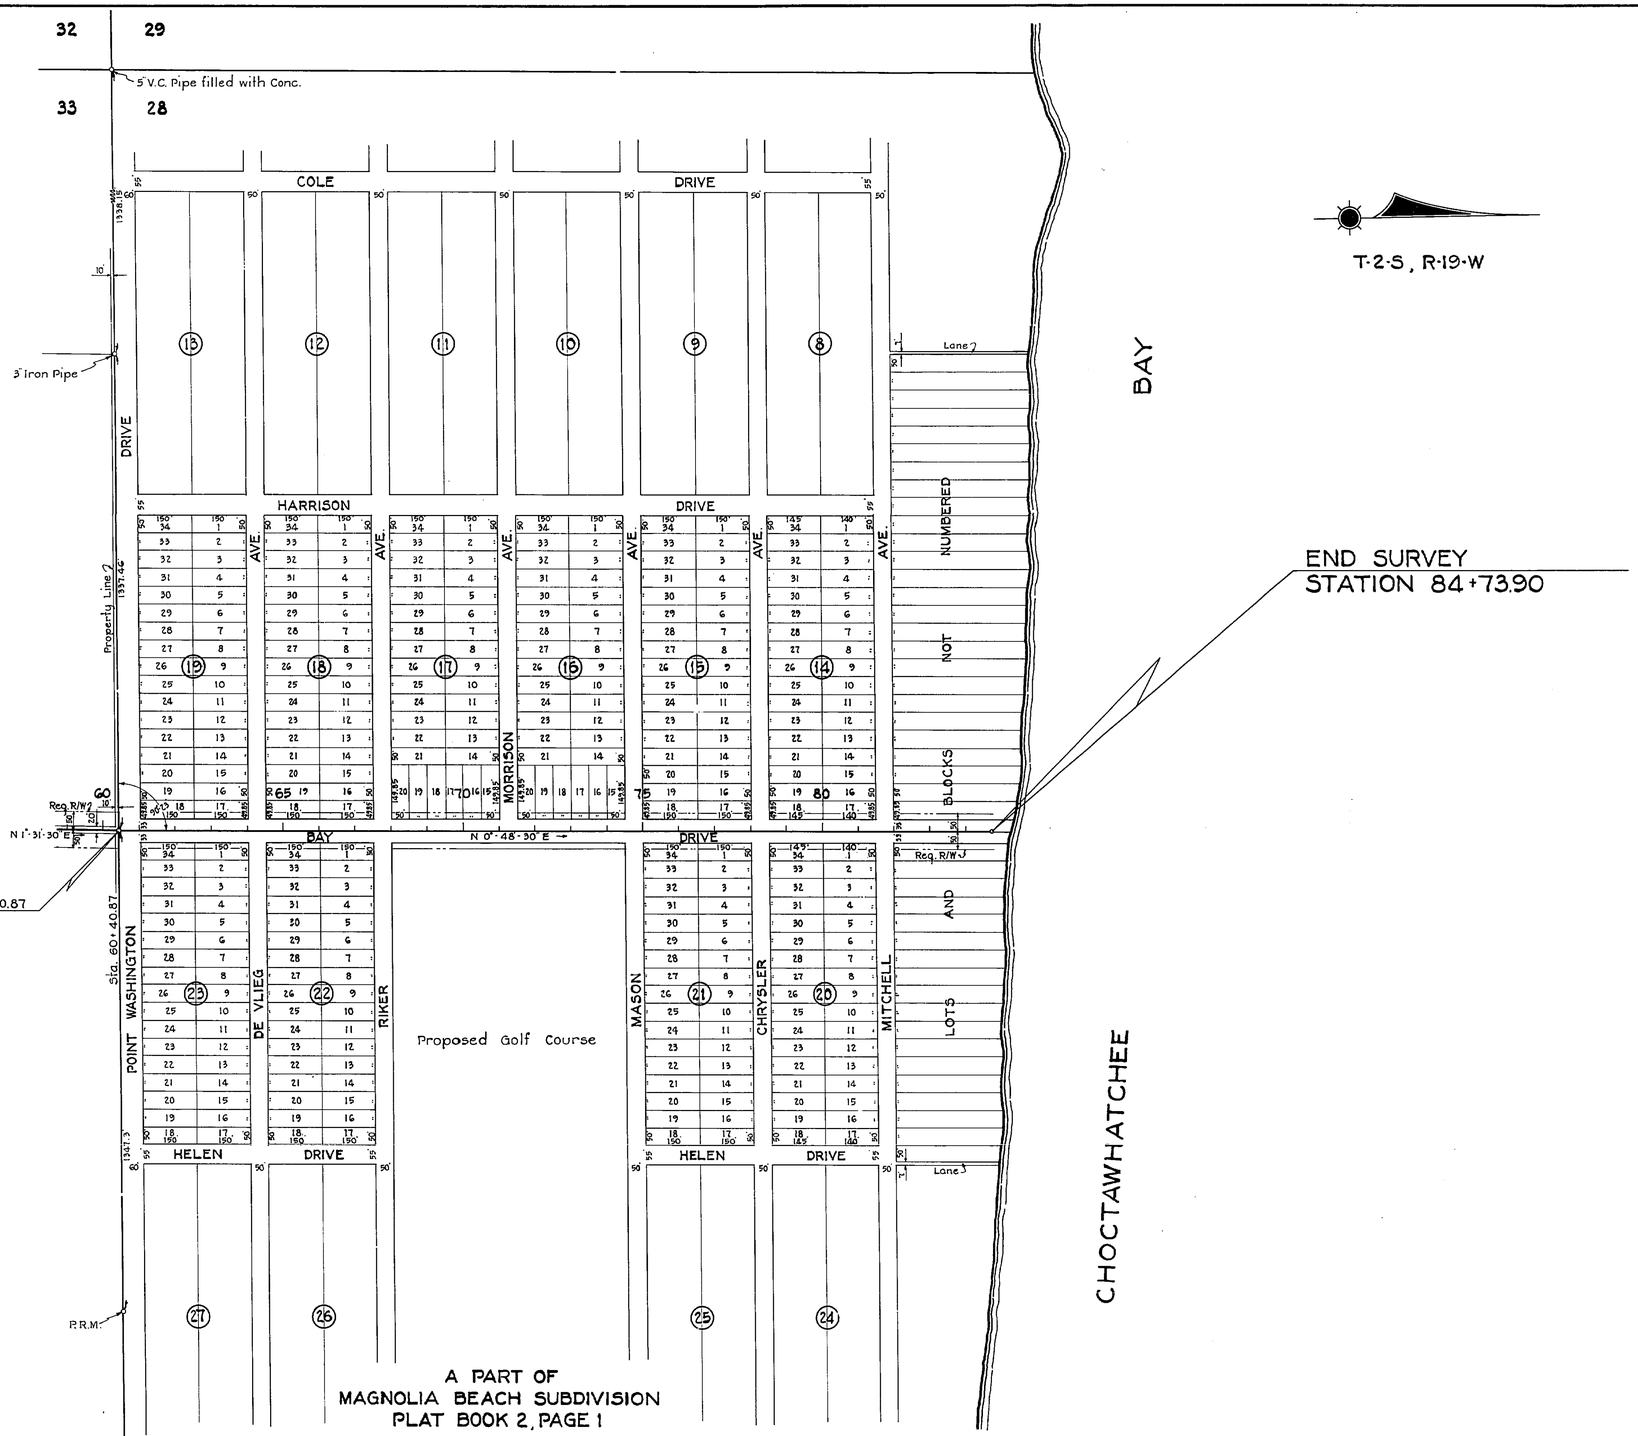

A PART OF
MAGNOLIA BEACH SUBDIVISION
PLAT BOOK 2, PAGE 1

REQUIRED R/W
50' RT. & LT. OF ℄ FROM BEGIN. TO END OF JOB.

STATE OF FLORIDA
STATE ROAD DEPARTMENT

RIGHT OF WAY MAP

SECTION No. 6065-150

ROAD No. S-395 WALTON COUNTY

SCALE 1" = 200'	NAMES	DATES	APPROVED BY
DRAWN			
TRACED	W.P.	11-14-55	DIVISION ENGINEER
INDEXED			
REVISED			STATE HIGHWAY ENGINEER
REVISED			11-29-55