FED. ROAD DIV. No.	STATE	SEC. AND JOB No.	FISCAL YEAR	SHEET No.	TOTAL SHEETS
3	FLA.	6069-150	'57	1	4

SAND CLAY PIT NO. 1
Scale 1" = 100'

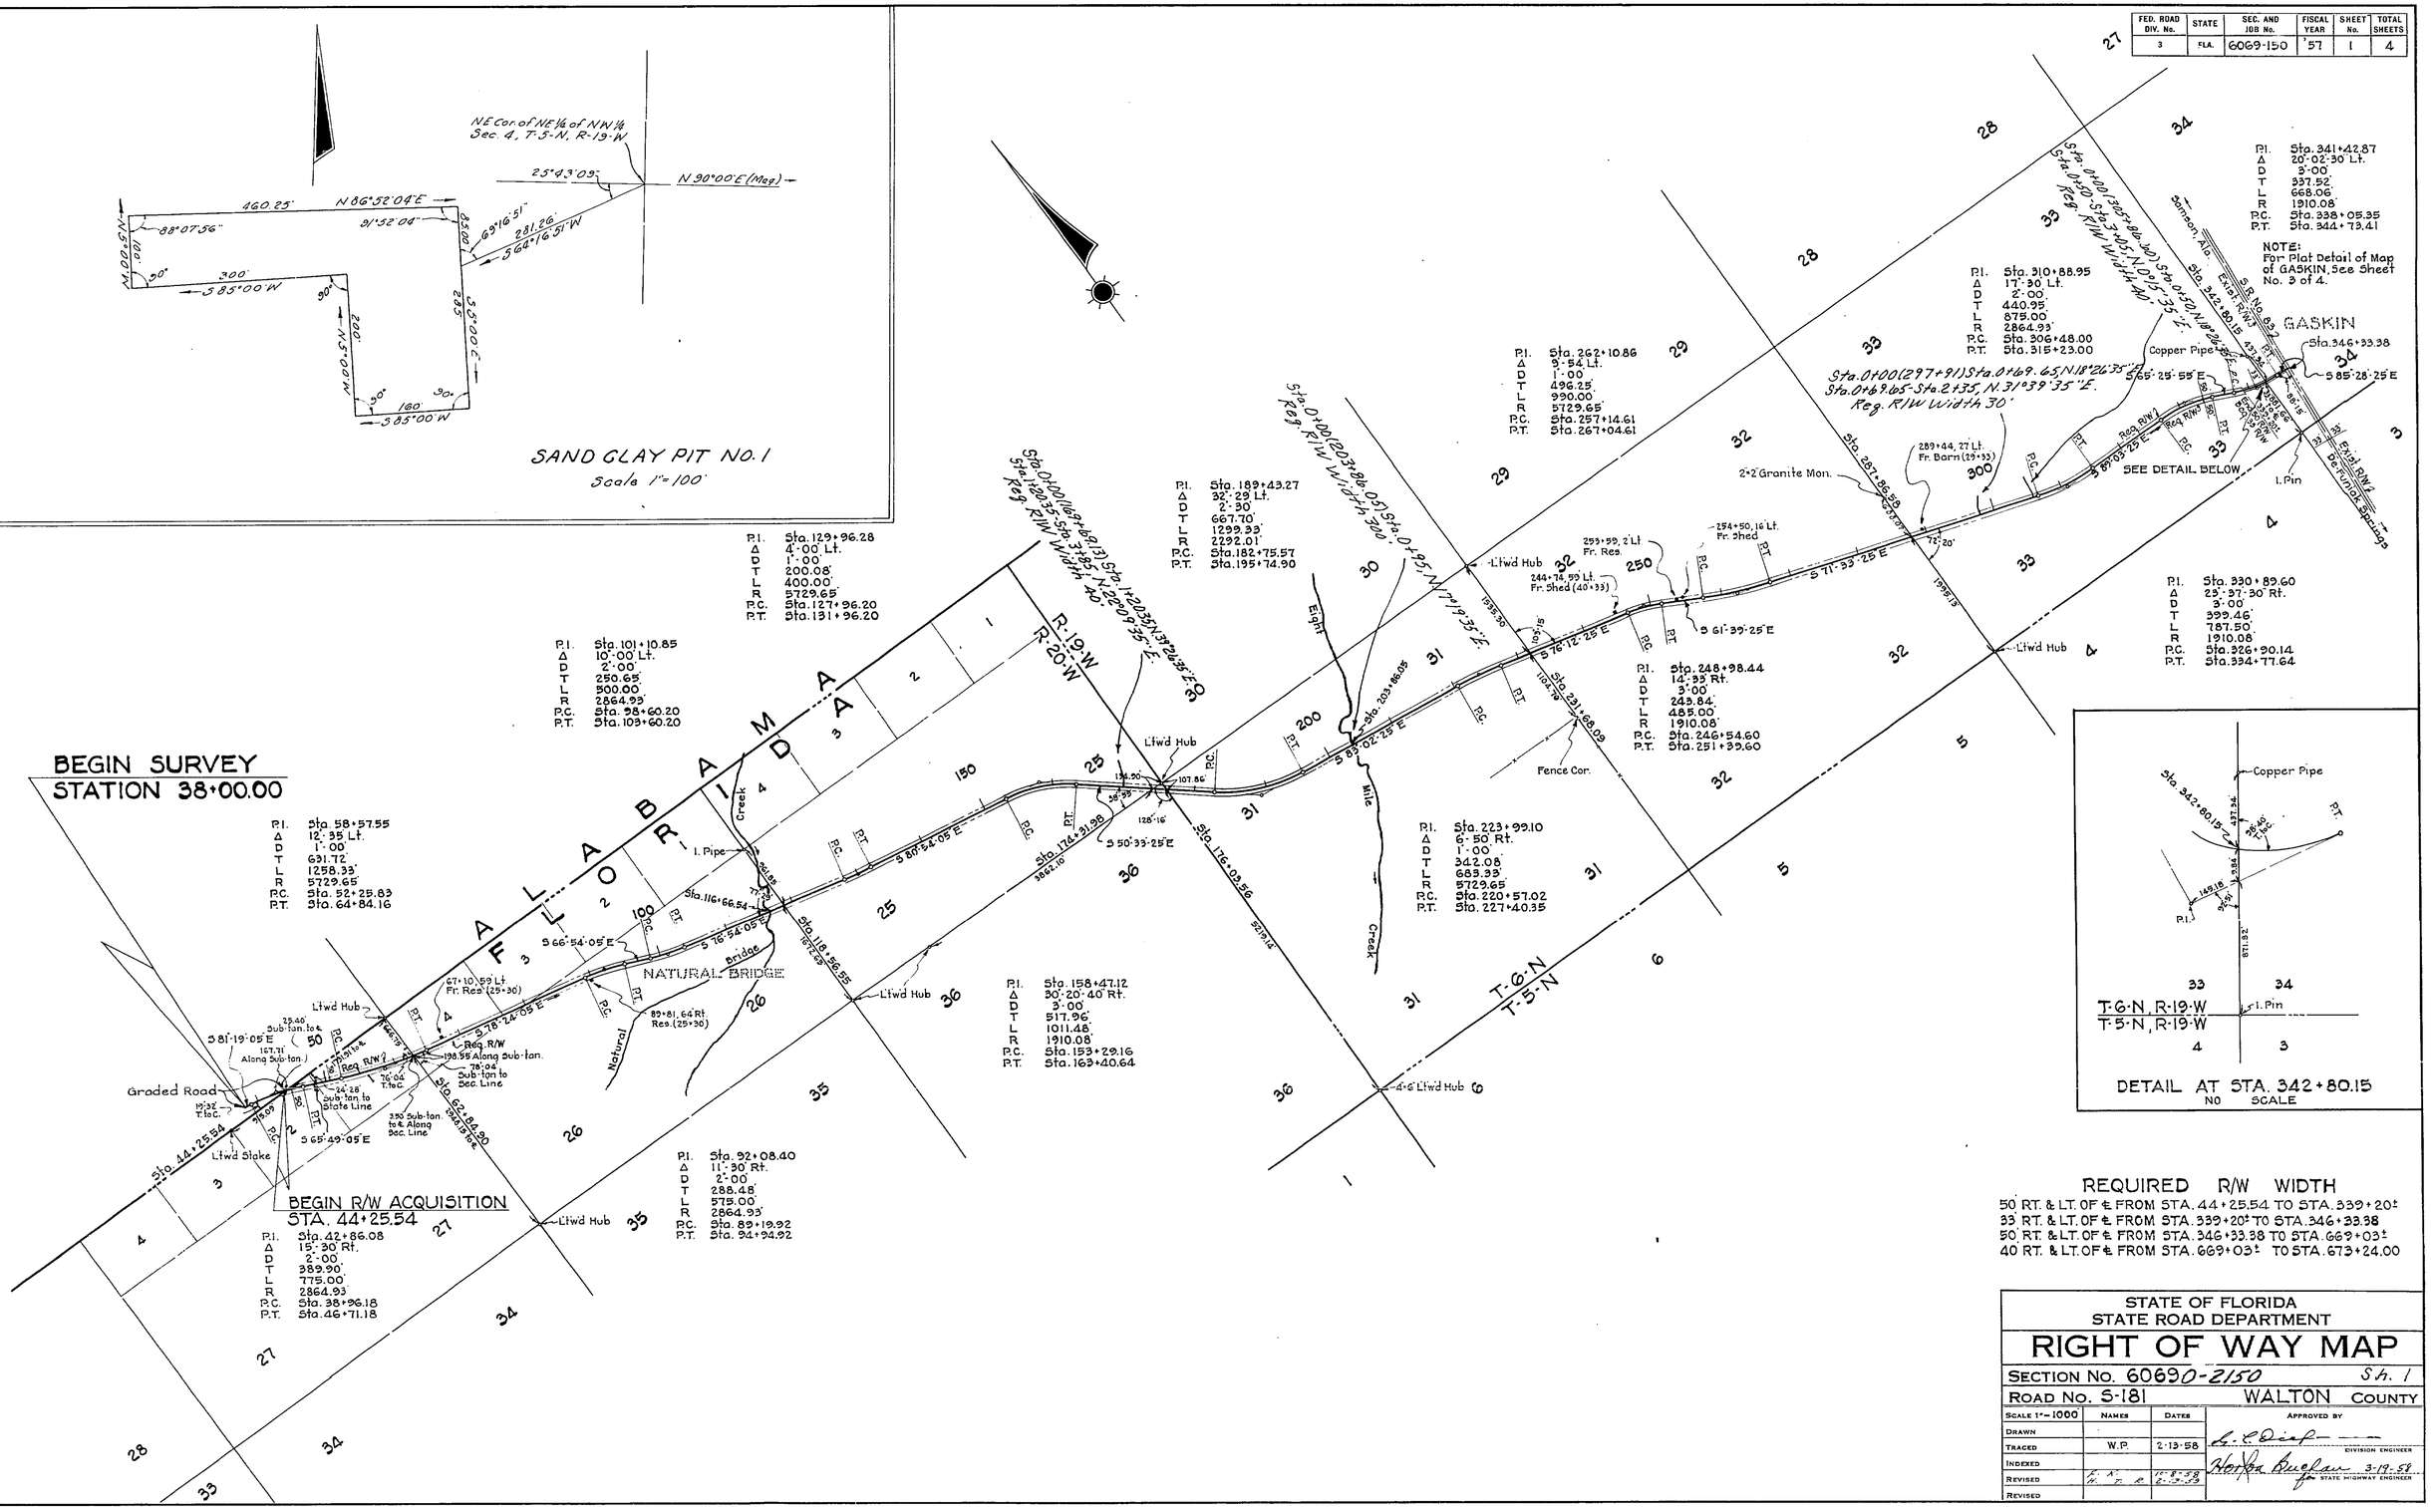

STATE OF FLORIDA
STATE ROAD DEPARTMENT

RIGHT OF WAY MAP

SECTION No. 60690-2150 Sh. 1
ROAD No. S-181 WALTON COUNTY

SCALE 1"=1000	NAMES	DATES	APPROVED BY
DRAWN			L. C. Dieck — DIVISION ENGINEER
TRACED	W.P.	2-13-58	
INDEXED			Norfox Bugbee 3-19-58 for STATE HIGHWAY ENGINEER
REVISED	H. S. H. T. P.	11-8-58 6-23-58	
REVISED			

FED. ROAD DIV. No.	STATE	SEC. AND JOB No.	FISCAL YEAR	SHEET No.	TOTAL SHEETS
3	FLA.	6069-150	57	2	4

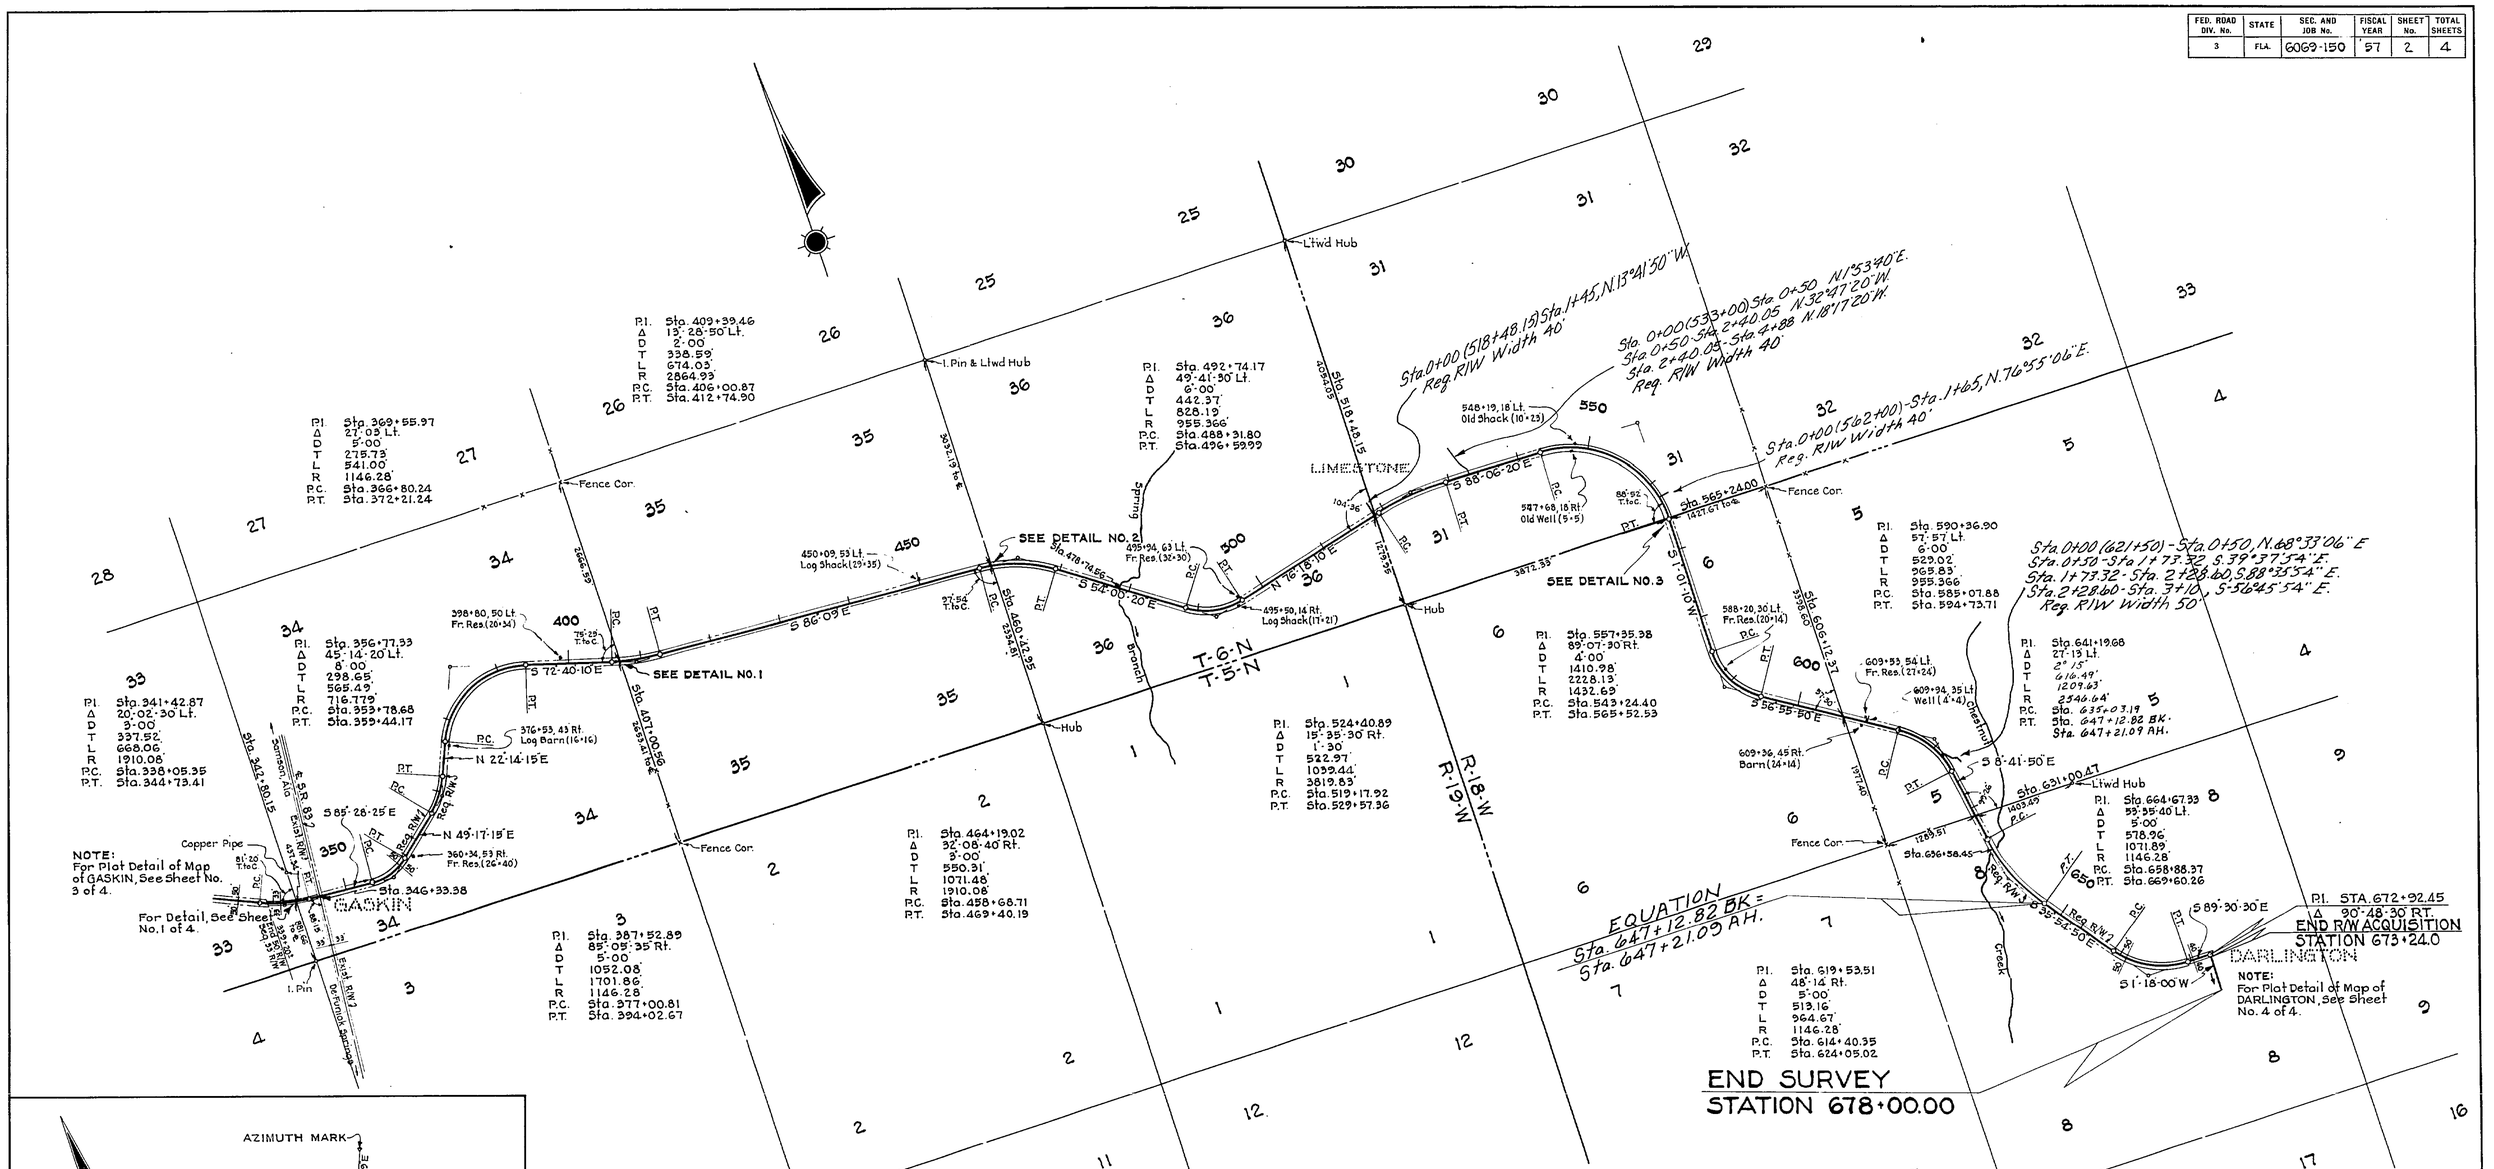

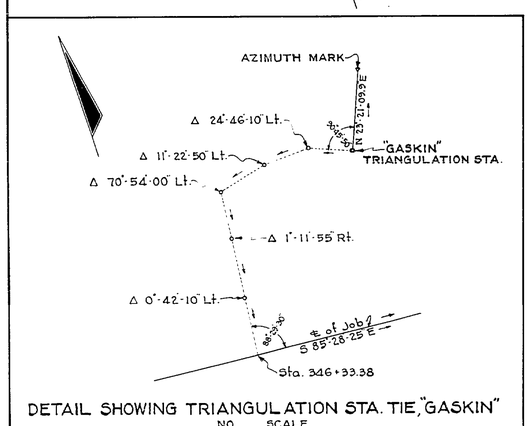

DETAIL SHOWING TRIANGULATION STA. TIE, "GASKIN"
NO SCALE

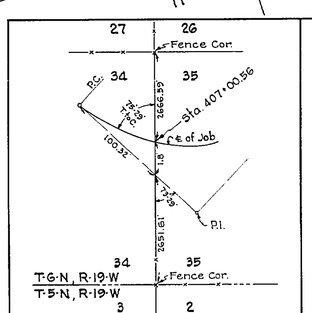

DETAIL NO. 1
NO SCALE

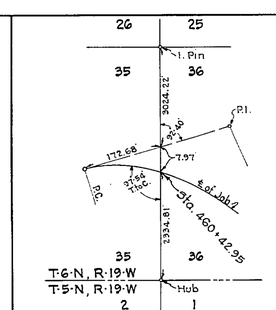

DETAIL NO. 2
NO SCALE

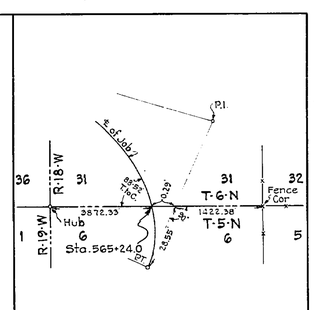

DETAIL NO. 3
NO SCALE

STATE OF FLORIDA
STATE ROAD DEPARTMENT

RIGHT OF WAY MAP

SECTION No. 60690-2150 Sh. 2

ROAD No. S-181 WALTON COUNTY

SCALE 1" = 1000	NAMES	DATES	APPROVED BY
DRAWN			
TRACED	W.P.	2-18-58	DIVISION ENGINEER
INDEXED			
REVISED	E.K.	7-2-58	3-19-58
REVISED	G.M.	10-8-58	STATE HIGHWAY ENGINEER
		3-15-60	

FED. ROAD DIV. No.	STATE	SEC. AND JOB No.	FISCAL YEAR	SHEET No.	TOTAL SHEETS
3	FLA.	60G9-150	57	3	4

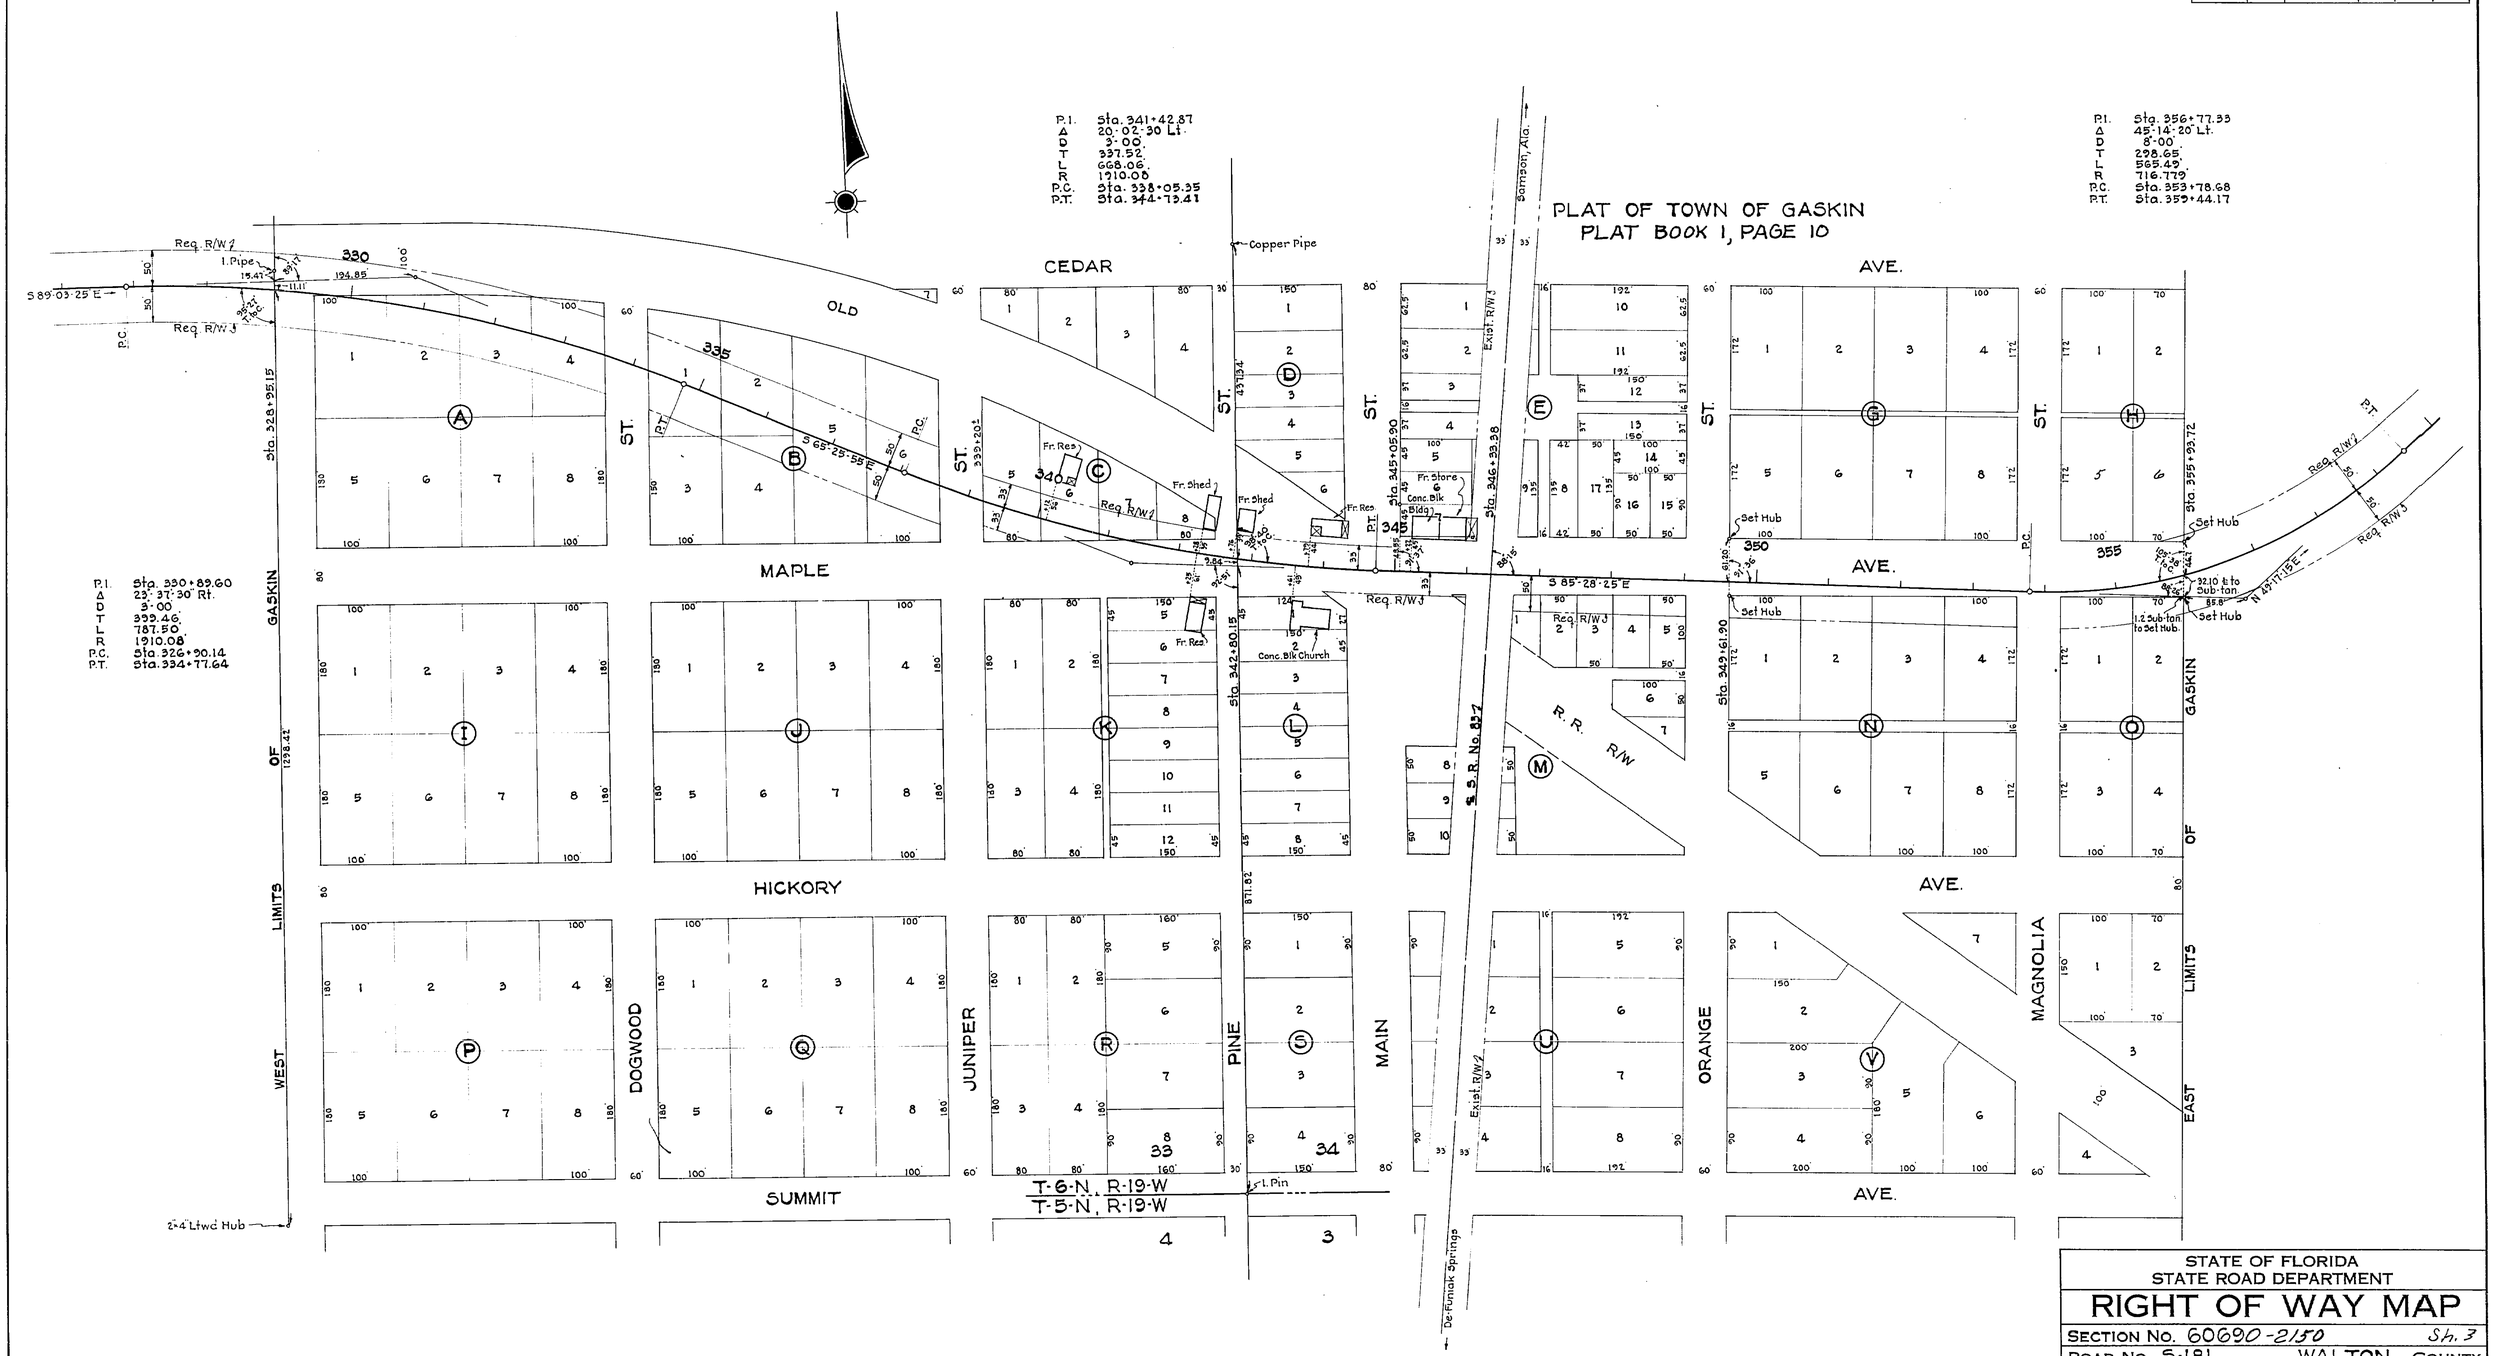

STATE OF FLORIDA
STATE ROAD DEPARTMENT

RIGHT OF WAY MAP

SECTION No. 60690-2150 Sh. 3

ROAD No. S-181 WALTON COUNTY

SCALE 1"=100'	NAMES	DATES	APPROVED BY
DRAWN			
TRACED	W.P.	2-19-58	S. E. Dick — DIVISION ENGINEER
INDEXED			
REVISED	F. K.	10-8-58	Walton Buchan — 3-19-58 — for STATE HIGHWAY ENGINEER
REVISED			

FED. ROAD DIV. No.	STATE	SEC. AND JOB No.	FISCAL YEAR	SHEET No.	TOTAL SHEETS
3	FLA.	6069-150	57	4	4

SEC. 8, T-5-N, R-18-W

P.I. Sta. 664+67.33
Δ 53°-35'-40" Lt.
D 5°-00'
T 578.96'
L 1071.89'
R 1146.28'
P.C. Sta. 658+88.37
P.T. Sta. 669+60.26

PLAT OF TOWN OF DARLINGTON
PLAT BOOK 2, PAGE 64

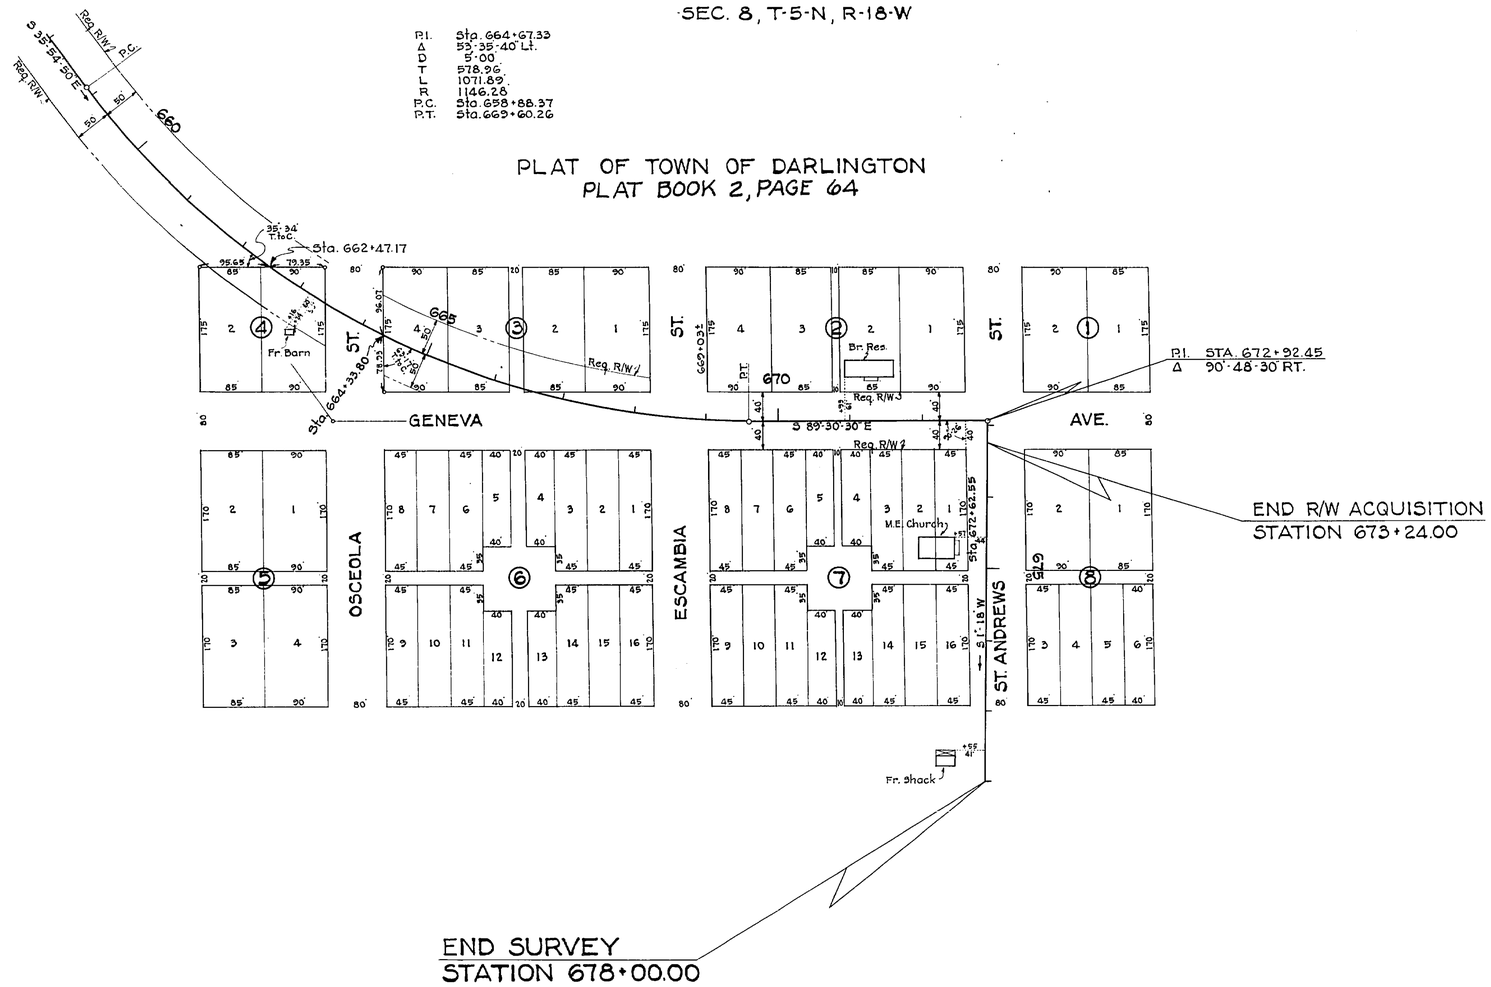

STATE OF FLORIDA
STATE ROAD DEPARTMENT

RIGHT OF WAY MAP

SECTION No. 60690-2150 Sh. 4

ROAD No. S-181 WALTON COUNTY

SCALE 1" = 100'	NAMES	DATES	APPROVED BY
DRAWN			
TRACED	W.P.	2-20-58	DIVISION ENGINEER
INDEXED			
REVISED	F.K.	10-8-58	3-19-58 STATE HIGHWAY ENGINEER
REVISED			