FED. ROAD DIV. No.	STATE	PROJECT No.	FISCAL YEAR	SHEET No.
3	FLA.	60508-2604		1

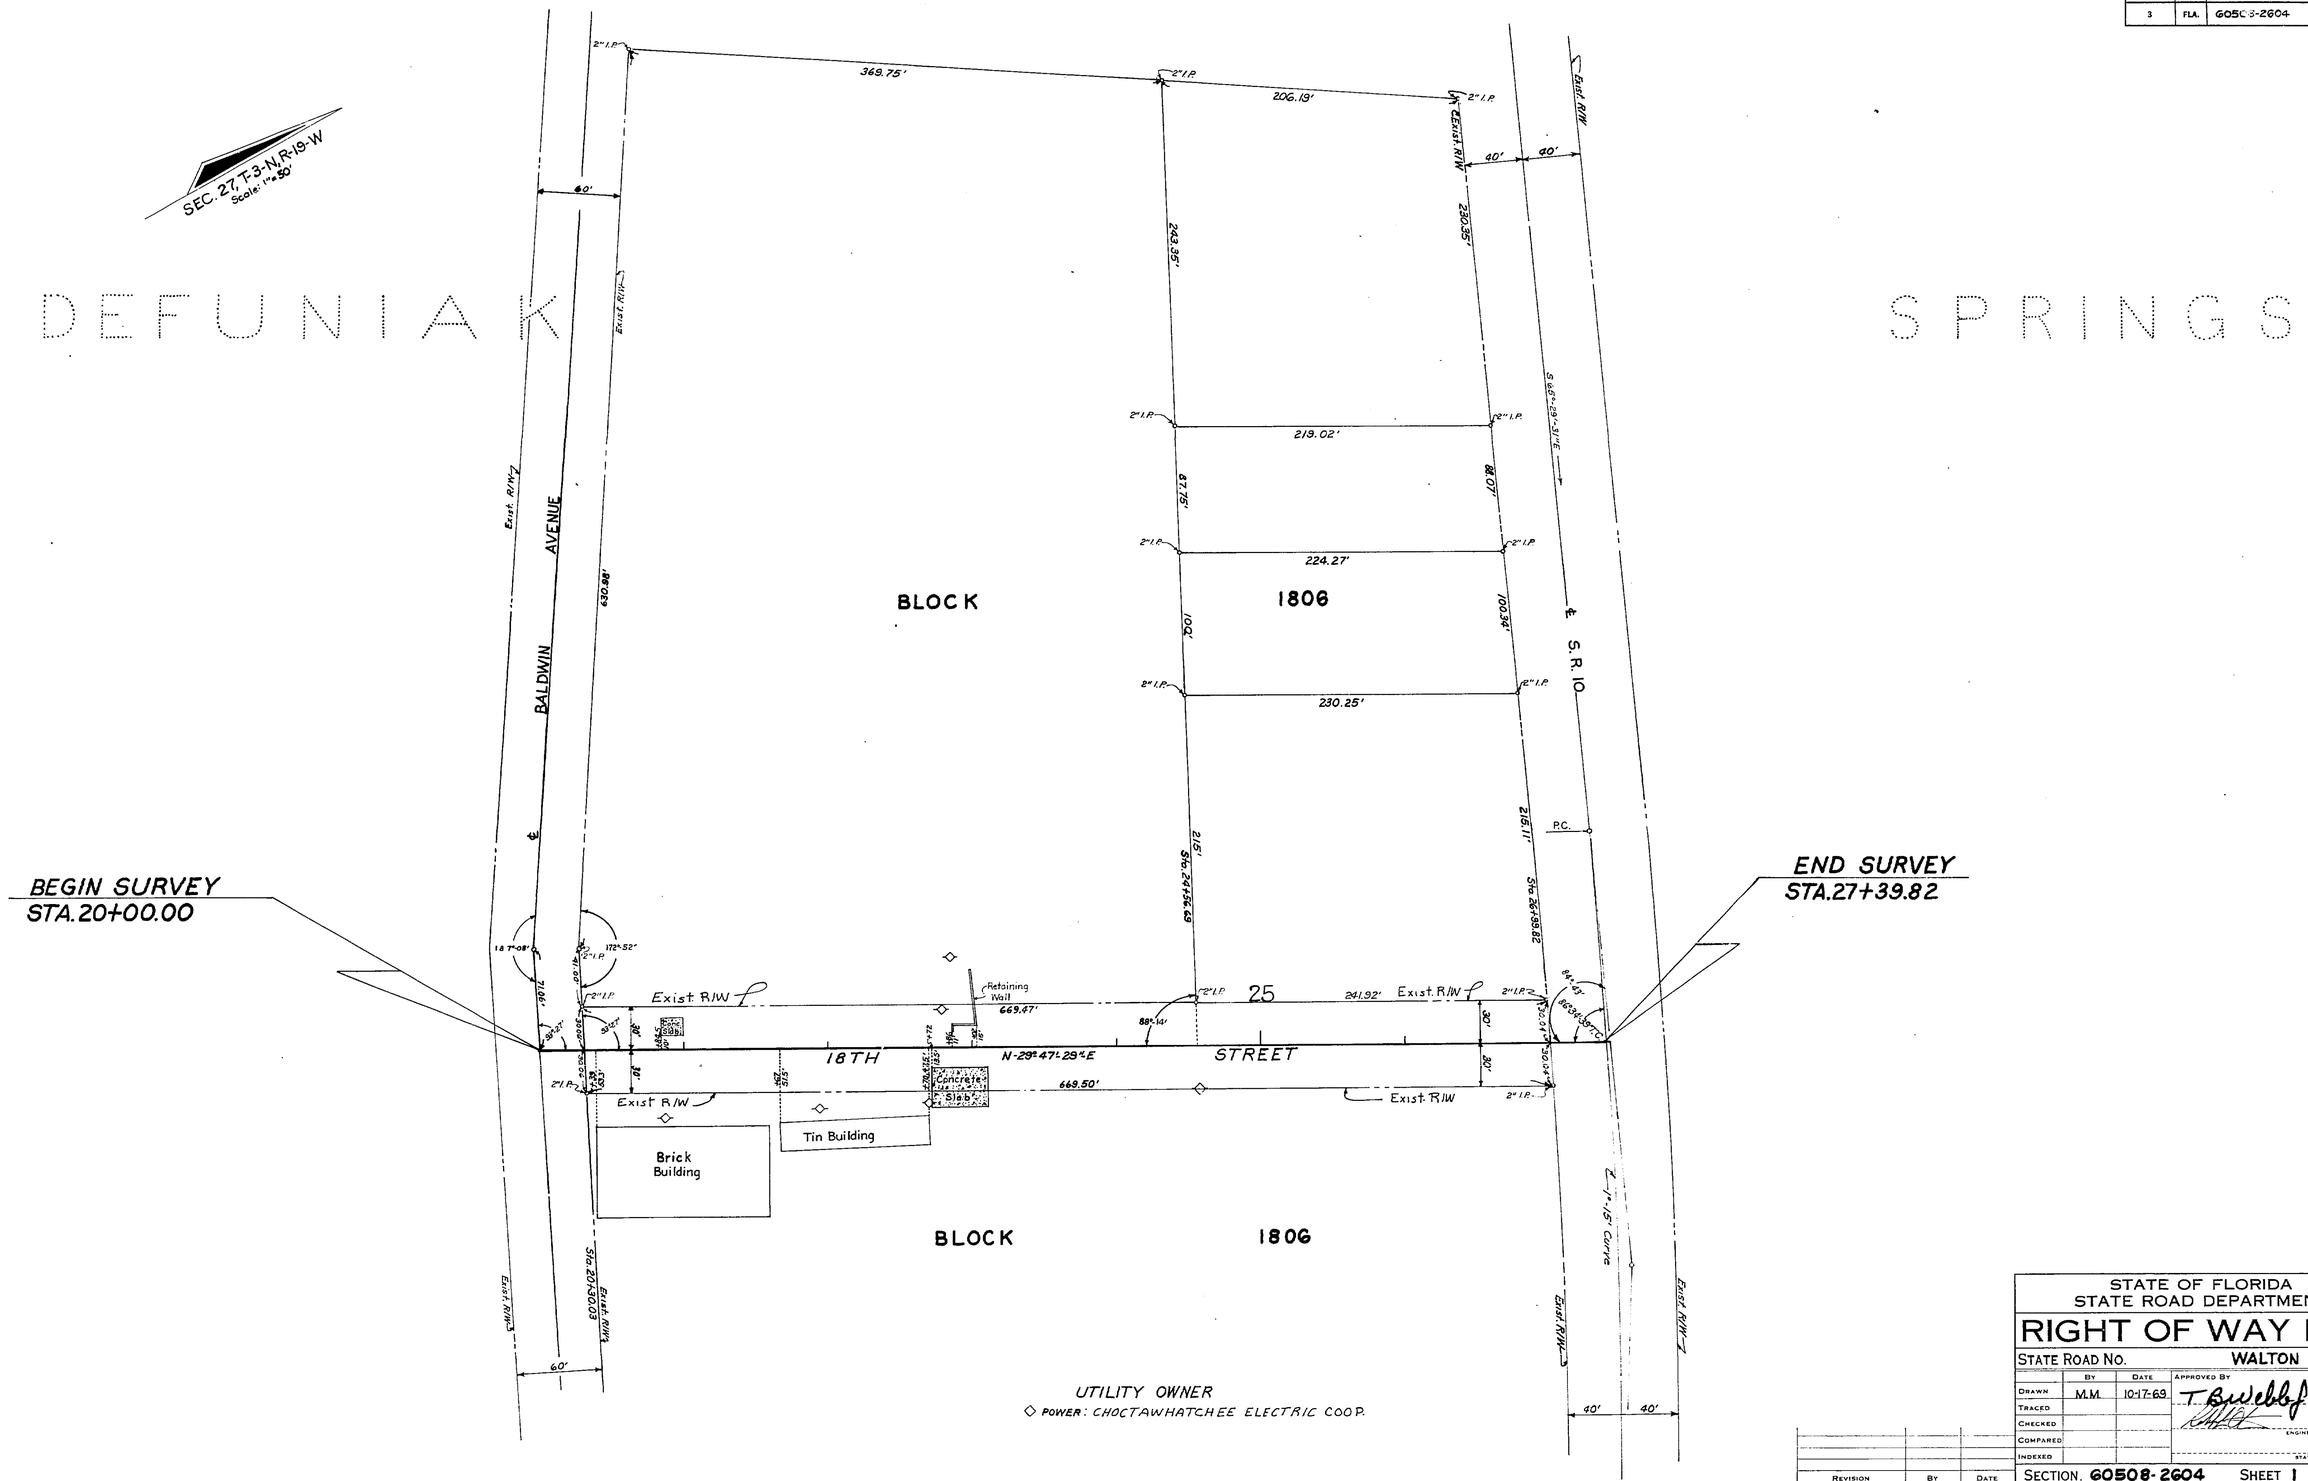

STATE OF FLORIDA
STATE ROAD DEPARTMENT

RIGHT OF WAY MAP

STATE ROAD NO. WALTON COUNTY

	By	Date	Approved By	Date
Drawn	M.M.	10-17-69	T. B. Webb Jr. (District Engineer)	10-20-69
Traced				
Checked			(Engineer of Rights of Way)	10-27-69
Compared				
Indexed			(State Highway Engineer)	

Revision	By	Date

SECTION. 60508-2604 SHEET 1 OF 1

18TH STREET IN DEFUNIAK SPRINGS

A. R. COGSWELL JACKSONVILLE FLORIDA — INK LINEN —