FED. ROAD DIV. No.	STATE	SEC. AND JOB No.	FISCAL YEAR	SHEET No.	TOTAL SHEETS
3	FLA.	6055-151	56	1	1

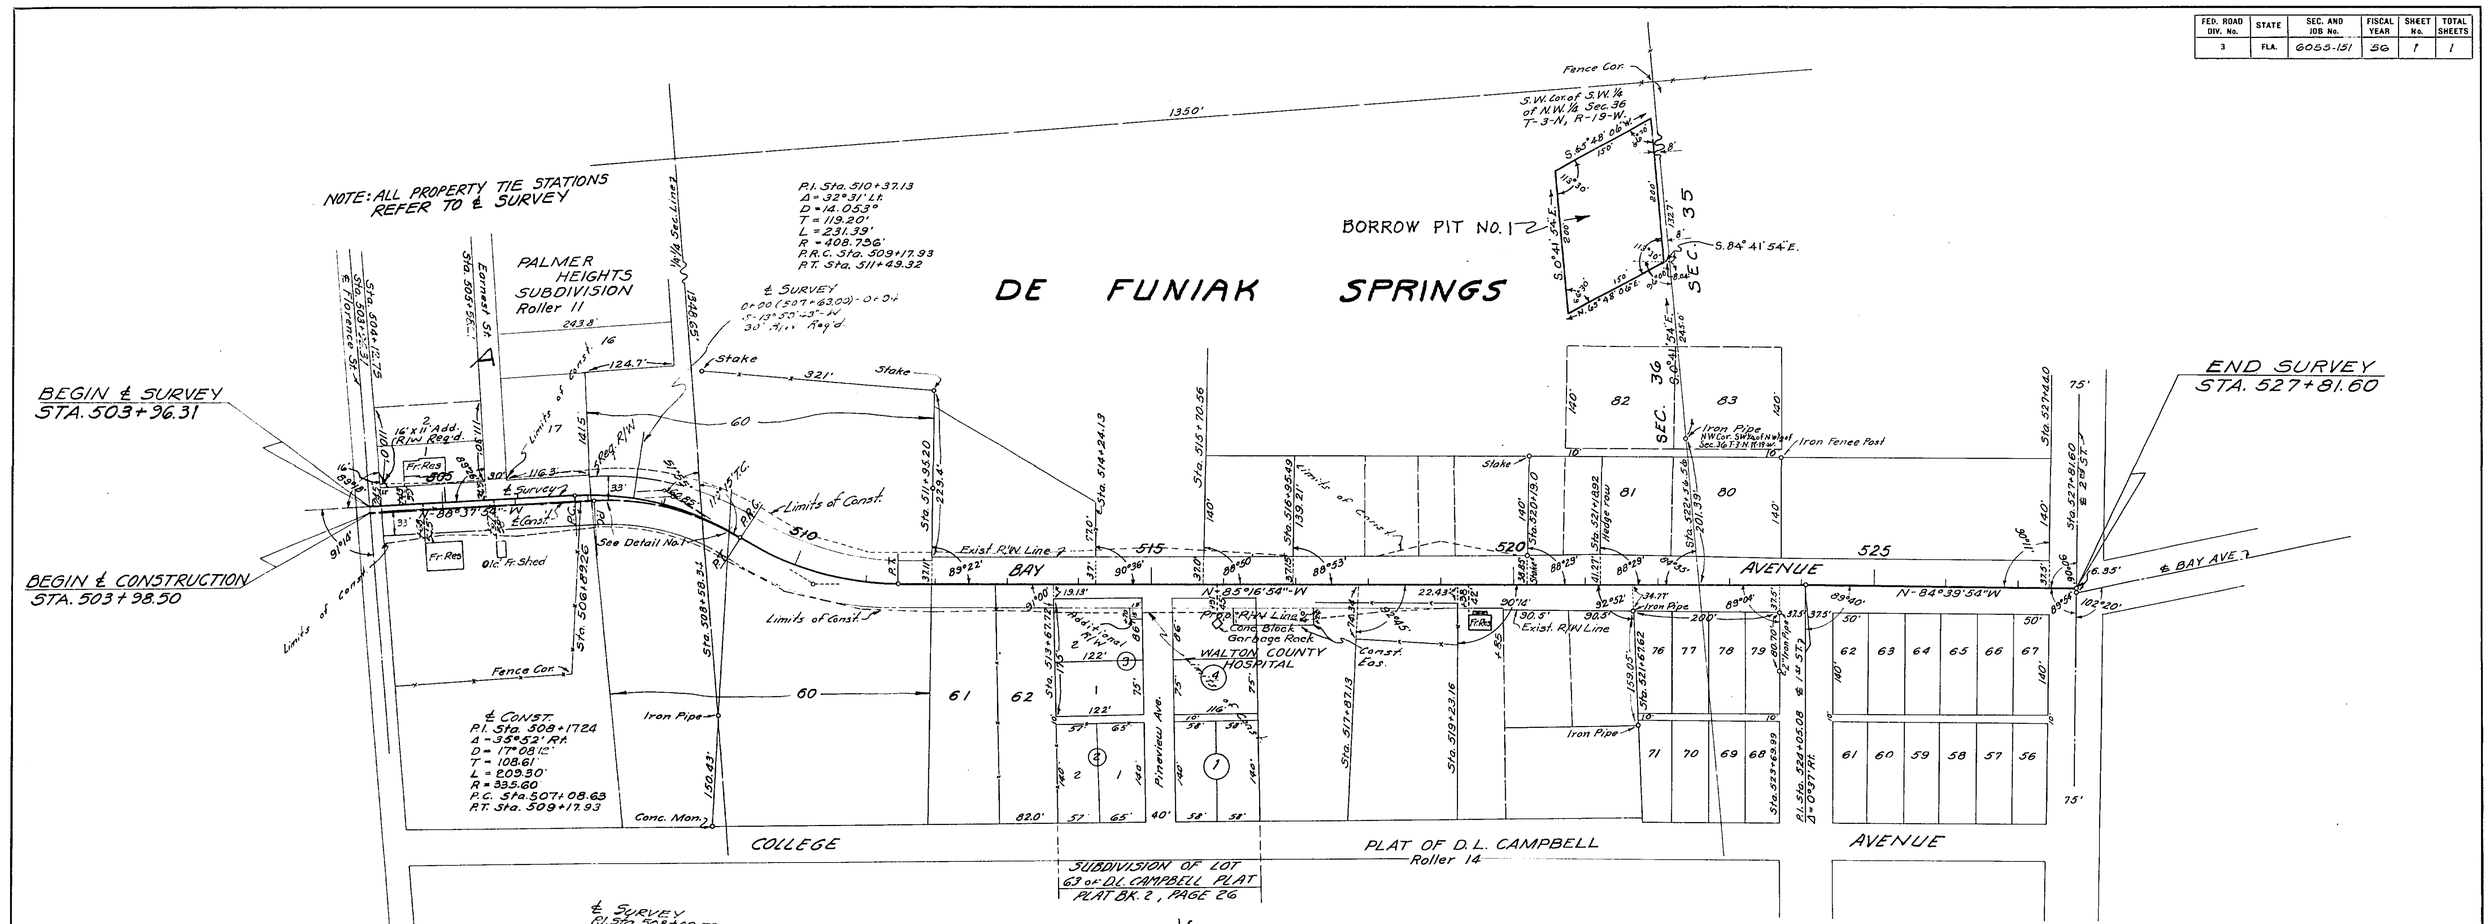

REQUIRED R/W WIDTH

33' Rt. & Lt. ℄ Const. from Beginning of Job to Sta. 509+17.93
33' Rt. ℄ Survey from Sta. 509+17.93 to Sta. 519+85
33' Lt. ℄ Survey from Sta. 509+17.93 to Sta. 511+35.20

STATE OF FLORIDA
STATE ROAD DEPARTMENT

RIGHT OF WAY MAP

SECTION No. 6055-151

ROAD No. S-280 WALTON COUNTY

SCALE 1" = 100'	NAMES	DATES	APPROVED BY
DRAWN			
TRACED	J.L.W.	9-1-54	DIVISION ENGINEER
INDEXED			
REVISED	H.F.A. F.K.	3-4-57 12-12-57	for STATE HIGHWAY ENGINEER 7-8-57
REVISED	H.F.A. H.R.	1-16-58 1-20-58	