FED. ROAD DIV. No.	STATE	F A PROJECT NO.	FISCAL YEAR	SHEET No.
3	FLA.			1

Book Number 894495

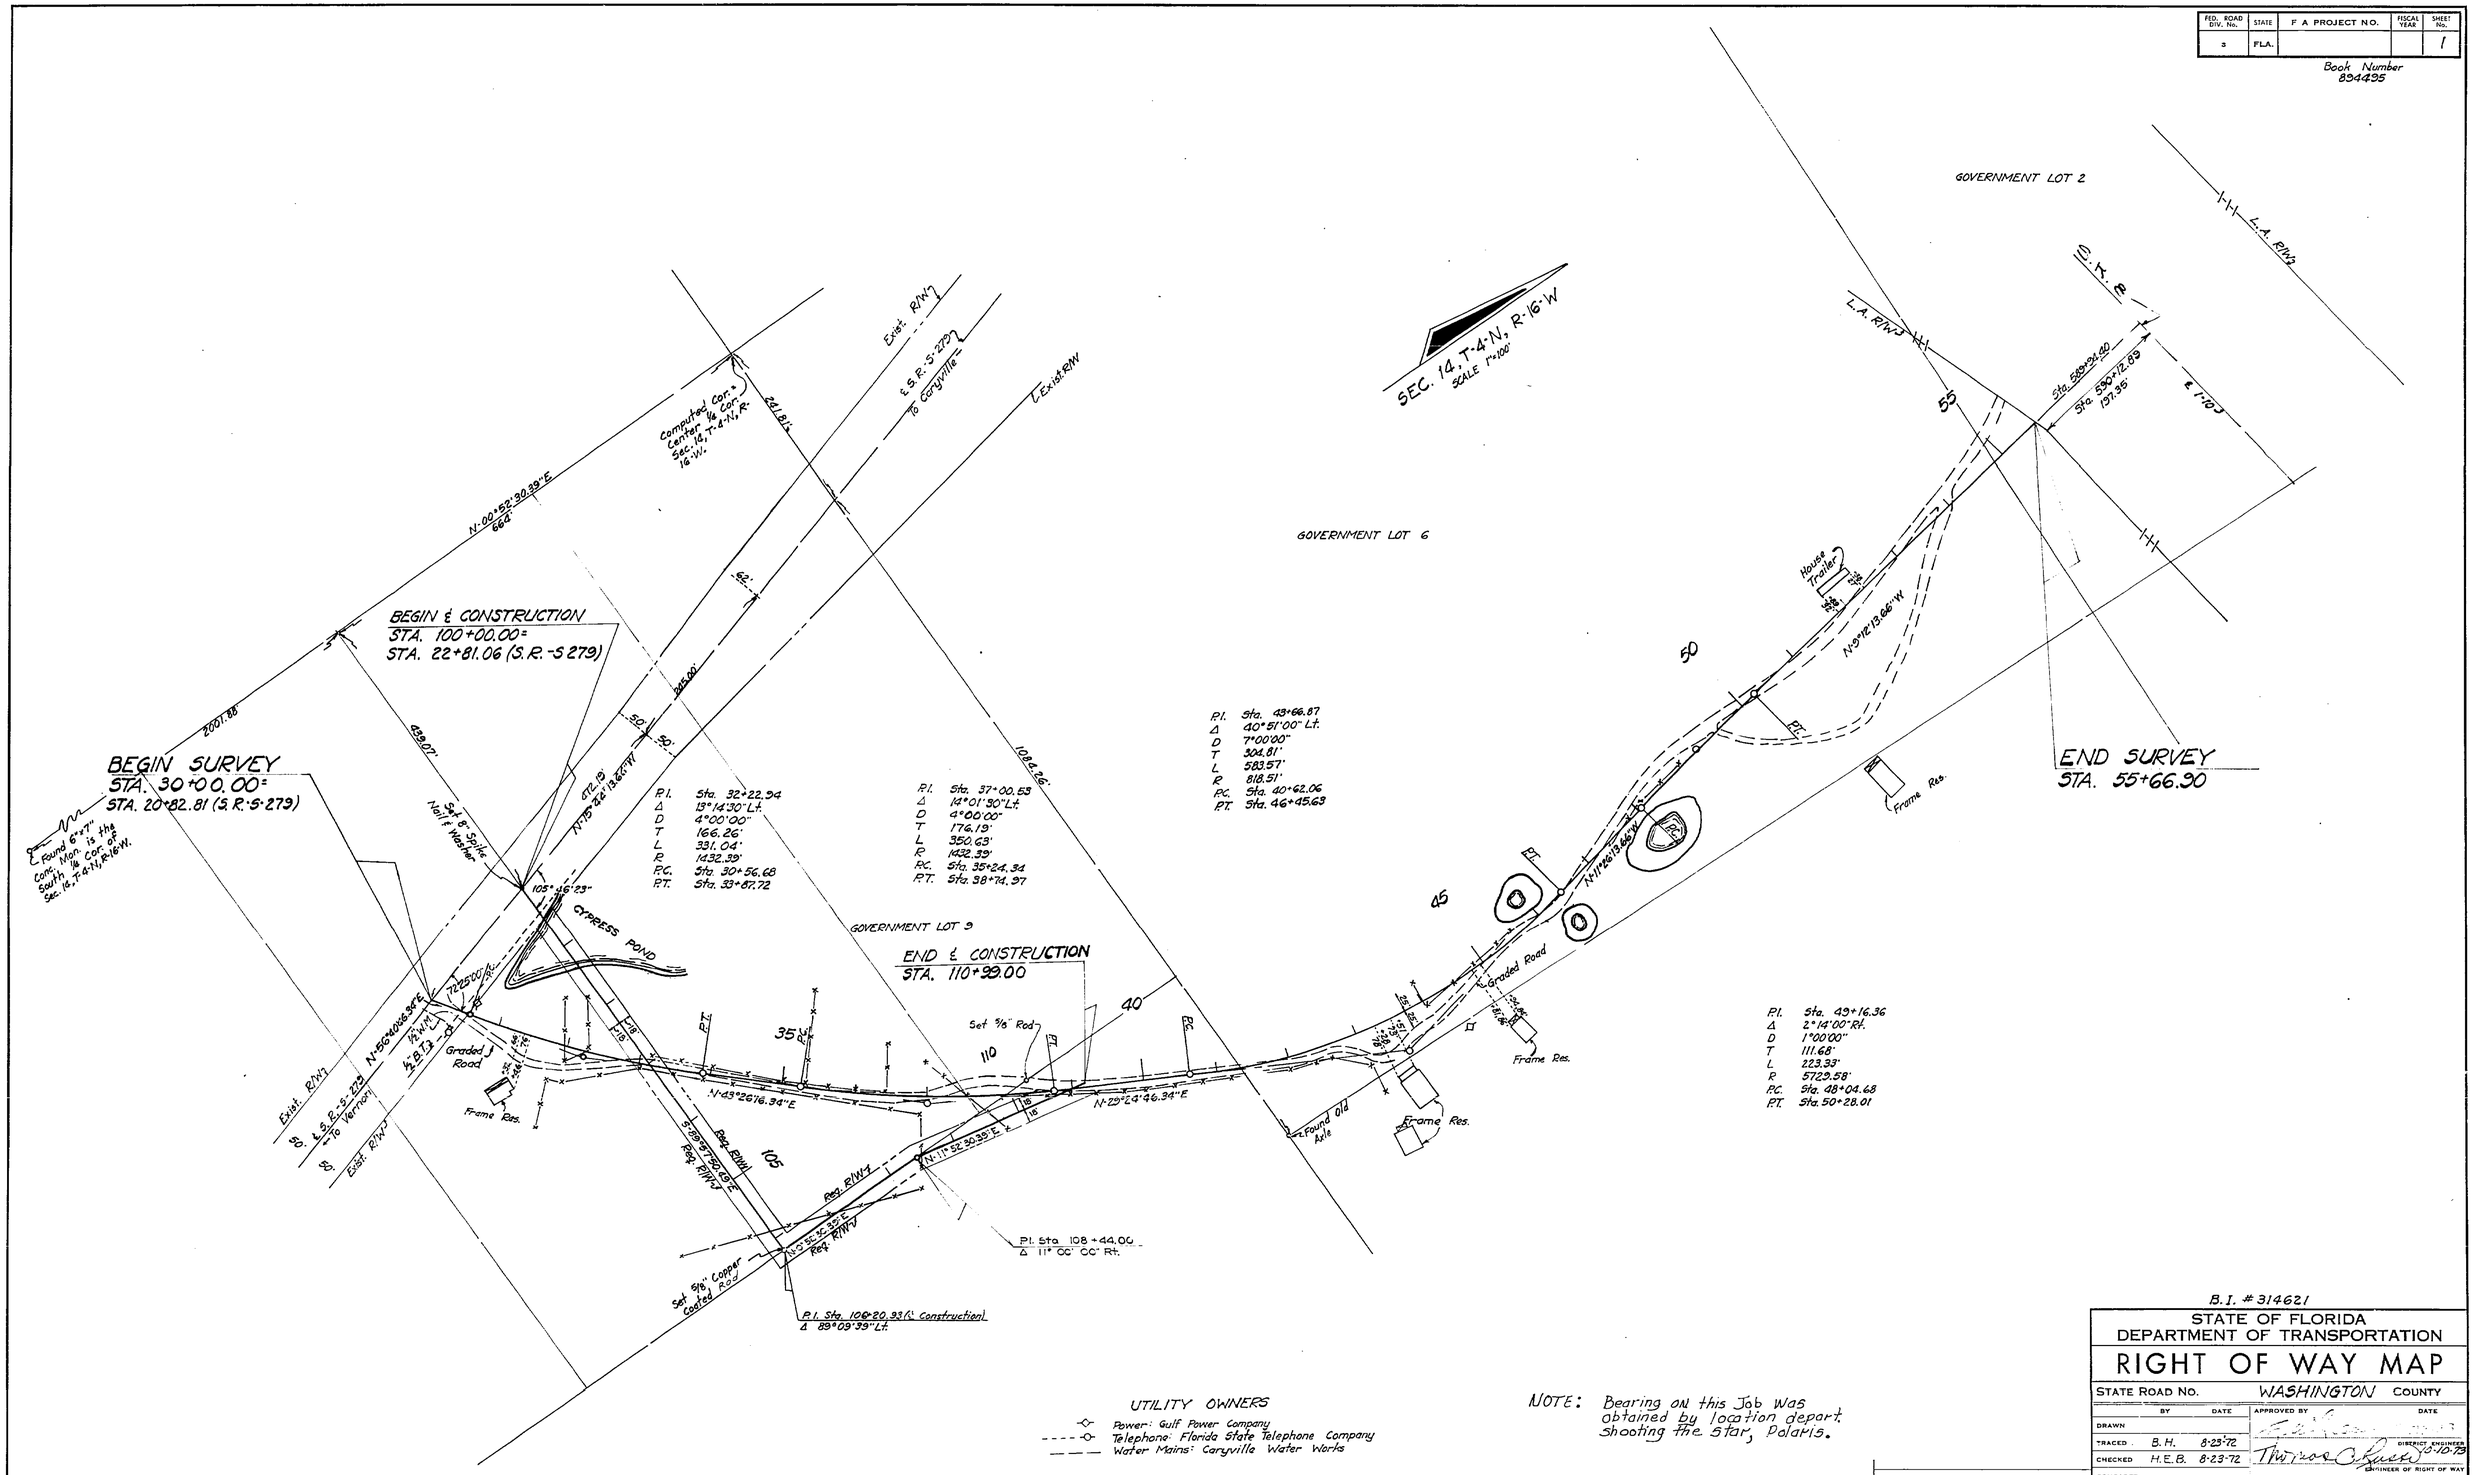

UTILITY OWNERS

- Power: Gulf Power Company
- Telephone: Florida State Telephone Company
- Water Mains: Caryville Water Works

NOTE: Bearing on this Job was obtained by location depart. shooting the star, Polaris.

B.I. # 314621

STATE OF FLORIDA
DEPARTMENT OF TRANSPORTATION

RIGHT OF WAY MAP

STATE ROAD NO. WASHINGTON COUNTY

	BY	DATE	APPROVED BY	DATE
DRAWN				
TRACED	B.H.	8-23-72	DISTRICT ENGINEER	10-10-73
CHECKED	H.E.B.	8-23-72	ENGINEER OF RIGHT OF WAY	
COMPARED				
INDEXED			STATE HIGHWAY ENGINEER	

REVISION	BY	DATE
℄ Const	F.A.	11-25-73
Note	BW-MHC	10-25-73

SECTION 61000-2503 SHEET 1 OF 1

ACCESS ROAD ~ FROM S.R.-S-279 TO I-10 (S.R.8)