| FED. ROAD DIST. No. | STATE | FED.-AID PROJ. No. | FISCAL YEAR | SHEET NO. | TOTAL SHEETS |
|---|---|---|---|---|---|
| 8 | FLA. | 739-C | 1938 | 1 | |
| Book № 14101 14102 | | | | | |

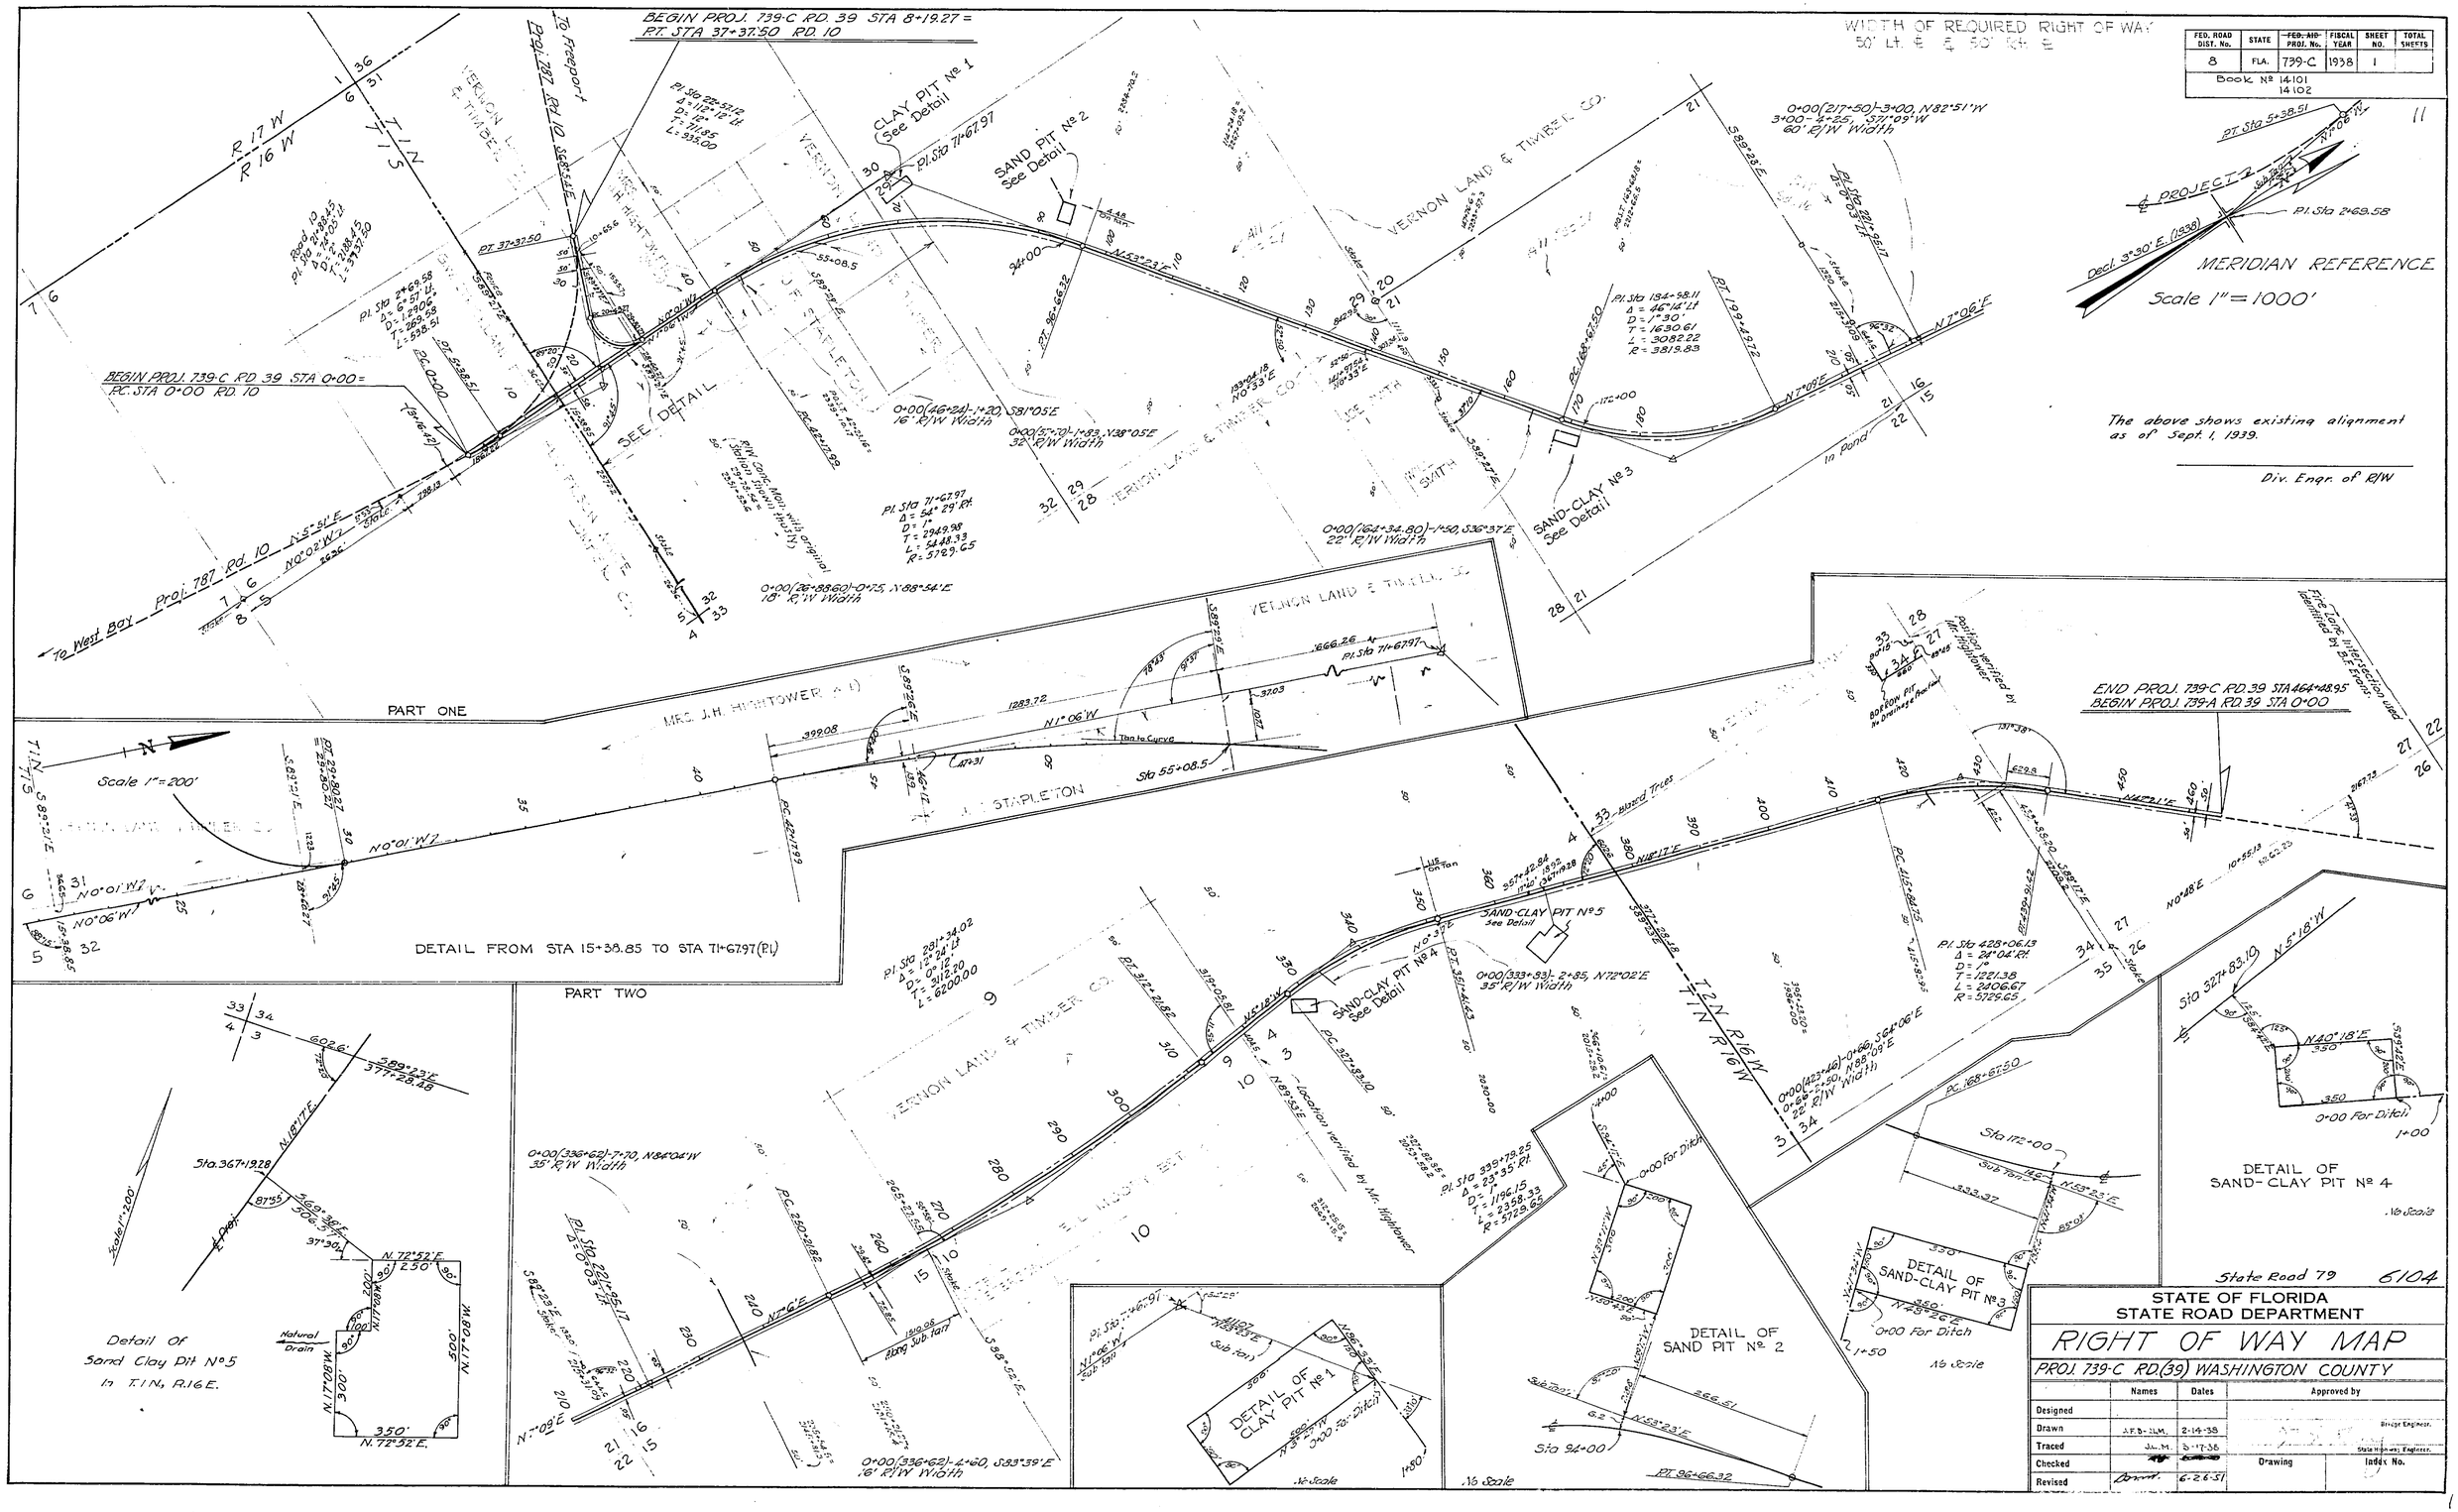


STATE OF FLORIDA
STATE ROAD DEPARTMENT

# RIGHT OF WAY MAP

PROJ. 739-C RD. (39) WASHINGTON COUNTY

| | Names | Dates | Approved by |
|---|---|---|---|
| Designed | | | Bridge Engineer |
| Drawn | J.F.B.-J.L.M. | 2-14-38 | |
| Traced | J.L.M. | 5-17-38 | State Highway Engineer |
| Checked | | | Drawing / Index No. |
| Revised | | 6-26-51 | |