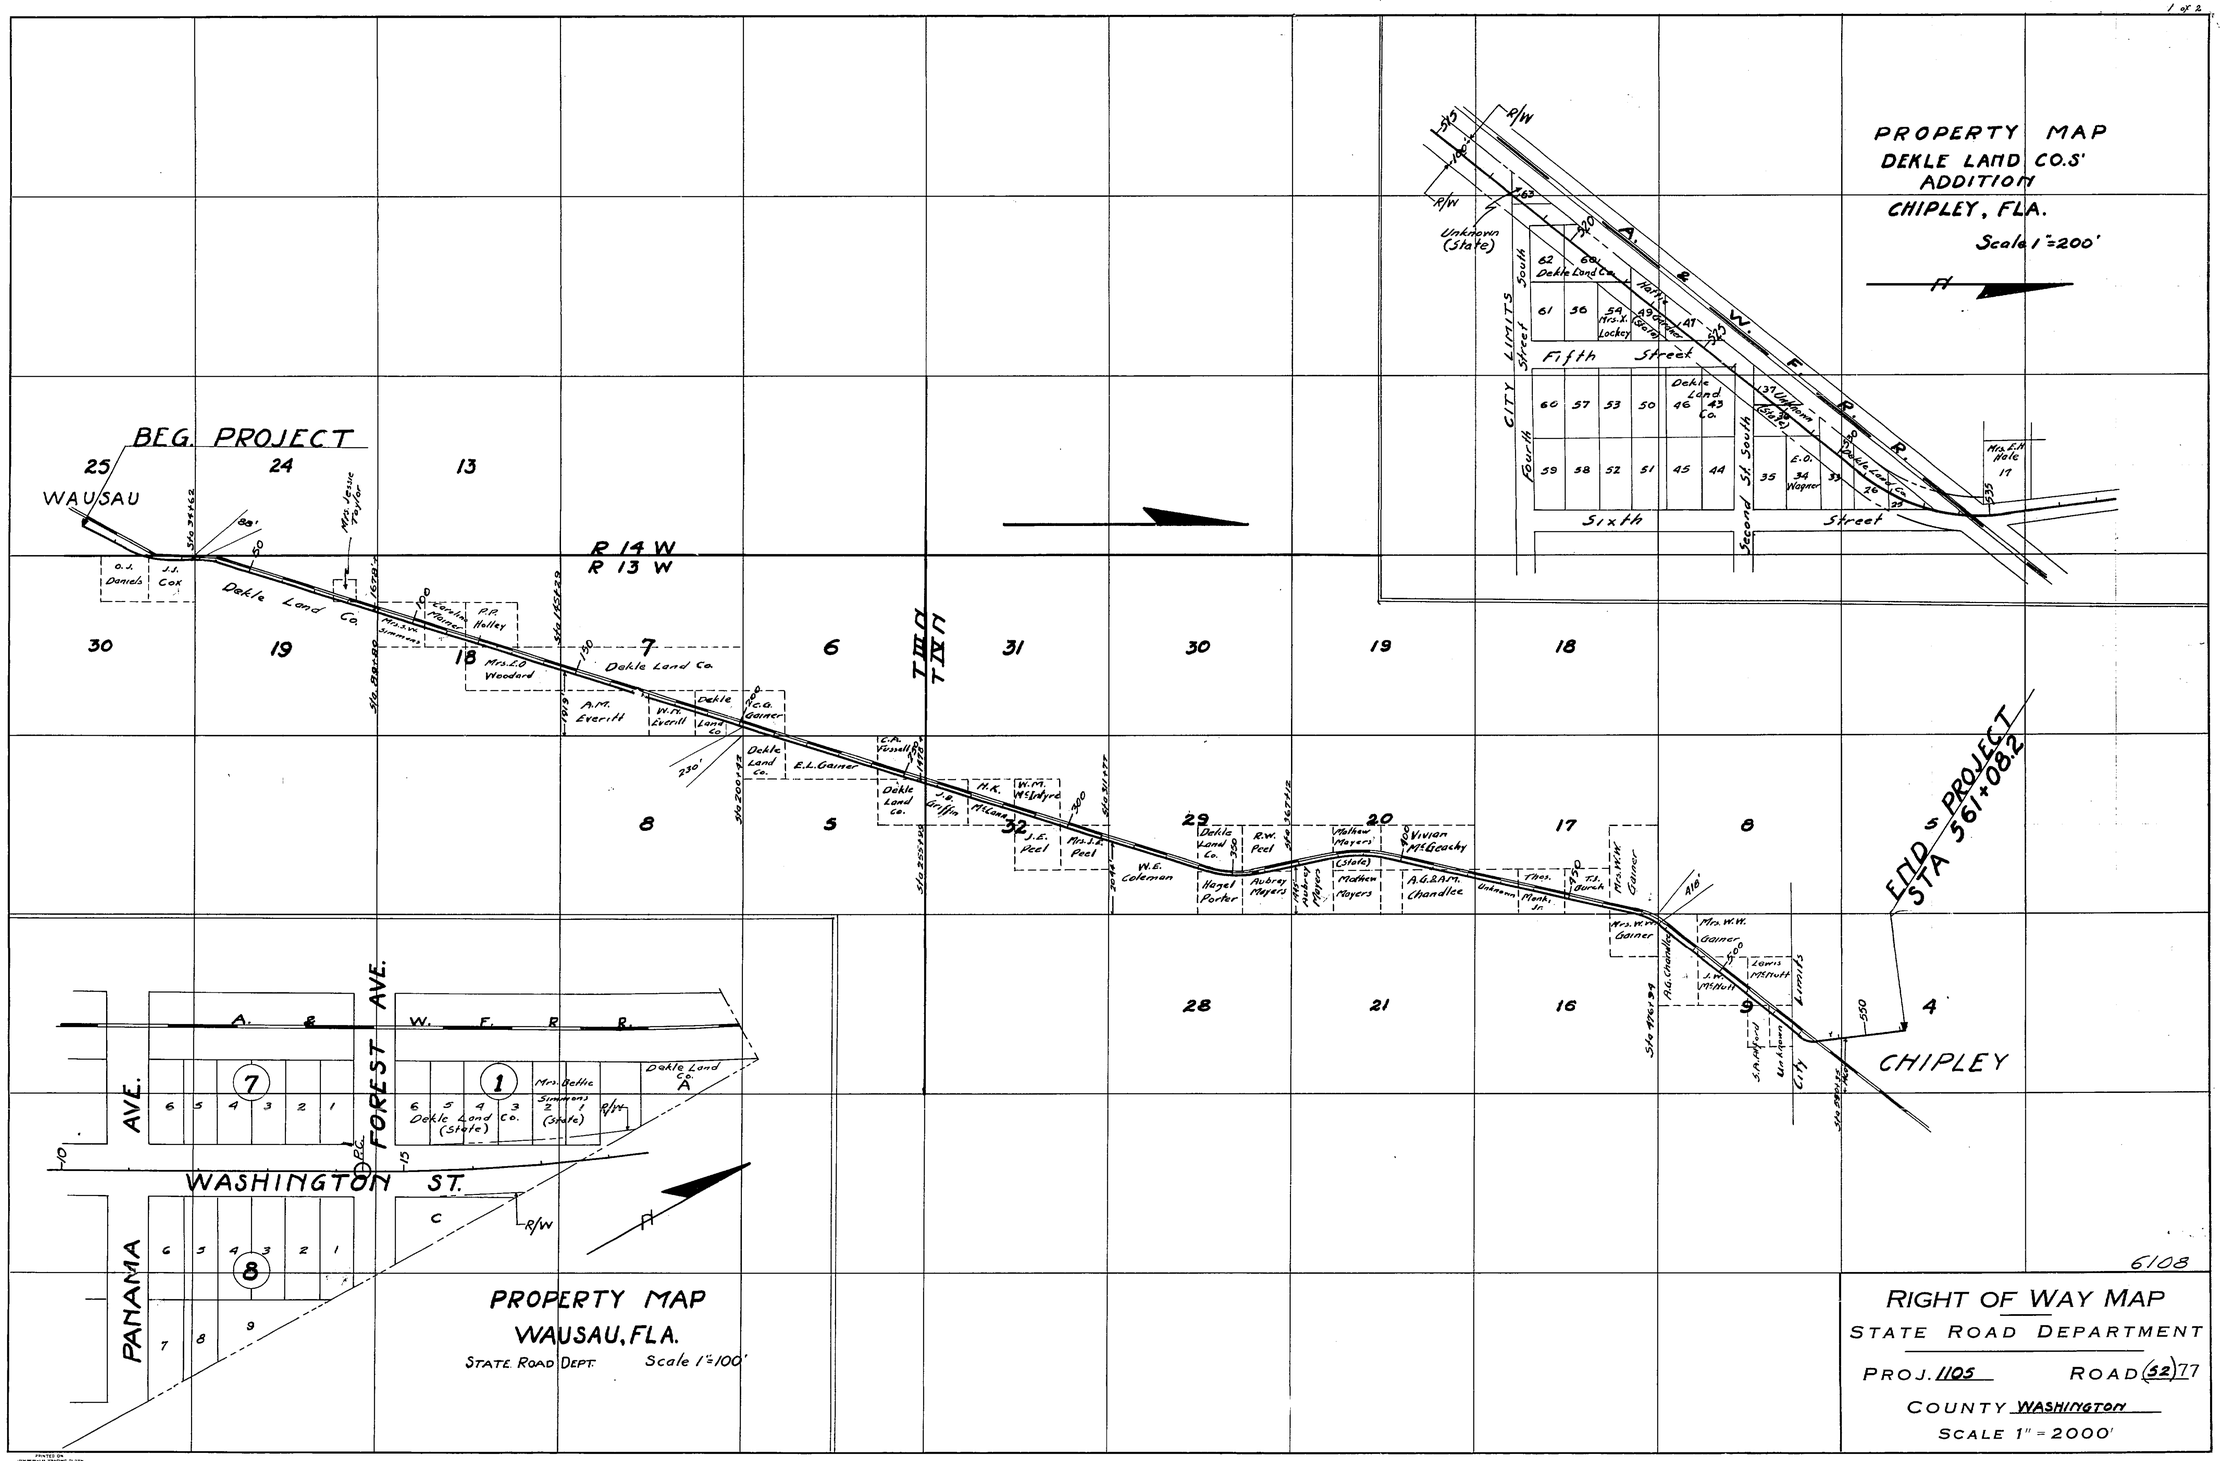

RIGHT OF WAY MAP
STATE ROAD DEPARTMENT

PROJ. 1105 ROAD (52) 77

COUNTY WASHINGTON

SCALE 1" = 2000'

1 of 1

proj. 1105

6108

FED. ROAD DIV. No.	STATE	PROJECT No.	FISCAL YEAR	SH. No.
3	FLA.	G1080-2507		1

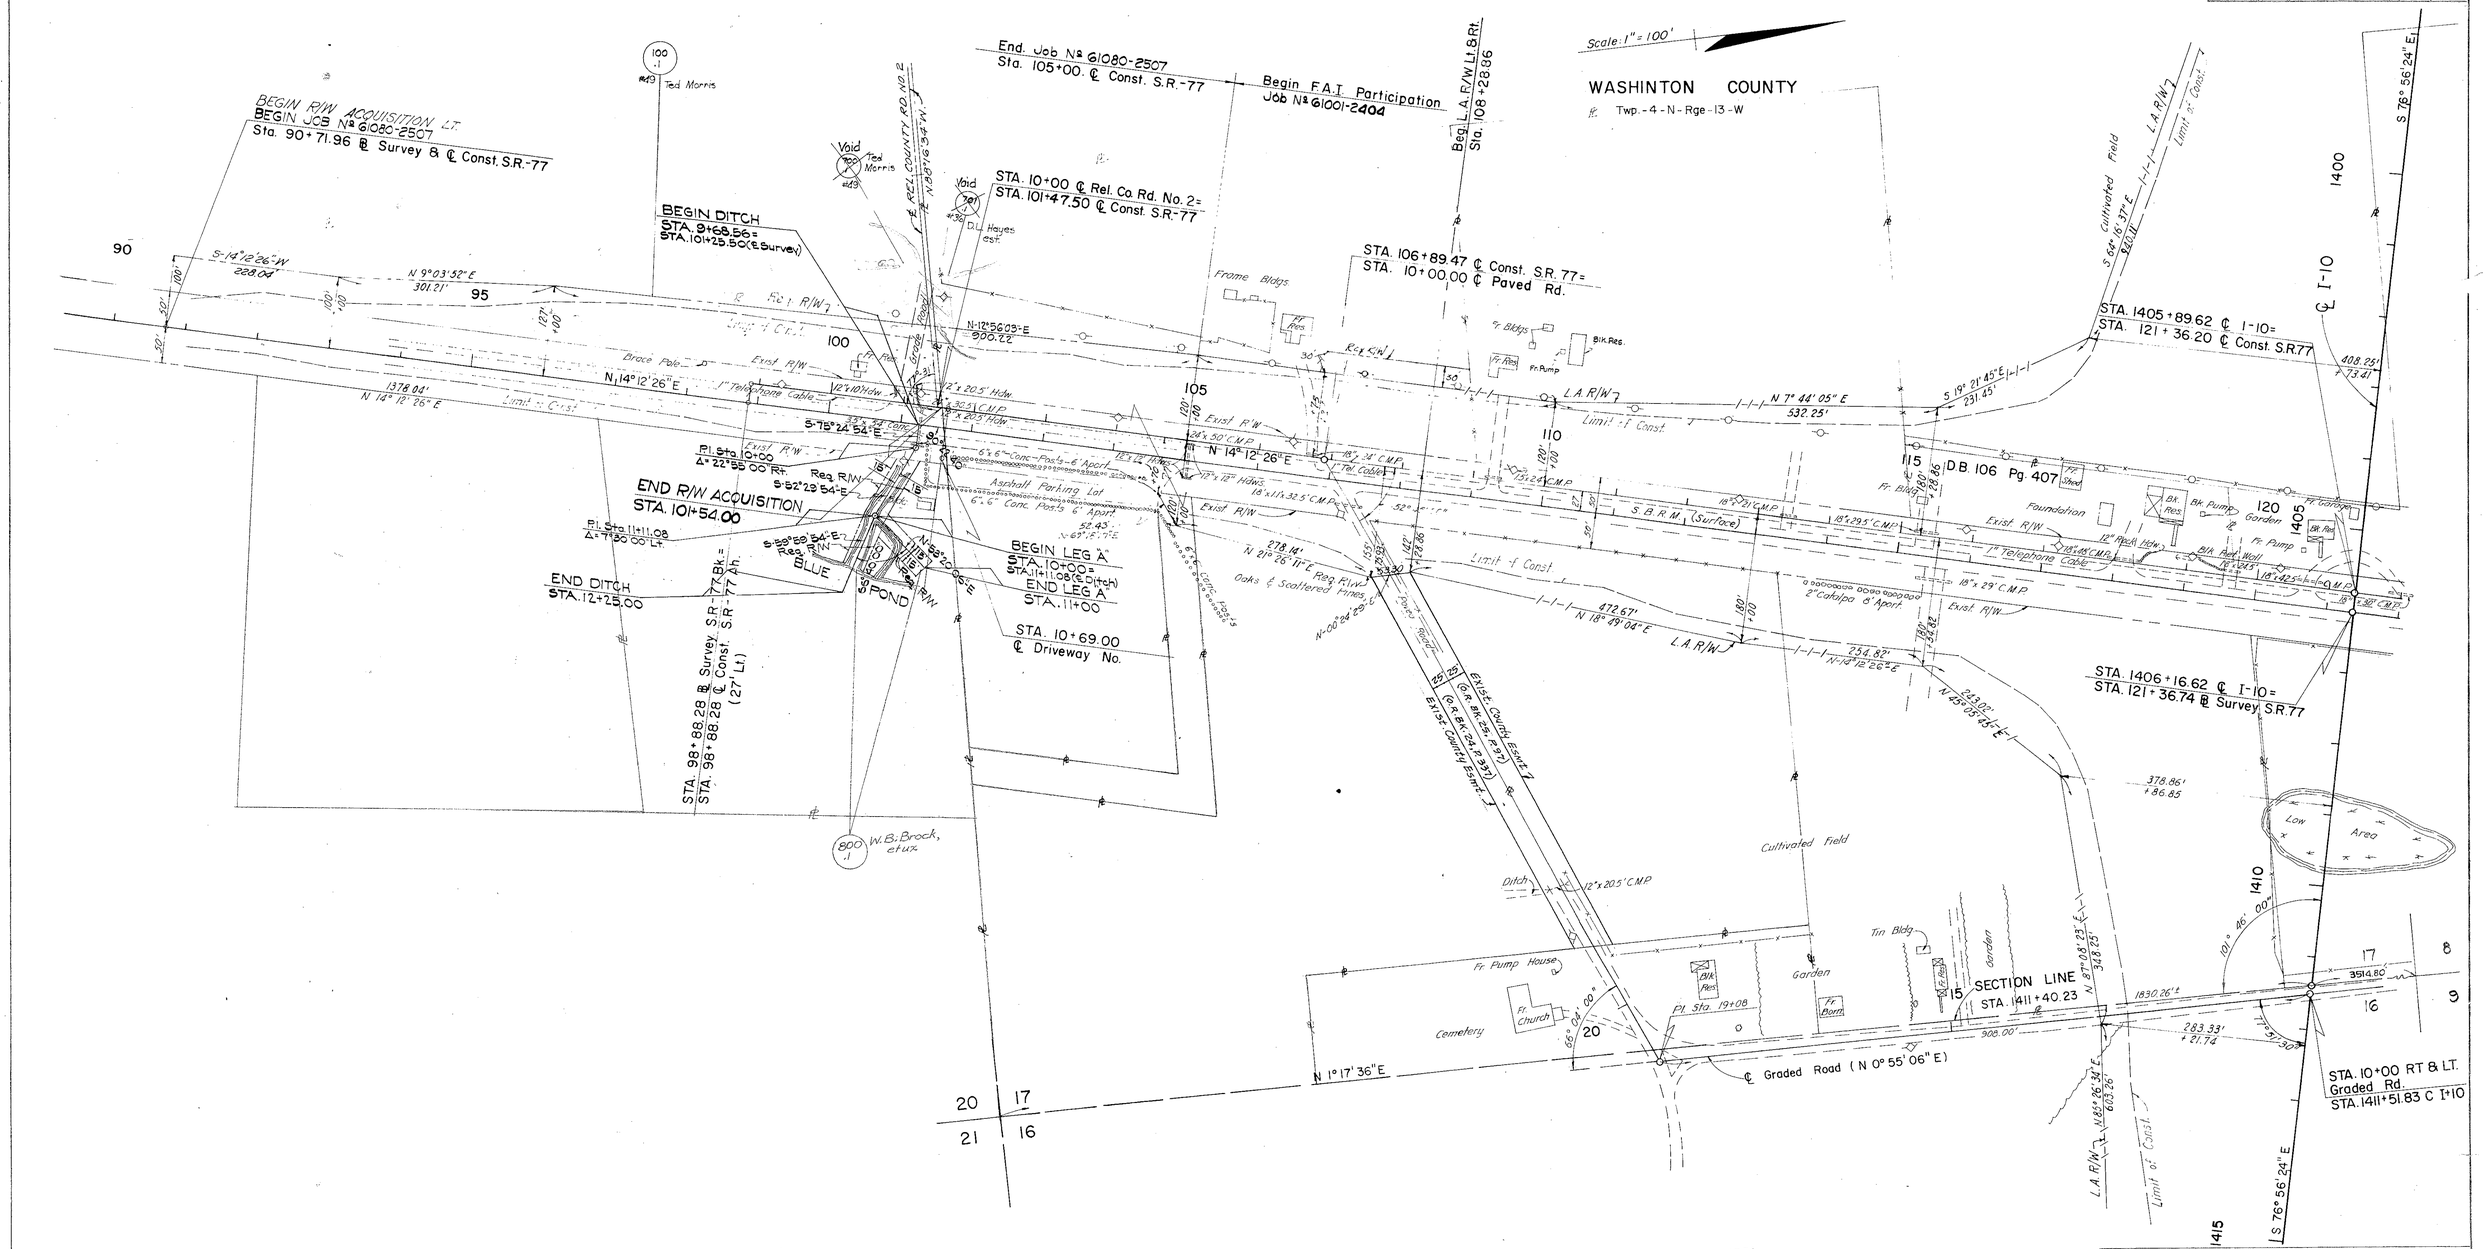

UTILITY OWNERS

- Power Poles: Gulf Power Company
- Telephone Poles: Southern Bell Tele. Co.
- Telephone Cable: Southern Bell Tele. Co.

PAVLO ENGINEERING CO., INC.
CONSULTING ENGINEERS
MIAMI FLORIDA

Revision	By	Date
County Esmt.	BW	5-6-85
Ditch	L.L.C.	8-28-76
Remove Const. Esmt.	Q.L.K.	6-22-72

STATE OF FLORIDA
STATE ROAD DEPARTMENT

RIGHT OF WAY MAP

STATE ROAD No. 77 — WASHINGTON COUNTY

	By	Date	Approved By	Date
Drawn	M.W.N.	11-70	E. G. Power (District Engineer)	6-7-71
Traced	M.W.N.	11-70		
Checked	I.J.	11-70	(Engineer of Rights of Way)	6-8-71
Compared			(State Highway Engineer)	
Indexed				

SECTION G1080-2507 — SHEET 1 OF 1

B.I. No. 319610

FROM I-10 SOUTH