FED. ROAD DIV. No.	STATE	SEC. AND JOB No.	FISCAL YEAR	SHEET No.	TOTAL SHEETS
3	FLA.	6152-250	50	1	1

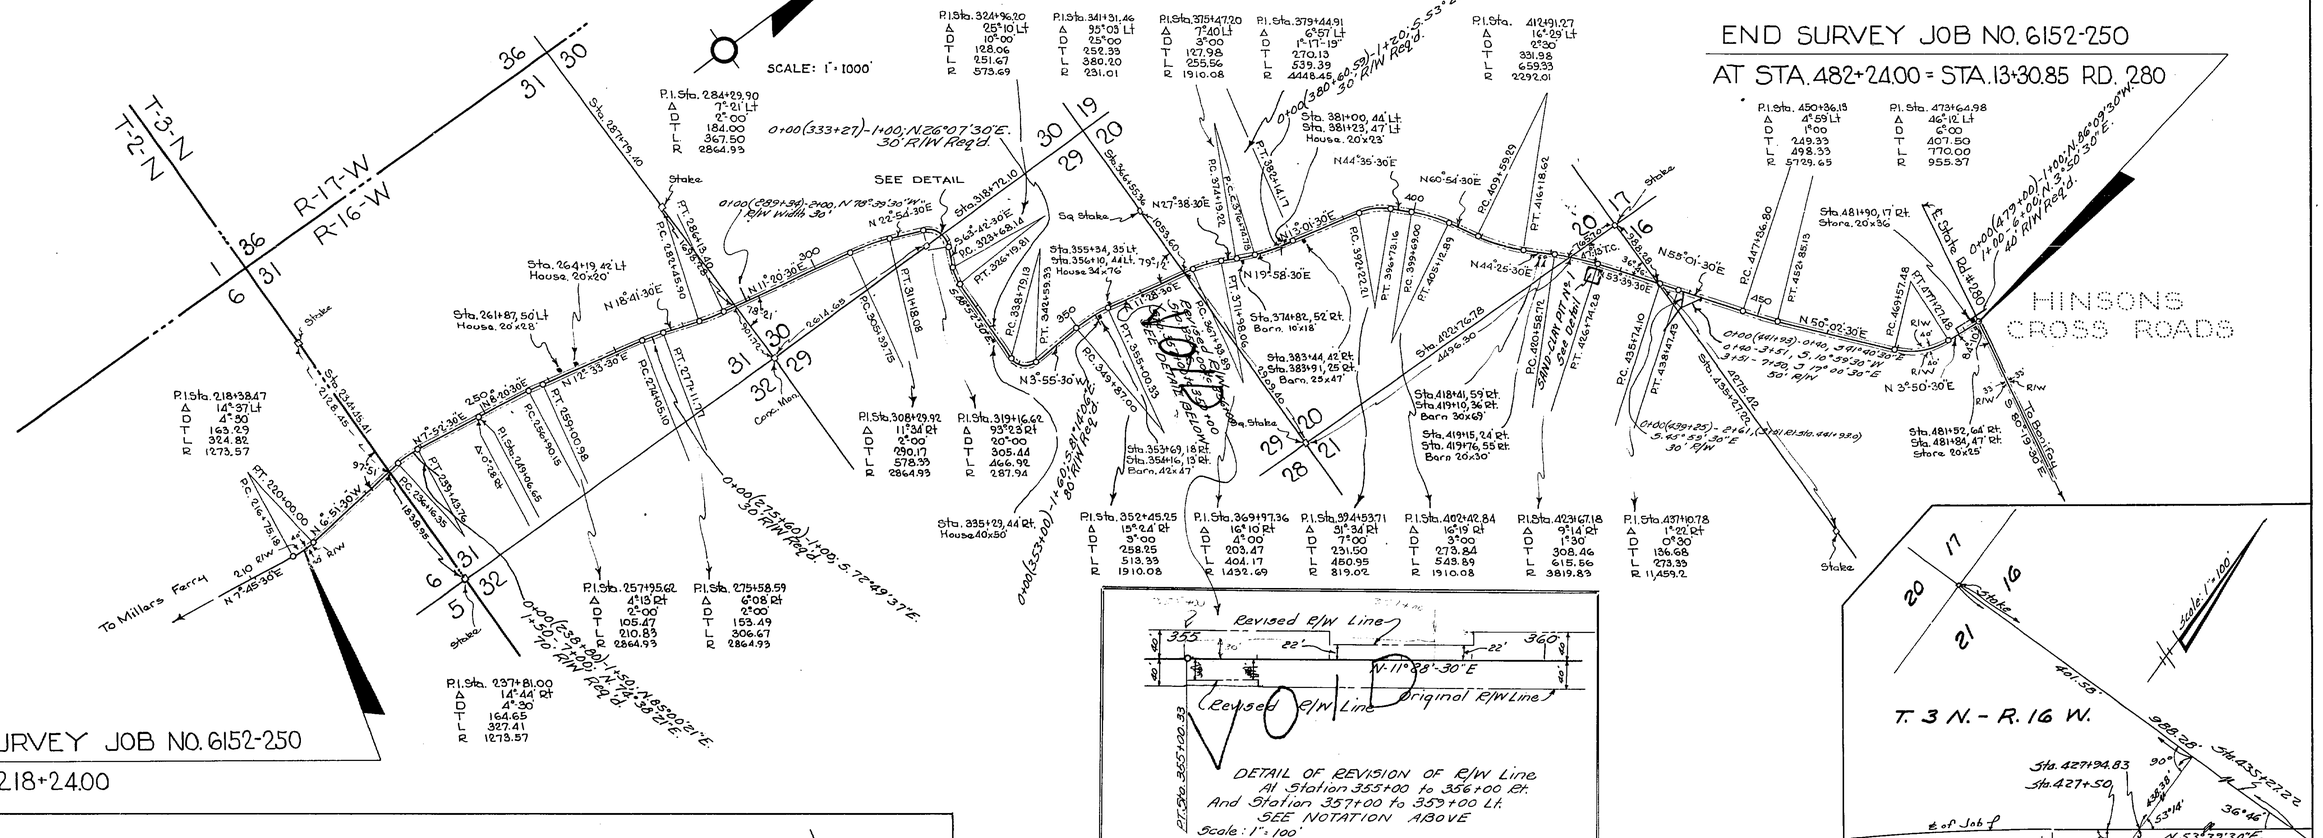

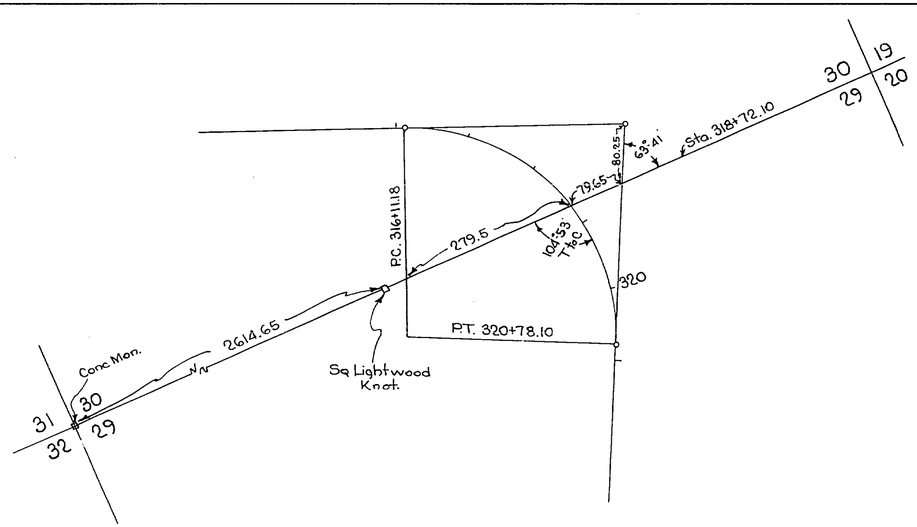

DETAIL AT STA. 318+72.10

Scale 1" = 100'

TABULATION OF POWER & TELEPHONE POLES

	POWER		TEL			POWER		TEL	
STA	RT	LT	RT	LT	STA	RT	LT	RT	LT
221+51		24'			339+00	28'			
226+37		20'			340+68	61'			
230+80	33'				346+33		20'		
231+29		20'			351+04		20'		
236+57		16'			354+50	13'			
241+77	18'				354+89		25'		
246+13	17'				356+00	42'			
246+20	50'				358+00		25'		
246+33	58'				363+50		12'		
249+25	16'				366+84		12'		
252+85	19'				372+32	47'			
257+50	14'				372+95		30'		
260+90	16'				375+53	39'			
261+25		36'			416+53	17'			
264+90	16'				421+84		39'		
270+14	16'				426+84		38'		
274+63	16'				432+35		41'		
274+67		22'			432+60	23'			
278+22	22'				435+48	34'			
281+82	17'				439+45	35'			
286+90		21'			445+00	25'			
293+18		28'			450+54	19'			
297+92		25'			455+56	26'			
298+02	18'				461+05	15'			
317+85		75'			466+58	4'			
321+12		23'			471+84		44'		
325+28		18'			476+69	18'			
330+32		24'							
333+24	100'								
336+00	26'								
338+43		30'							

JOB ℄ RT & LT OF EXIST ROAD ℄

STATION	RT	LT	℄ on ℄	STATION	RT	LT	℄ on ℄
218+24	.5			346+00	1.0		
226+00		1.0		371+00	1.5		
231+00		5.0		377+00	2.5		
237+00		1.0		385+00			✓
246+00			✓	392+00		.5	
252+00		.5		395+00	3.5		
258+00	.5			396+00			✓
264+00		.5		401+00		2.0	
272+00			✓	427+00	1.0		
273+00	.5			445+00			✓
279+00		1.0		469+00	40.0		
285+00	1.0			471+00	66.0		
293+00	.5			473+00	61.0		
307+00			✓	475+00	23.0		
321+00	.5			479+00	.5		
330+00	.5						
340+50		21.5					
341+00		43.5					
342+50		6.0					

REQUIRED R/W WIDTHS

40' RT OF ℄ FROM BEGINNING TO END OF JOB
40' LT OF ℄ FROM BEGINNING TO END OF JOB

STATE OF FLORIDA
STATE ROAD DEPARTMENT

RIGHT OF WAY MAP

SECTION No. 6152-250

ROAD No. S-284 WASHINGTON COUNTY

SCALE 1" = 1000'	NAMES	DATES	APPROVED BY
DRAWN	D.L.T	10-23-50	
TRACED	J.M.S	10-23-50	DIVISION ENGINEER
INDEXED			
REVISED 8 P.M.I. (Ditches)		10-30-50	
REVISED R.W.		11-2-50	STATE HIGHWAY ENGINEER
REVISED		2-5-51	
		10-23-51	