FED. ROAD DIV. No.	STATE	PROJECT No.	FISCAL YEAR	SHEET No.
3	FLA.	61520-2601		1

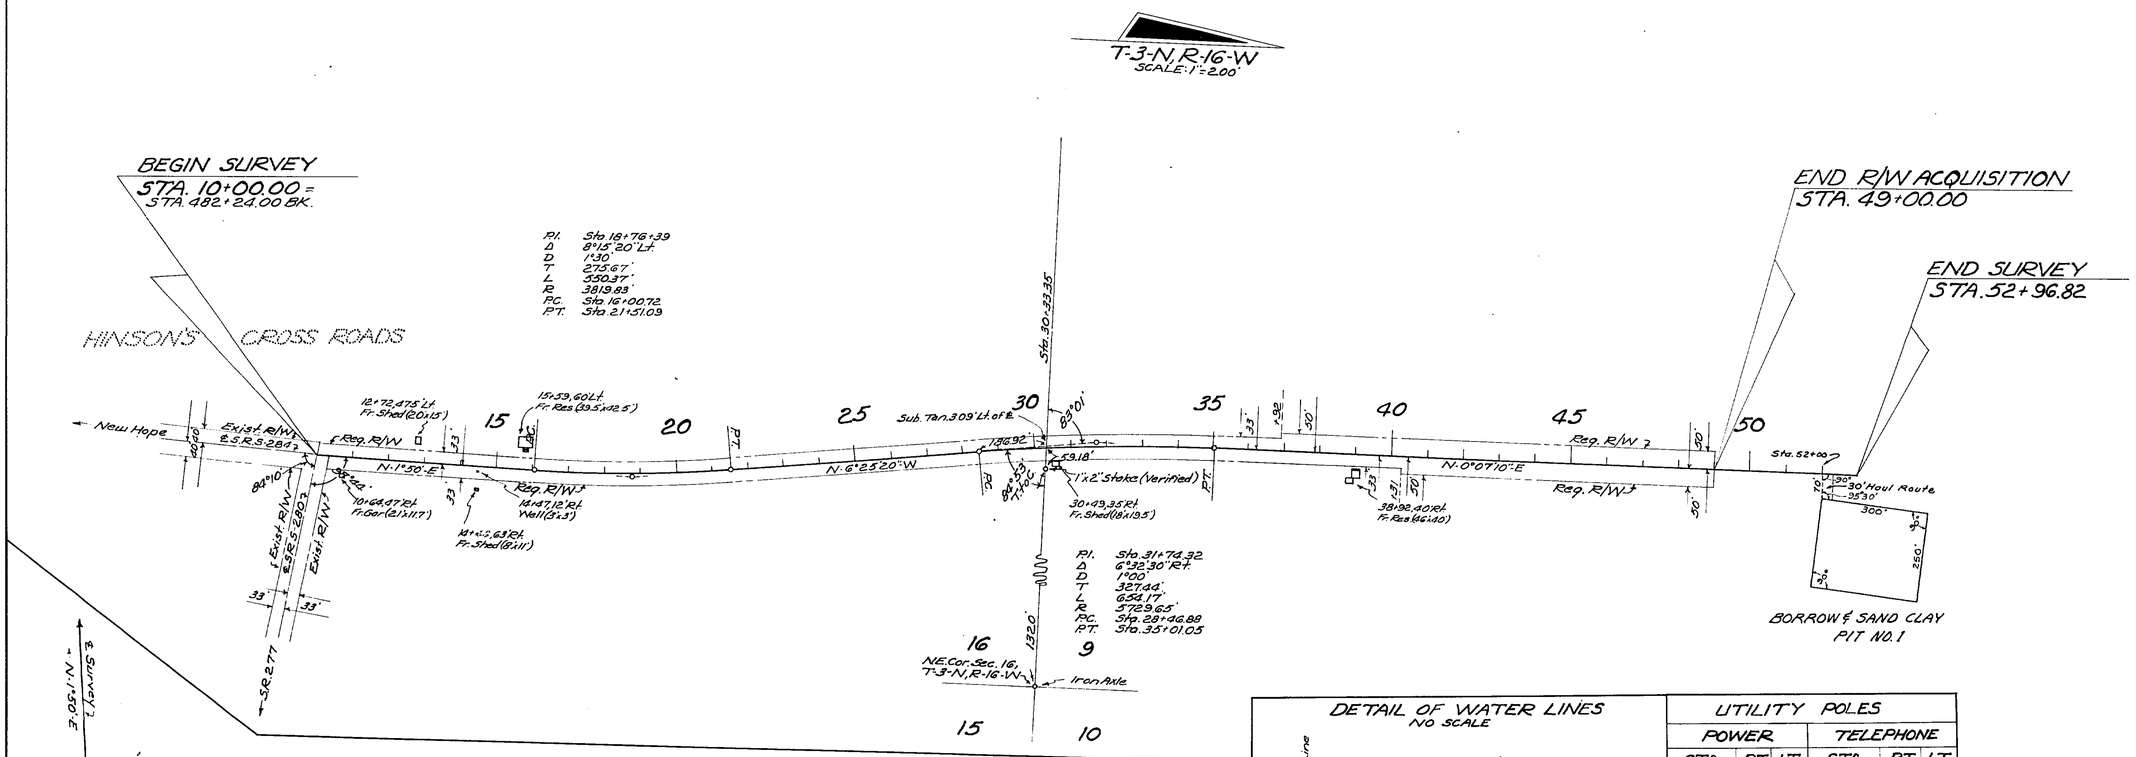

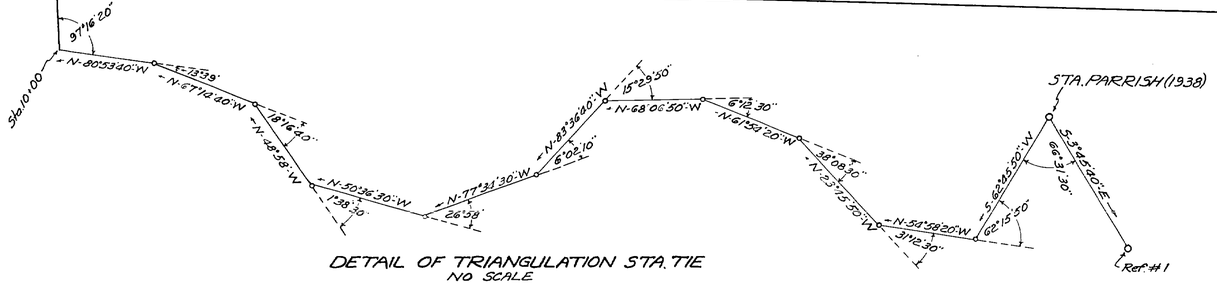

DETAIL OF TRIANGULATION STA. TIE
NO SCALE

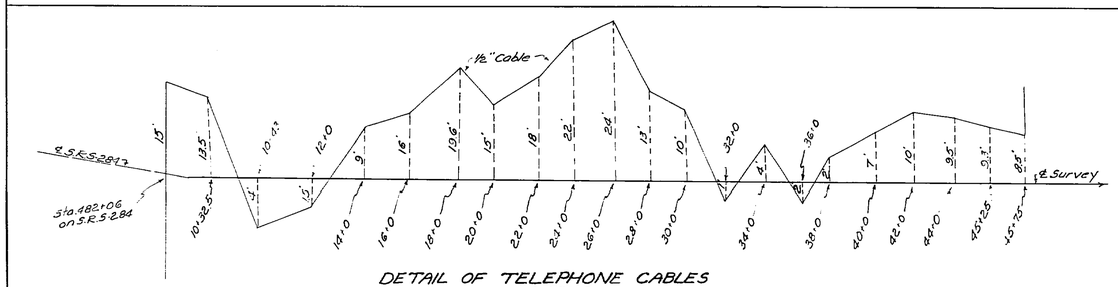

DETAIL OF TELEPHONE CABLES
NO SCALE
Owner-Southern Bell Telephone Co. Chipley, Fla.

DETAIL OF WATER LINES
NO SCALE

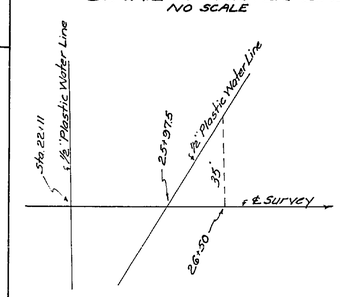

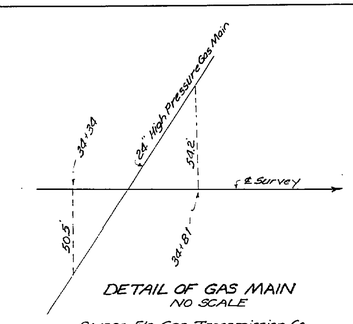

DETAIL OF GAS MAIN
NO SCALE
Owner-Fla. Gas Transmission Co.
Winter Park, Fla. & Houston, Texas

UTILITY POLES

POWER			TELEPHONE		
STA.	RT.	LT.	STA.	RT.	LT.
			20+99		32.5'
19+10	19.5				
			32+03		12'
23+91	16'		45+84		43
28+80	17.8				
34+51	33.8				
39+91	16.7				
44+82	19'				
48+06	28.5				
Owner- West Fla. Elec. Coop Graceville, Fla.			Owner- Southern Bell Tele. Co. Chipley, Fla.		

REVISION	BY	DATE
Borrow Pits & Sand Pit No. 1	R.E.M.-F.L.W.	7-12-63
R/W Width	S.C.-T.D.W.	6-5-63

STATE OF FLORIDA
STATE ROAD DEPARTMENT

RIGHT OF WAY MAP

STATE ROAD NO. S-284 WASHINGTON COUNTY

	BY	DATE	APPROVED BY	DATE
DRAWN				DISTRICT ENGINEER
TRACED	D.F.E.	4-12-63		
CHECKED				
COMPARED				ENGINEER OF RIGHTS OF WAY
INDEXED				STATE HIGHWAY ENGINEER

SECTION. 61520-2601 SHEET 1 OF 1

HINSON'S CROSS ROADS