FED. ROAD DIV. No.	STATE	SEC. AND JOB No.	FISCAL YEAR	SHEET No.	TOTAL SHEETS
3	FLA.	6156-152	'53	1	1

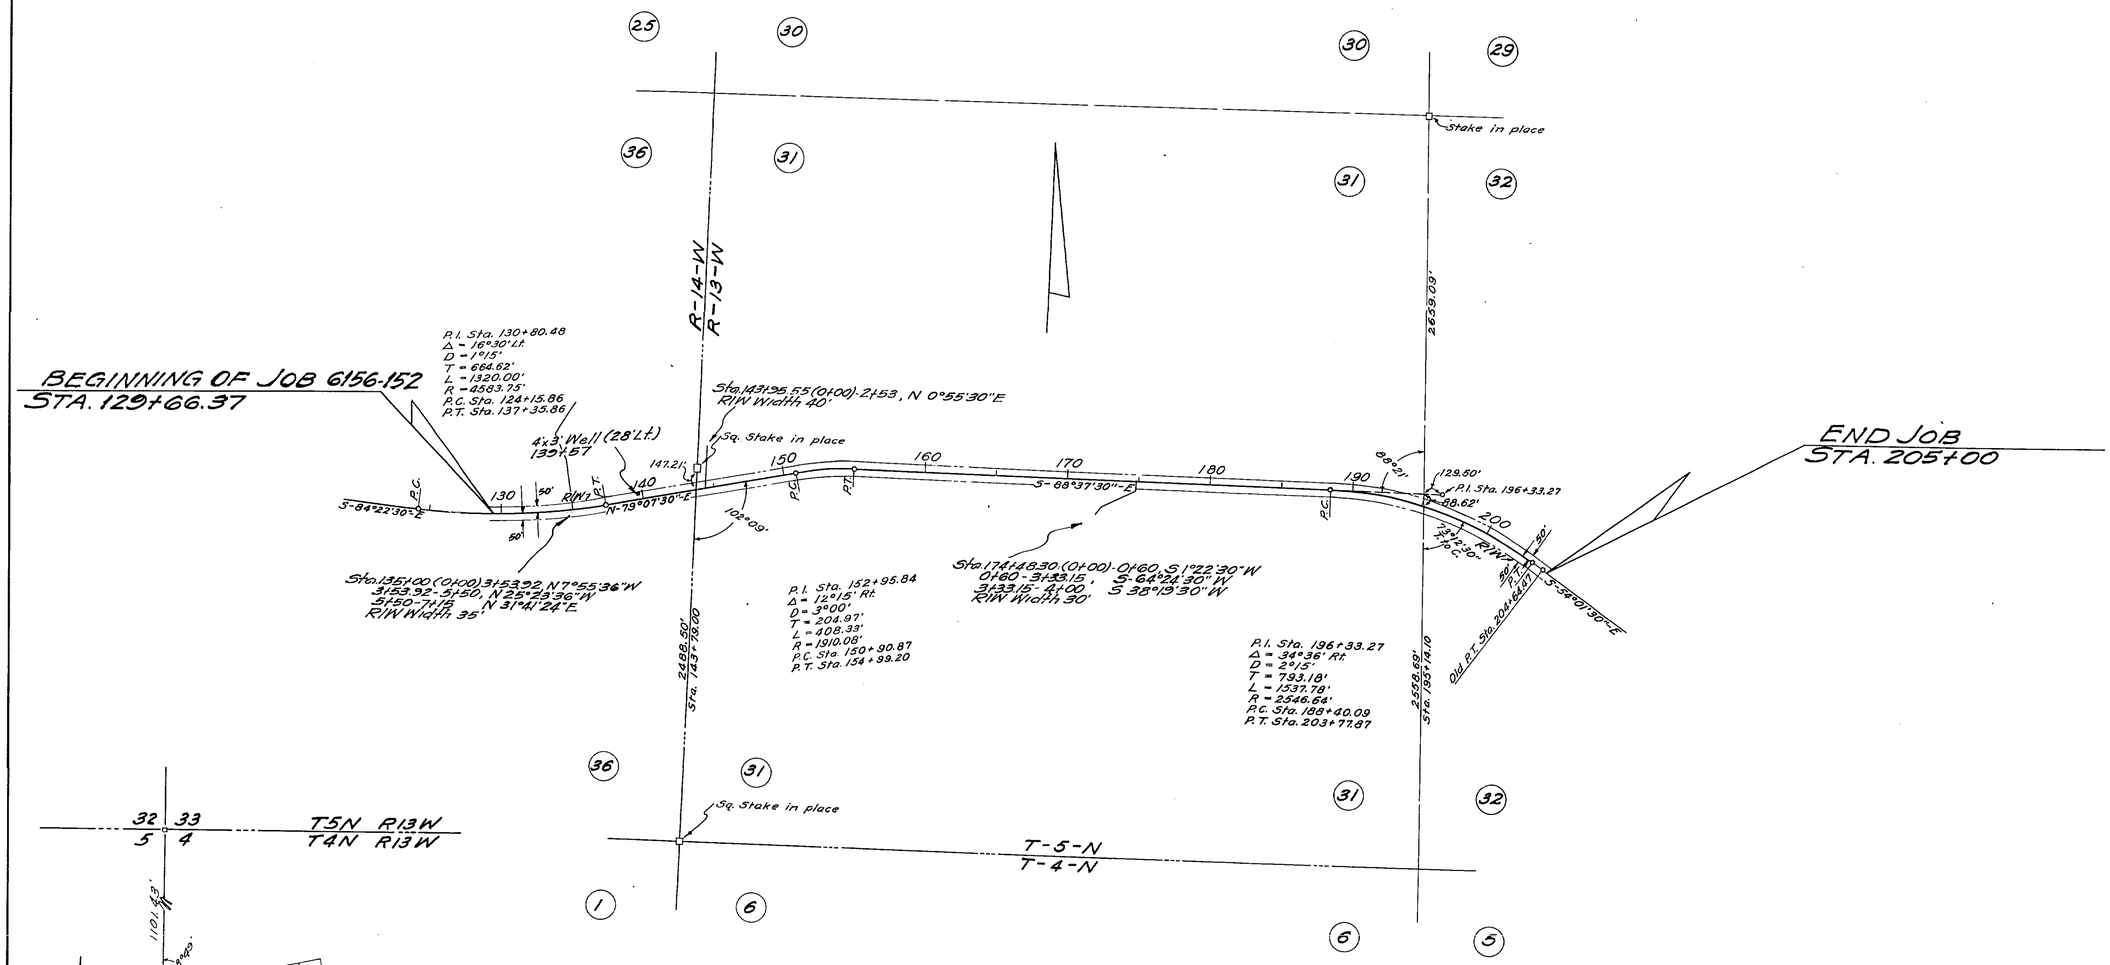

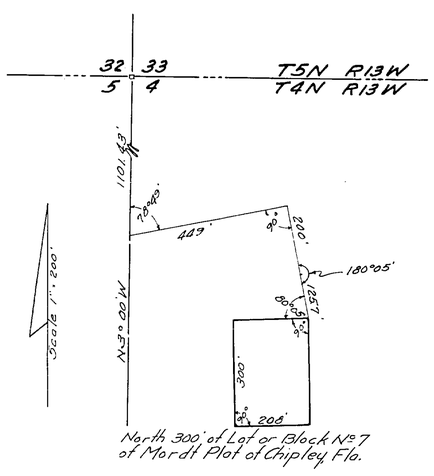

North 300' of Lot or Block No 7
of Mardt Plat of Chipley Fla.

SAND CLAY PIT No 1

1.4 Miles to End of Job No 6156-152
1.4 Miles to Beginning of Job No 6158-150

REQUIRED R/W
50' Rt. & Lt. from Beginning to End of Job

STATE OF FLORIDA
STATE ROAD DEPARTMENT

RIGHT OF WAY MAP

SECTION No. 6156-152

ROAD No. S-273 WASHINGTON COUNTY

SCALE 1" = 500'	NAMES	DATES	APPROVED BY
DRAWN	J.L.W.	8-25-53	G.L. Dickerson / M.L. Lee — DIVISION ENGINEER
TRACED	J.L.W.	8-25-53	
INDEXED			
REVISED	Curtis	10-6-53	H.Y. Burton — STATE HIGHWAY ENGINEER
REVISED			