FED. ROAD DIV. No.	STATE	SEC. AND JOB No.	FISCAL YEAR	SHEET No.	TOTAL SHEETS
3	FLA.	G157-151	56	1	

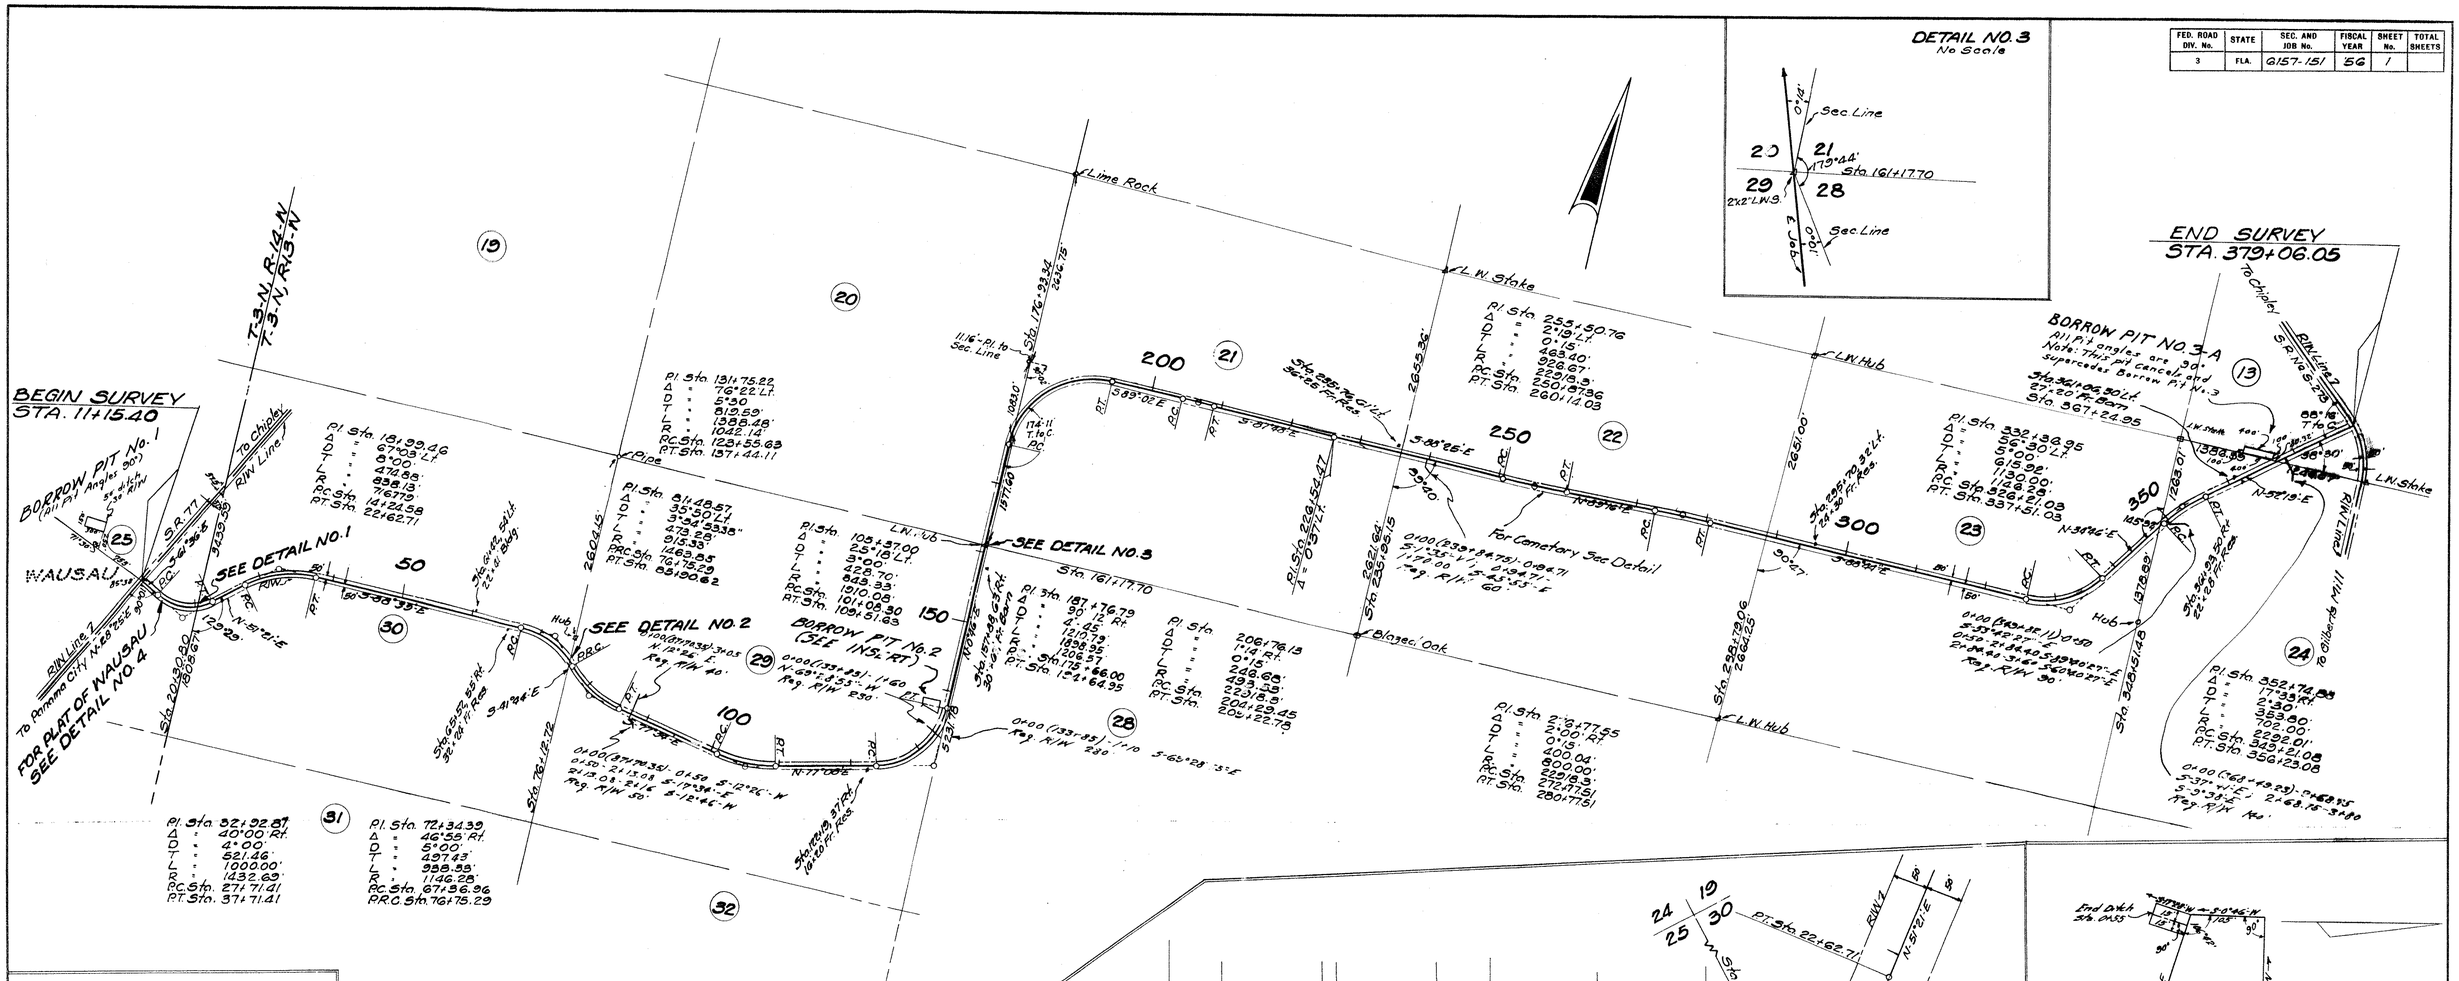

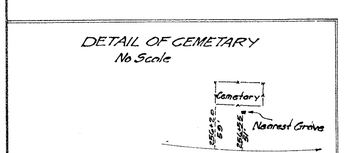

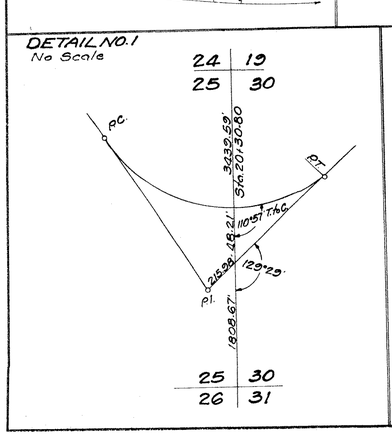

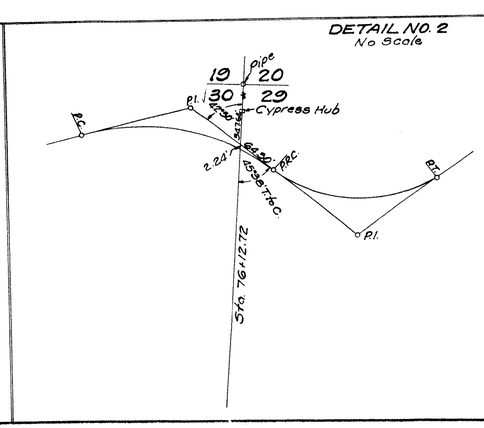

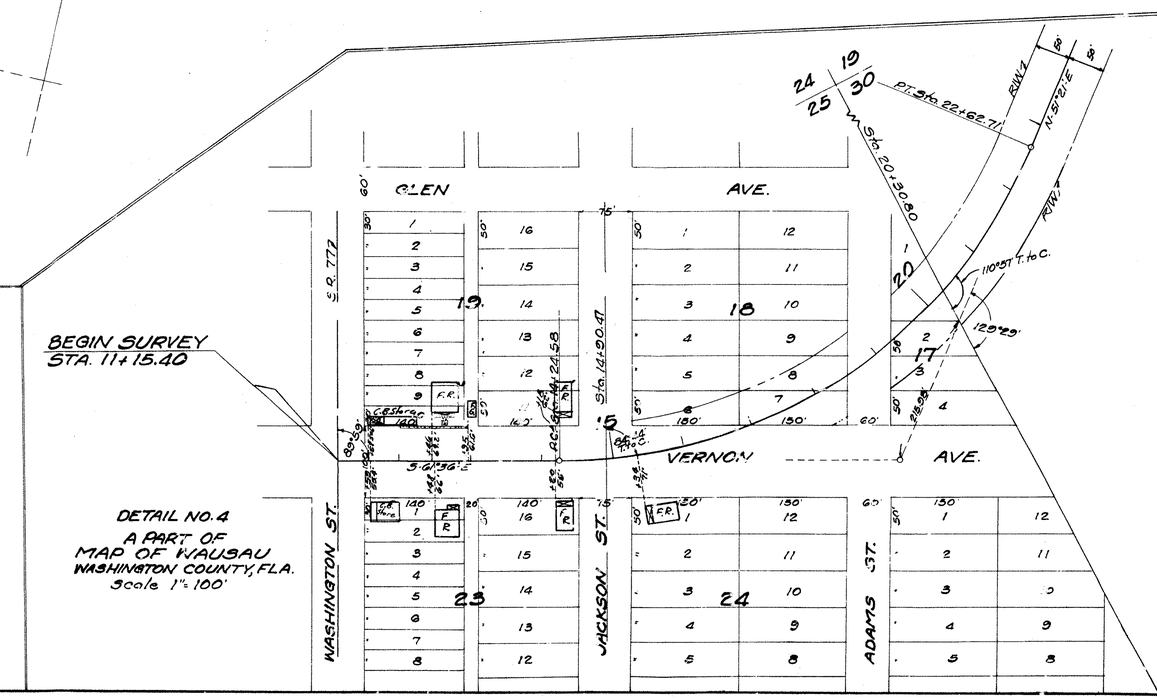

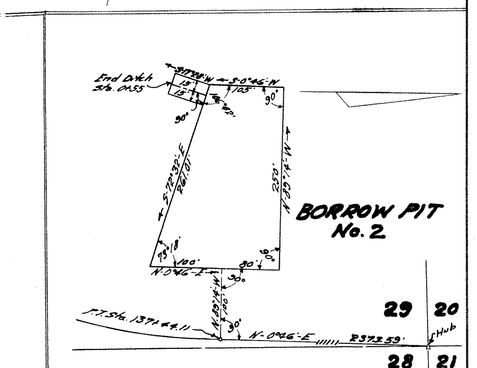

REQUIRED R/W WIDTH

50' Rt. & Lt. of ℄ from Beginning to End of Job.

STATE OF FLORIDA
STATE ROAD DEPARTMENT

RIGHT OF WAY MAP

SECTION No. 6157-151

ROAD No. S-278 WASHINGTON COUNTY

SCALE 1"=1000'	NAMES	DATES	APPROVED BY
DRAWN			DIVISION ENGINEER
TRACED	W.C. & H.R.	9-12-56	
INDEXED			
REVISED			STATE HIGHWAY ENGINEER 10-8-56
REVISED			

FED. ROAD DIV. No.	STATE	SEC. AND JOB No.	FISCAL YEAR	SHEET No.	TOTAL SHEETS
3	FLA.	6157-151		2	

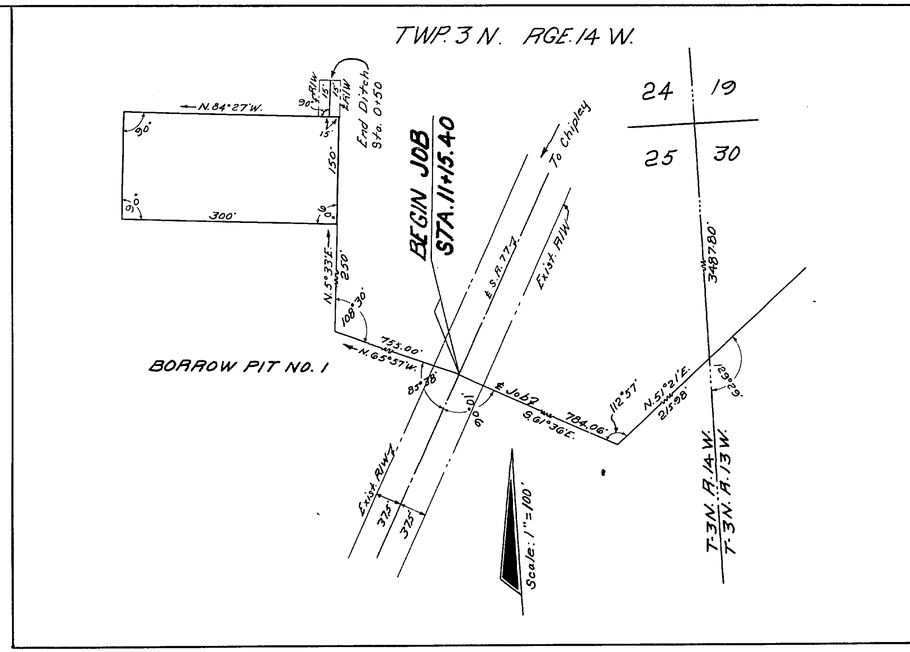

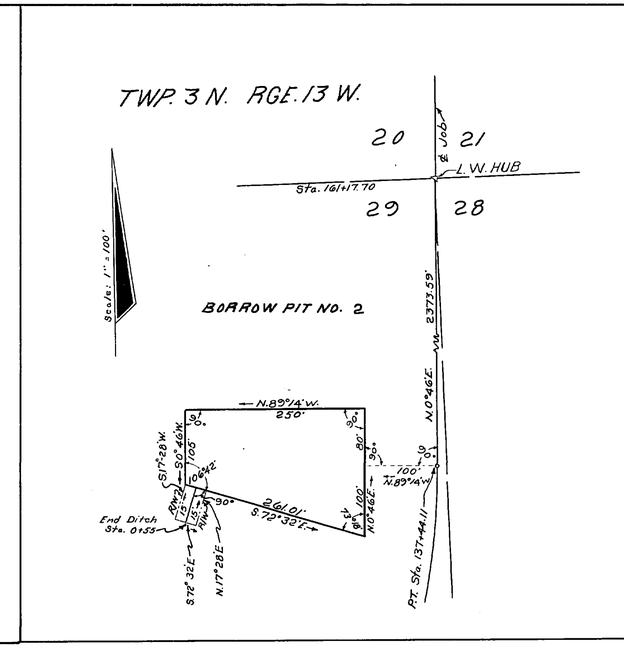

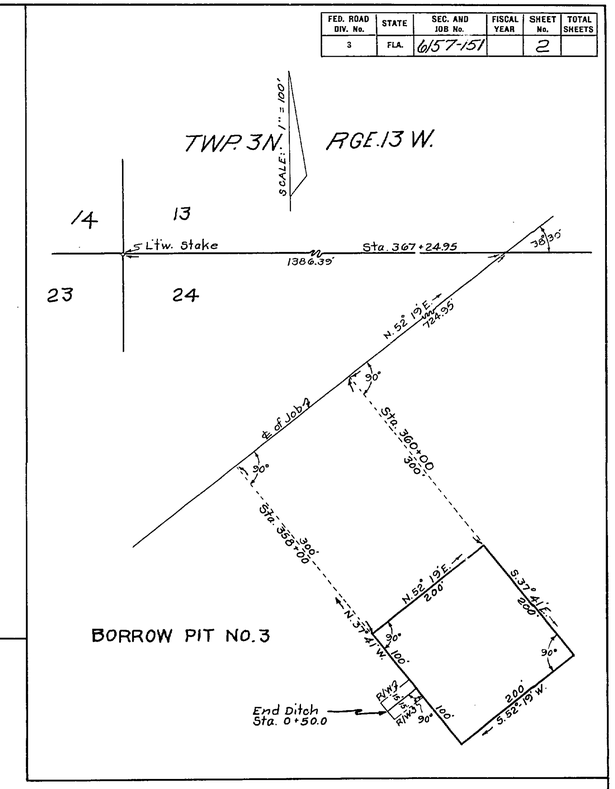

STATE OF FLORIDA
STATE ROAD DEPARTMENT

RIGHT OF WAY MAP

SECTION No. 6157-151

ROAD No. S-278 WASHINGTON COUNTY

SCALE 1"=	NAMES	DATES	APPROVED BY
DRAWN			
TRACED	F.R.	5-1-57	ENGINEER OF RIGHTS OF WAY
INDEXED			Clifton Buckner 5-3-57
REVISED			for STATE HIGHWAY ENGINEER
REVISED			