FED. ROAD DIV. No.	STATE	SEC. AND JOB No.	FISCAL YEAR	SHEET No.	TOTAL SHEETS
3	FLA.	6159-250	54	1	2

52

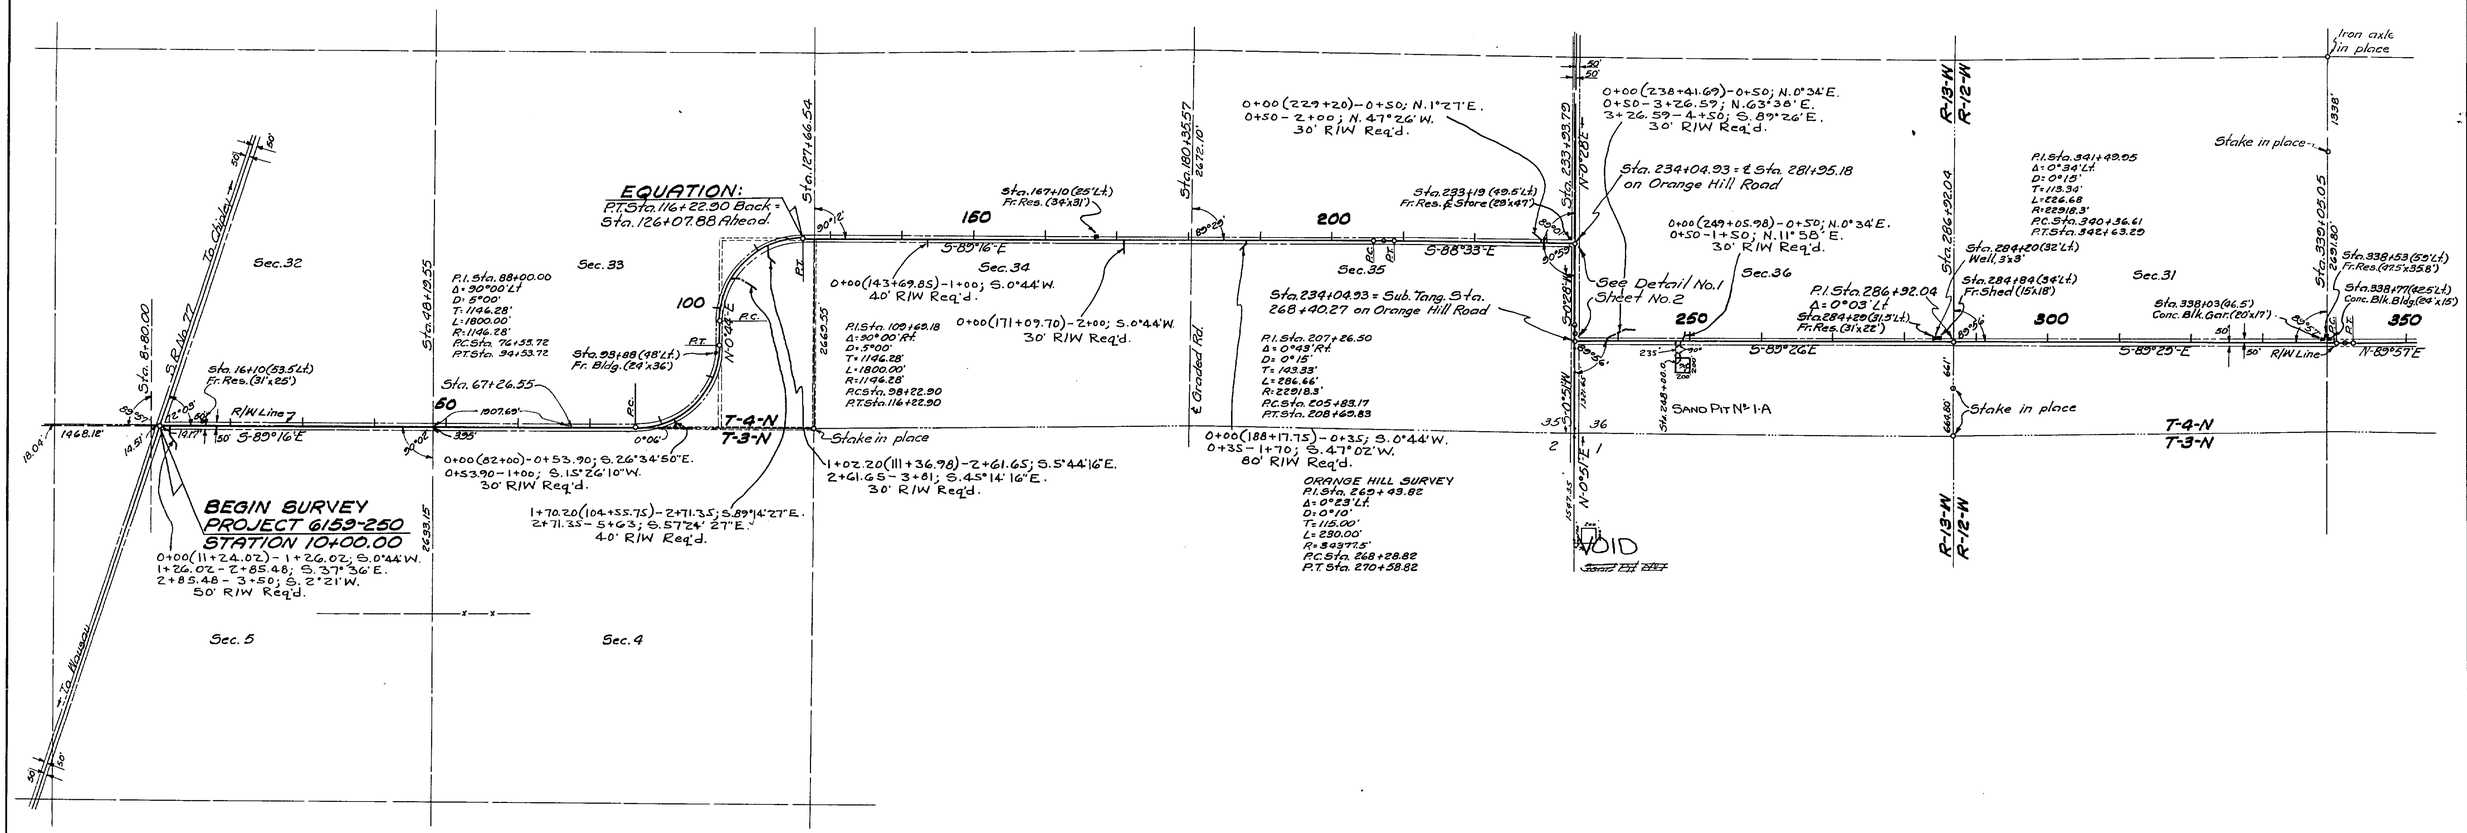

REQUIRED R/W WIDTH
50' Lt. & Rt. From Beginning to End of Job.

STATE OF FLORIDA
STATE ROAD DEPARTMENT

RIGHT OF WAY MAP

SECTION No. 6159-250

ROAD No. S-276 WASHINGTON COUNTY

SCALE 1"=1000'	NAMES	DATES	APPROVED BY
DRAWN			
TRACED	H.L.G.	7-21-54	DIVISION ENGINEER
INDEXED			
REVISED		8-25-54 9-28-54	STATE HIGHWAY ENGINEER
REVISED			

FED. ROAD DIV. No.	STATE	SEC. AND JOB No.	FISCAL YEAR	SHEET No.	TOTAL SHEETS
3	FLA.	6159-250	54	2	2

53

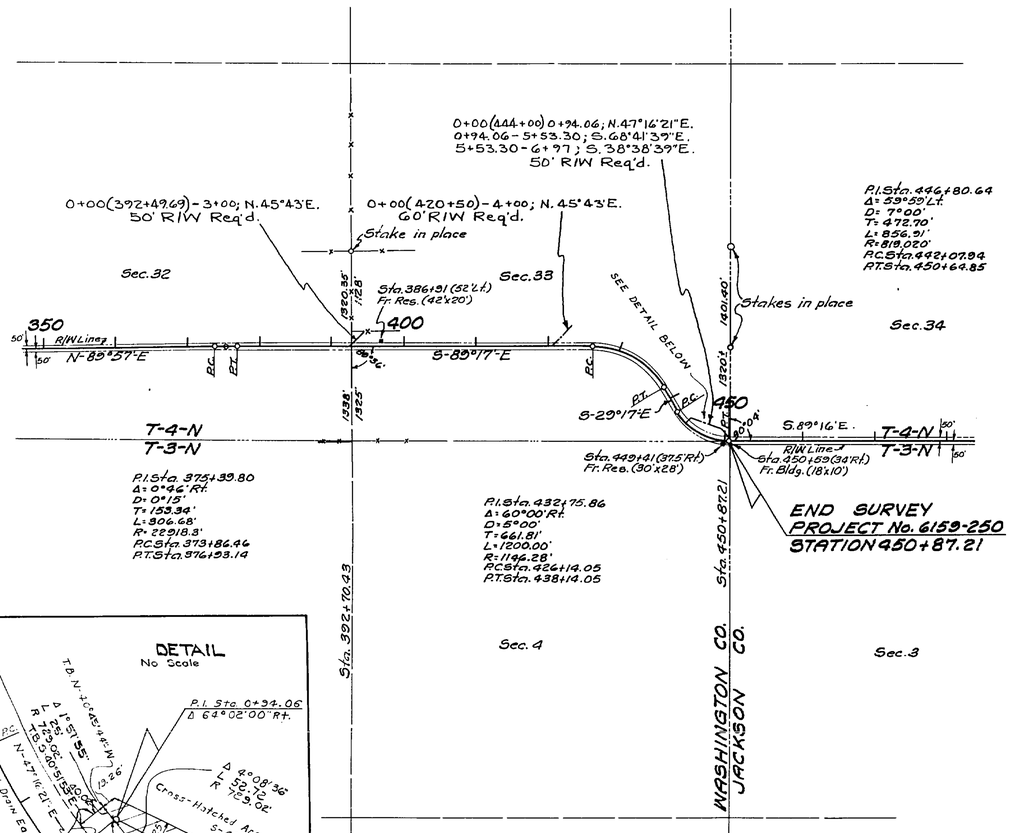

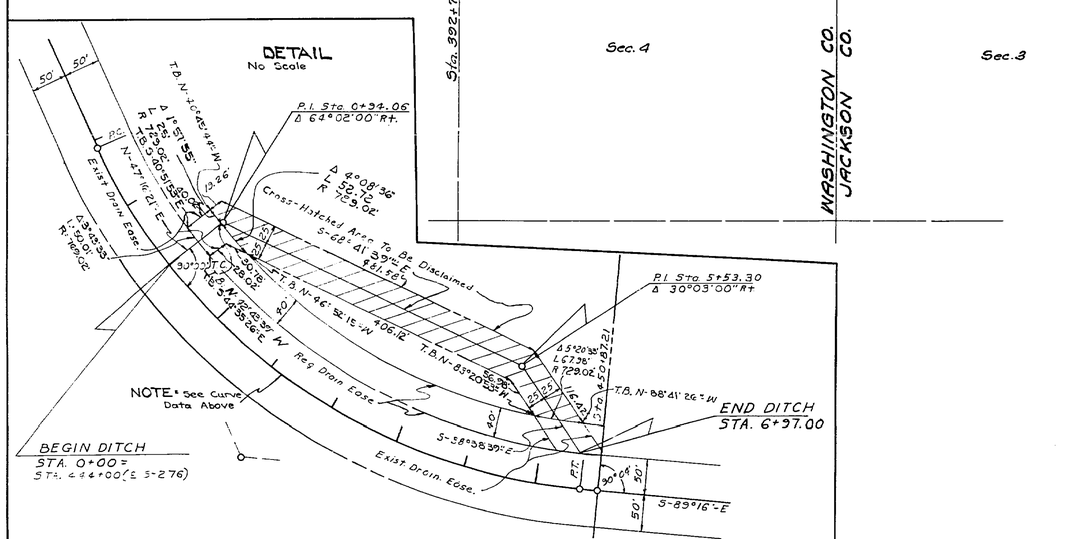

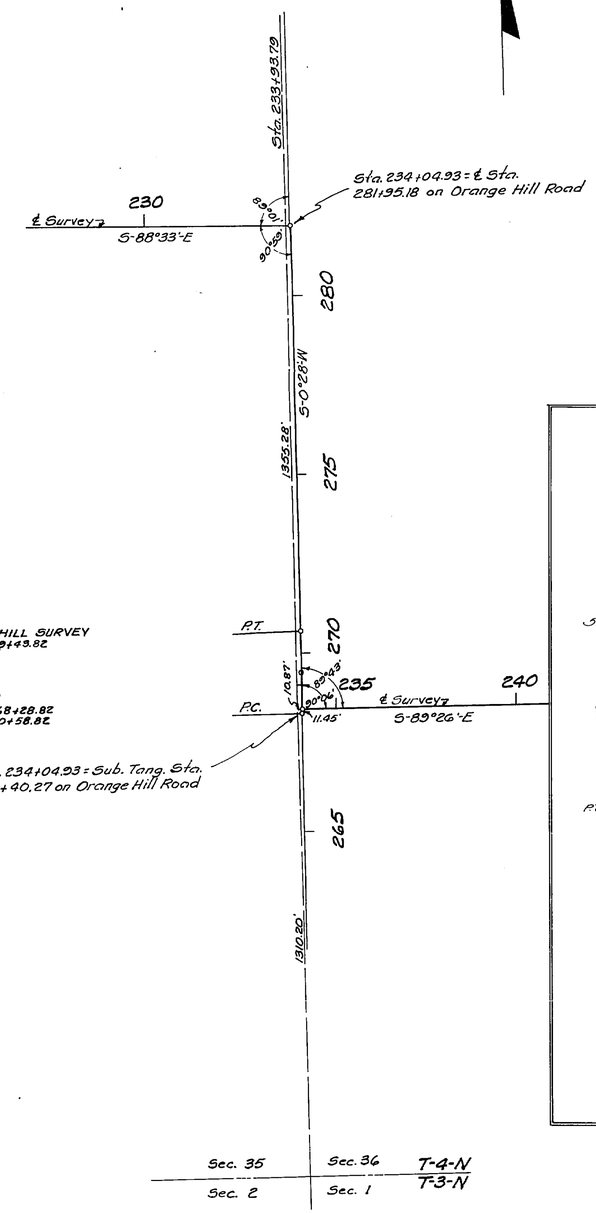

DETAIL No. 1
Scale: 1" = 200'

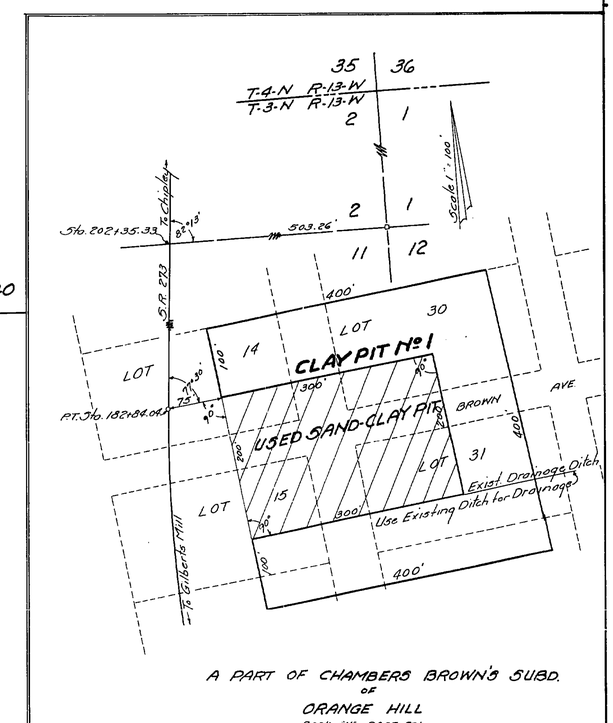

A PART OF CHAMBERS BROWN'S SUBD.
OF
ORANGE HILL
BOOK "H" PAGE 391

REQUIRED R/W WIDTH
50' Lt. & Rt. From Beginning to End of Job.

STATE OF FLORIDA
STATE ROAD DEPARTMENT

RIGHT OF WAY MAP

SECTION No. 6159-250

ROAD No. S-276 WASHINGTON COUNTY

SCALE 1"=1000'	NAMES	DATES	APPROVED BY
DRAWN			
TRACED	H.L.G.	7-21-54	DIVISION ENGINEER
INDEXED			
REVISED		8-13-54	STATE HIGHWAY ENGINEER
REVISED		8-26-54	
		12-06-54	
		3-30-55	

FED. ROAD DIST. No.	STATE	FED. AID PROJ. No.	FISCAL YEAR	SHEET NO.	TOTAL SHEETS
8	FLA.	5618	1941	1	1

Book No. 20927, 20919

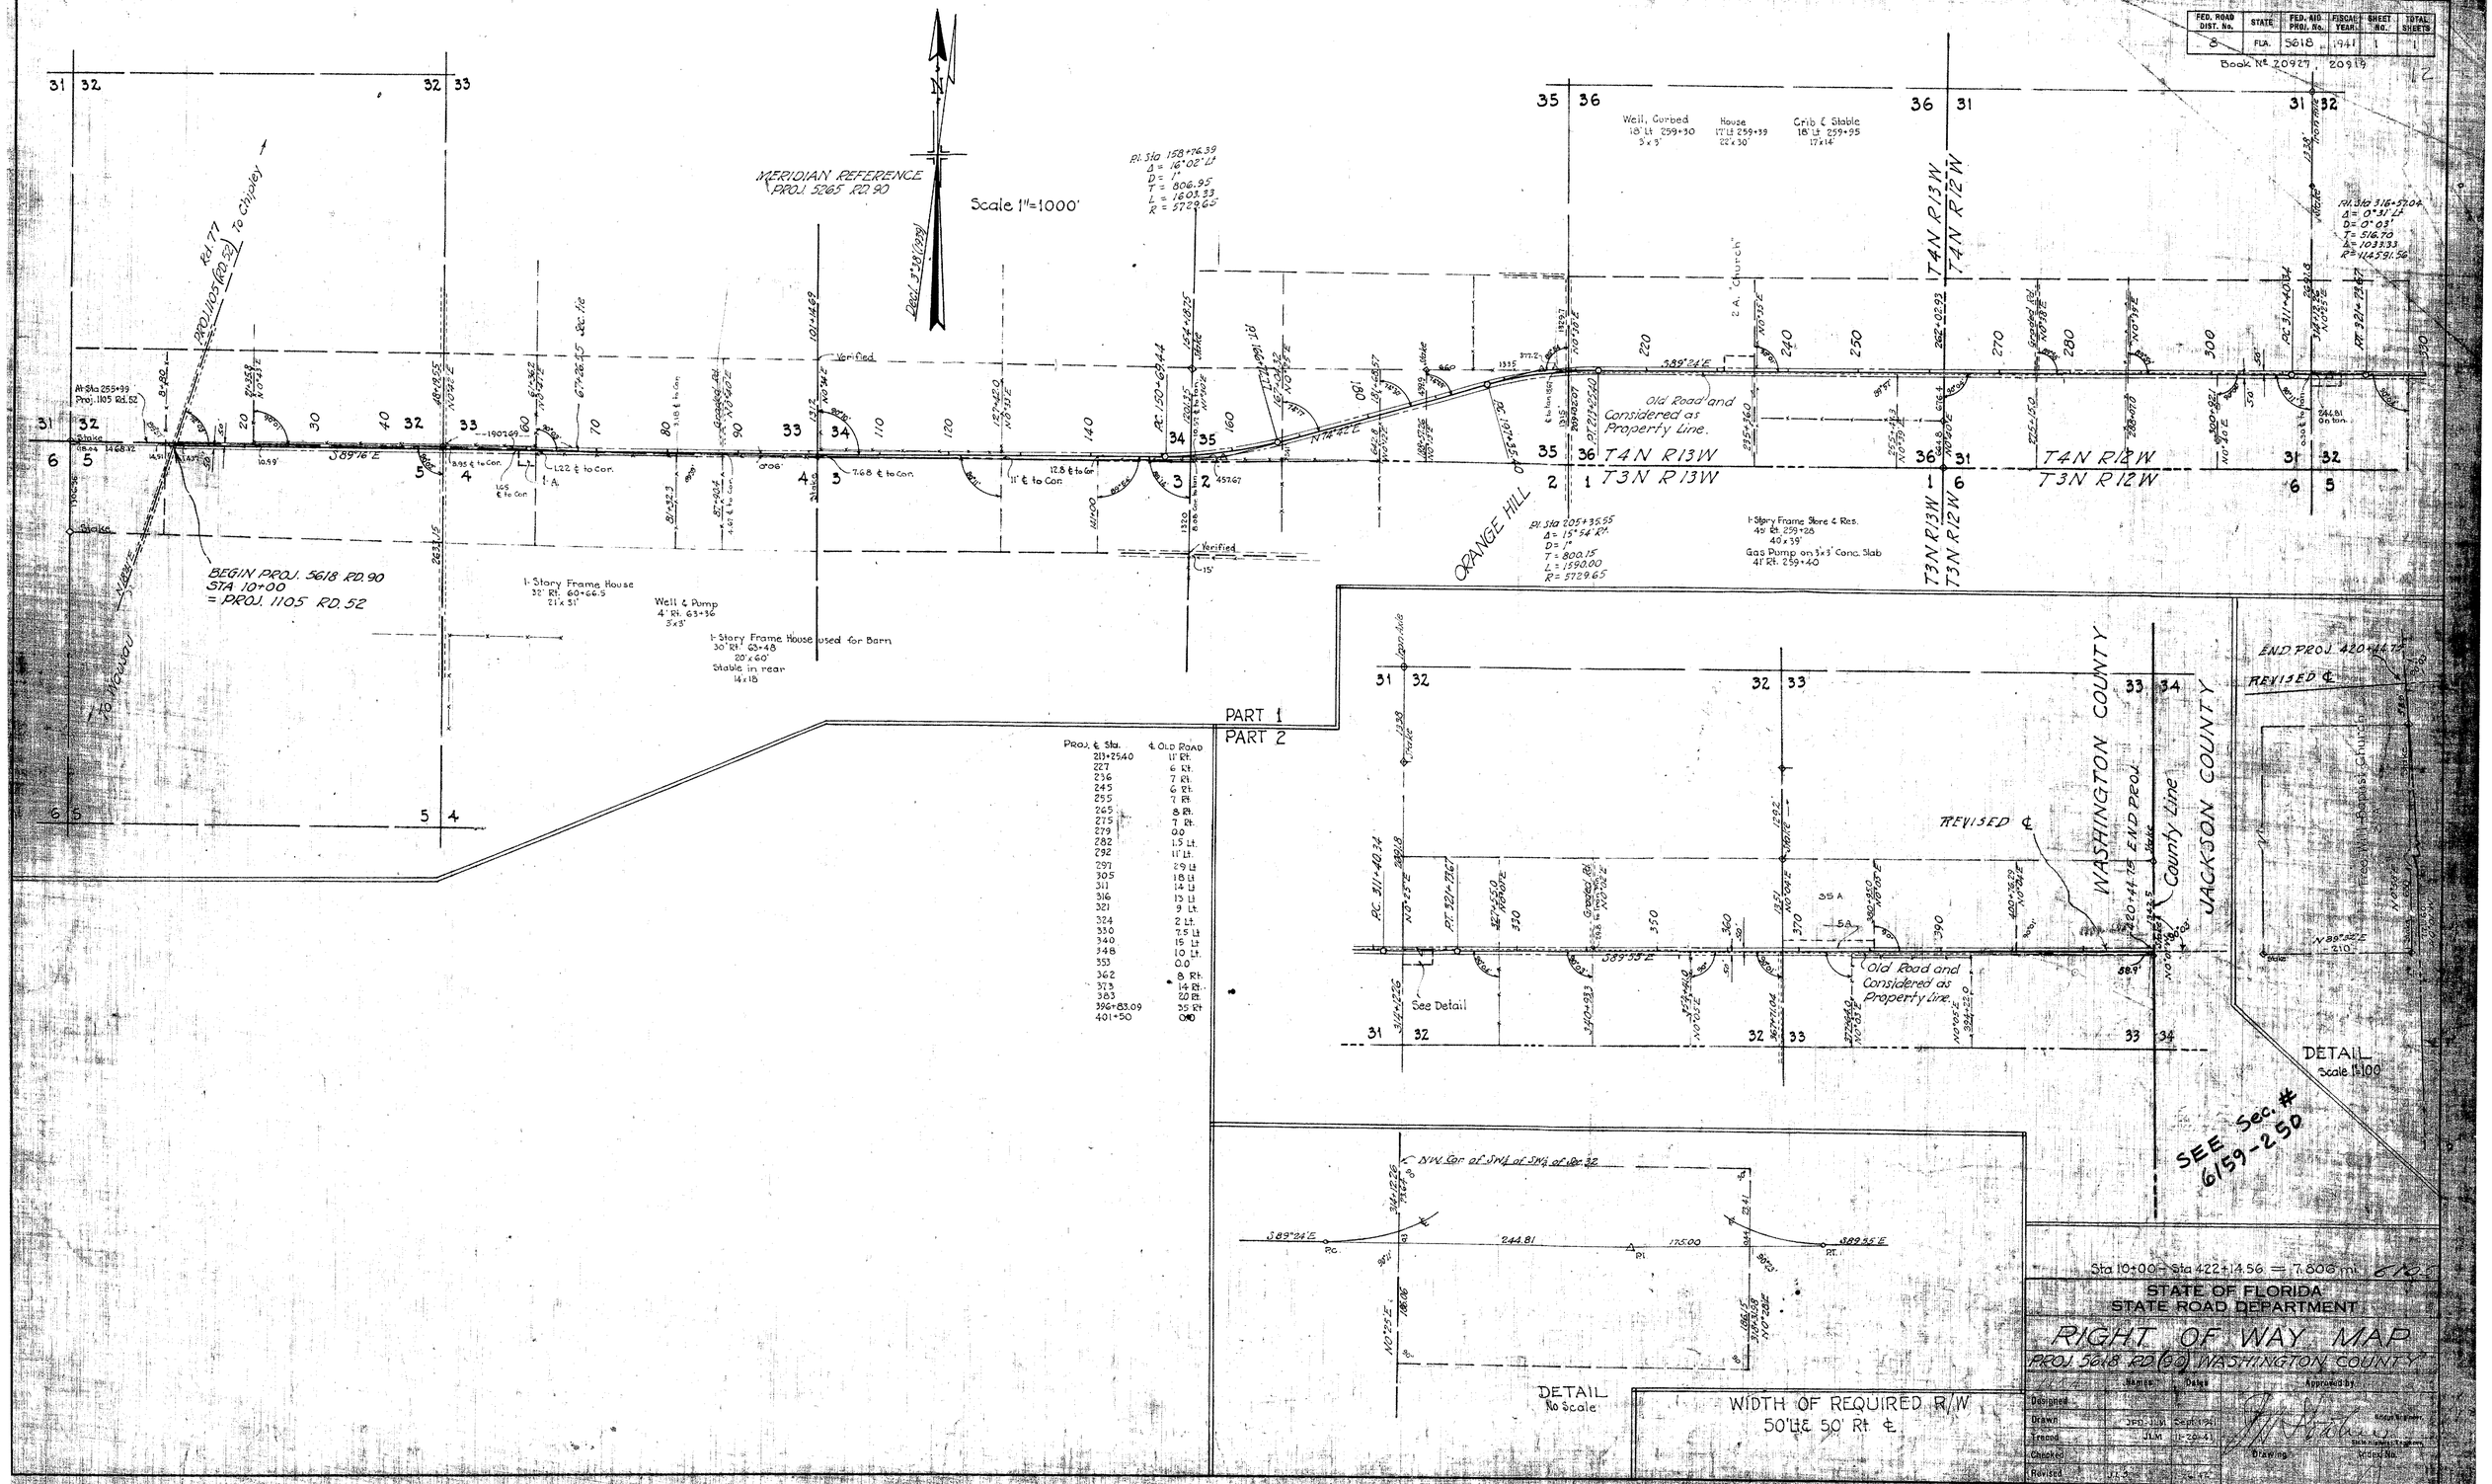

Proj. ℄ Sta.	℄ Old Road
213+25.40	11' Rt.
227	6 Rt.
236	7 Rt.
245	6 Rt.
255	7 Rt.
265	8 Rt.
275	7 Rt.
279	0.0
282	1.5 Lt.
292	11' Lt.
297	29 Lt.
305	18 Lt.
311	14 Lt.
316	13 Lt.
321	9 Lt.
324	2 Lt.
330	7.5 Lt.
340	15 Lt.
348	10 Lt.
353	0.0
362	8 Rt.
373	14 Rt.
383	20 Rt.
396+83.09	25 Rt.
401+50	0.0