FED. ROAD DIV. No.	STATE	SEC. AND JOB No.	FISCAL YEAR	SHEET No.	TOTAL SHEETS
3	FLA.	6160-	55	1	1

55

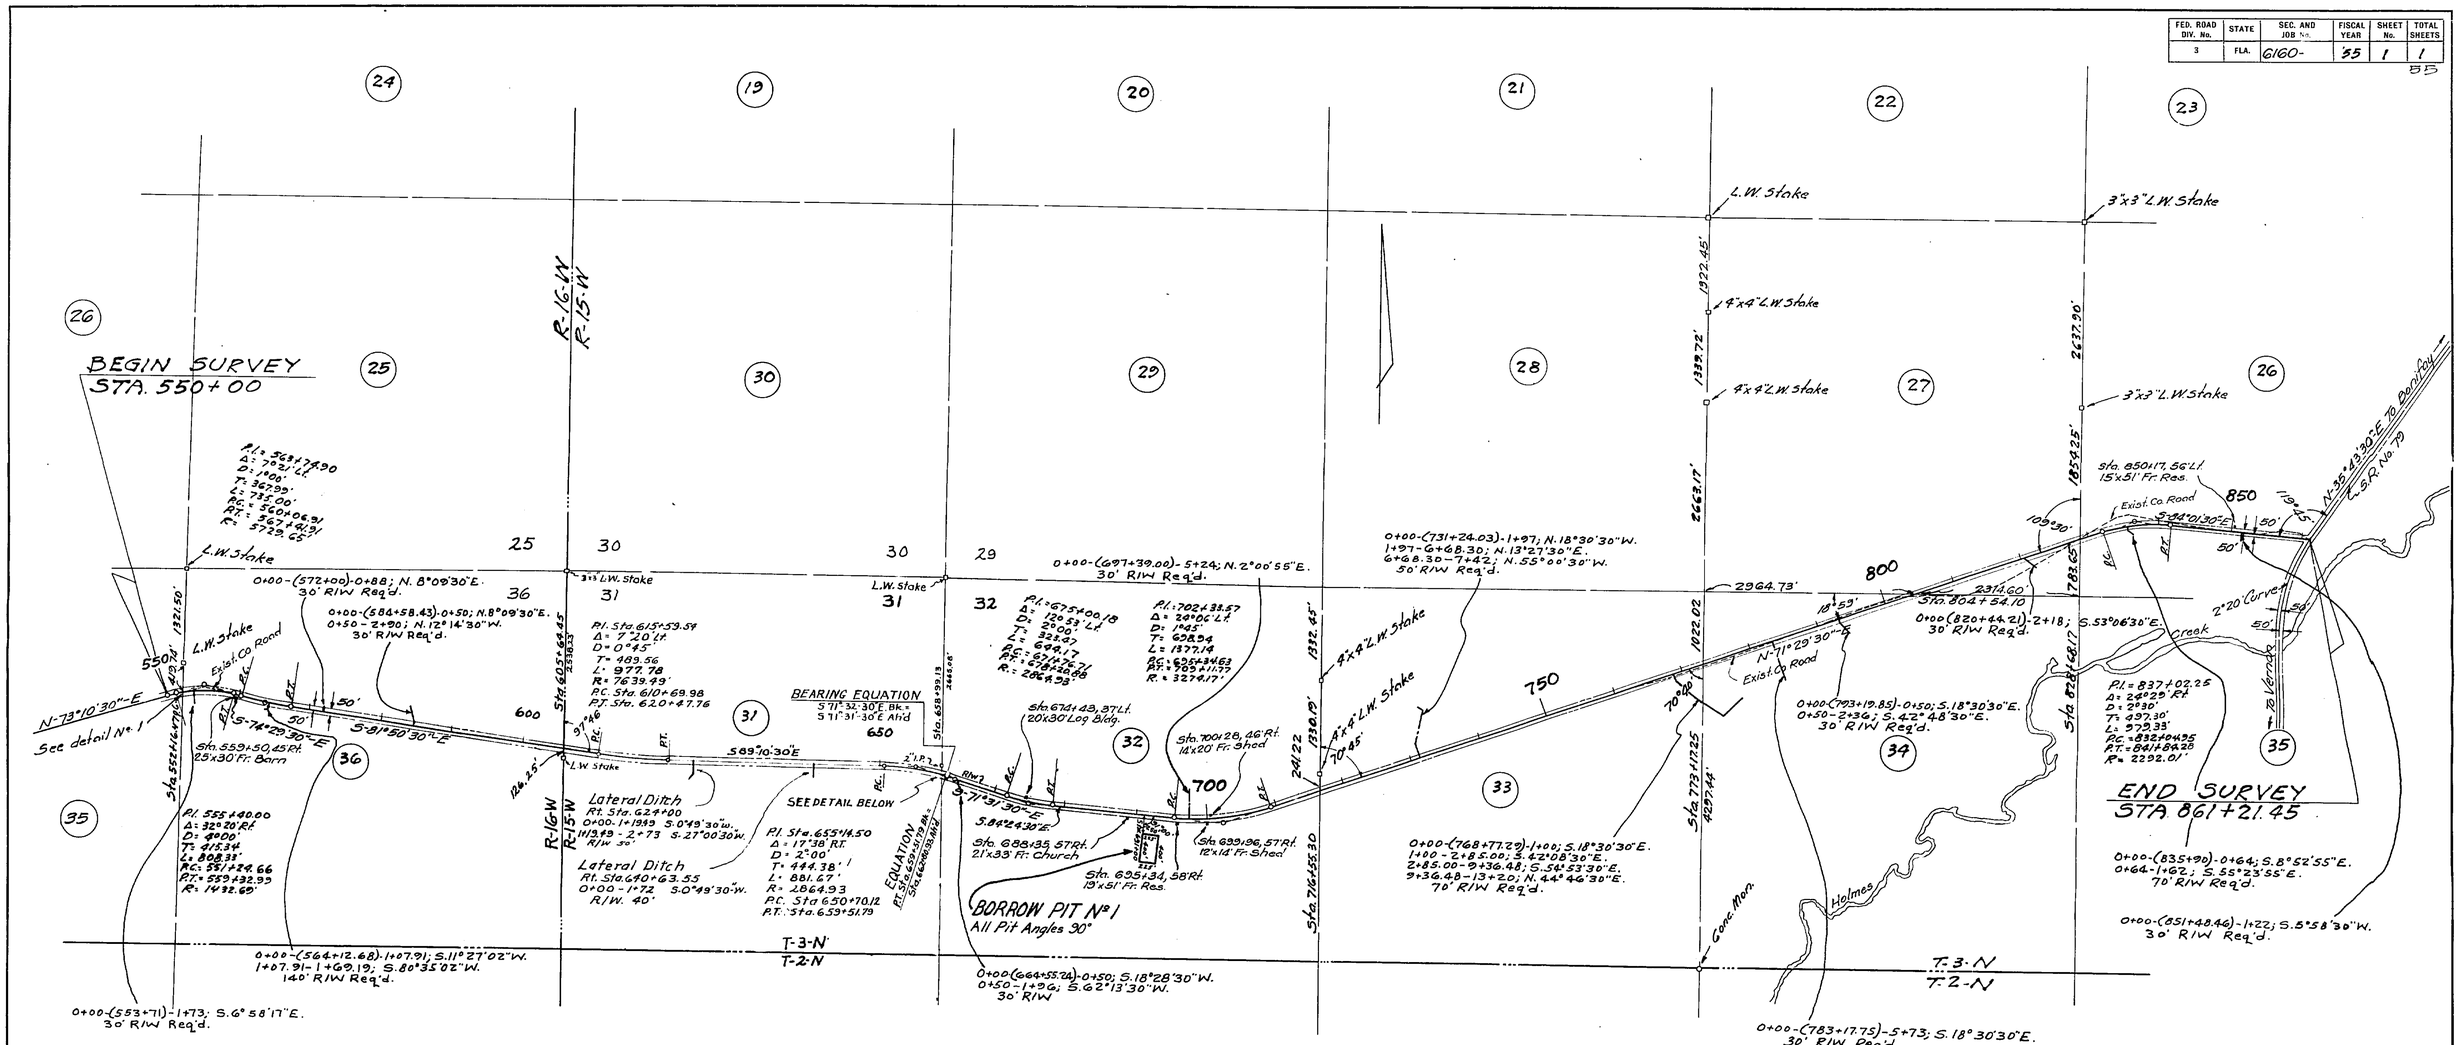

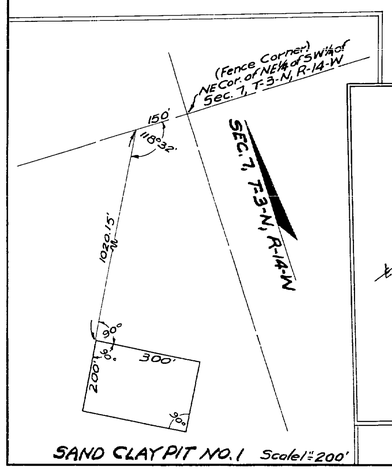

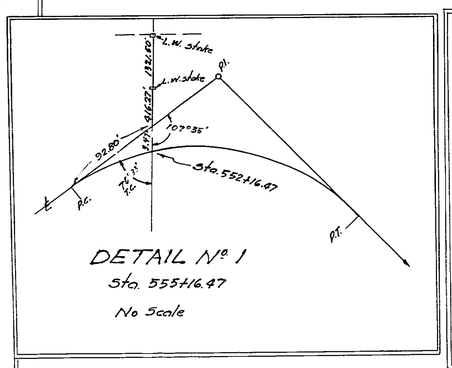

DETAIL No. 1
Sta. 555+16.47
No Scale

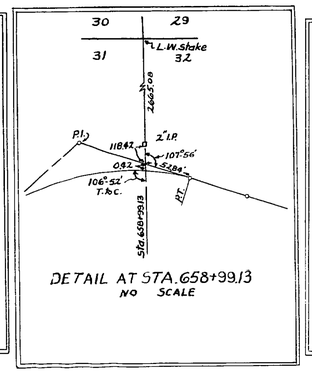

DETAIL AT STA. 658+99.13
NO SCALE

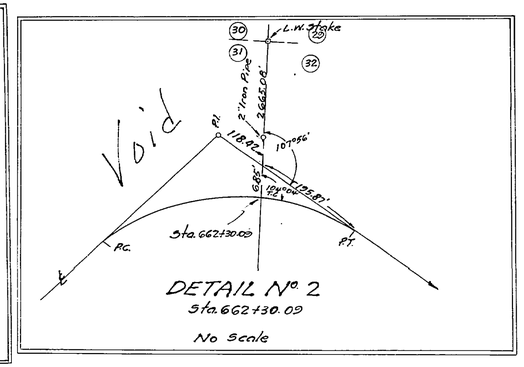

DETAIL No. 2
Sta. 662+30.09
No Scale

REQUIRED R/W WIDTH
50' Rt. & Lt. of ℄ from Beginning to End of Job

STATE OF FLORIDA
STATE ROAD DEPARTMENT

RIGHT OF WAY MAP

SECTION No. 6160-250

ROAD No. S-278 WASHINGTON COUNTY

	NAMES	DATES	APPROVED BY
SCALE 1" = 1,000			
DRAWN			
TRACED	D.D.P.	7-5-55	DIVISION ENGINEER
INDEXED			
REVISED	H.L.G.	9-7-55 10-6-55	STATE HIGHWAY ENGINEER
REVISED		12-12-55 12-14-55	
	W.E.S.	6-21-56	