FED. ROAD DIV. No.	STATE	SEC. AND JOB No.	FISCAL YEAR	SHEET No.	TOTAL SHEETS
3	FLA.	6161-150	56	1	1

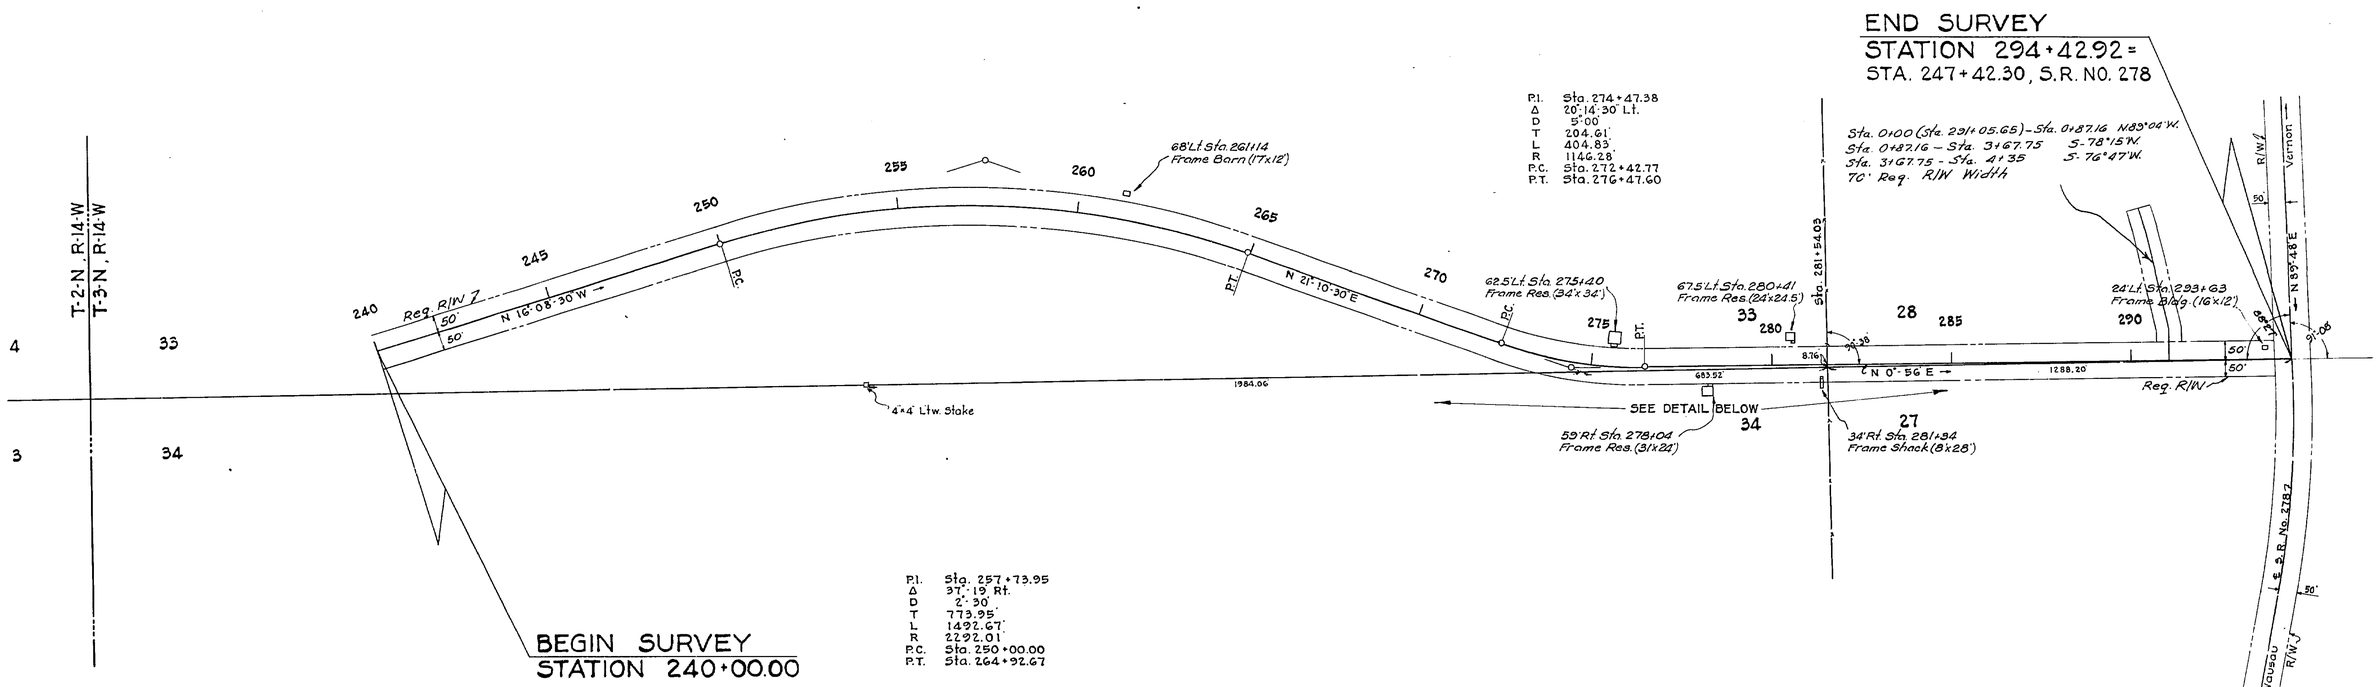

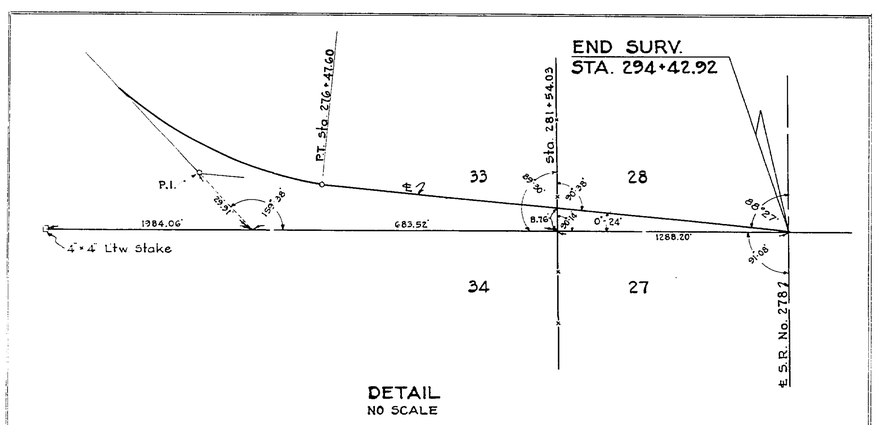

DETAIL
NO SCALE

REQUIRED R/W WIDTH

50' Rt & Lt. ℄ from Beginning to End of Job

STATE OF FLORIDA
STATE ROAD DEPARTMENT

RIGHT OF WAY MAP

SECTION No. 6161-150

ROAD No. S-278-A WASHINGTON COUNTY

SCALE 1"=200'	NAMES	DATES	APPROVED BY
DRAWN			
TRACED	W.P.	9-26-56	DIVISION ENGINEER
INDEXED			
REVISED	H.H.R.	2-15-57	for STATE HIGHWAY ENGINEER
REVISED			