FED. ROAD DIV. No.	STATE	SEC. AND JOB No.	FISCAL YEAR	SHEET No.	TOTAL SHEETS
3	FLA.	6163-150	'57	1	1

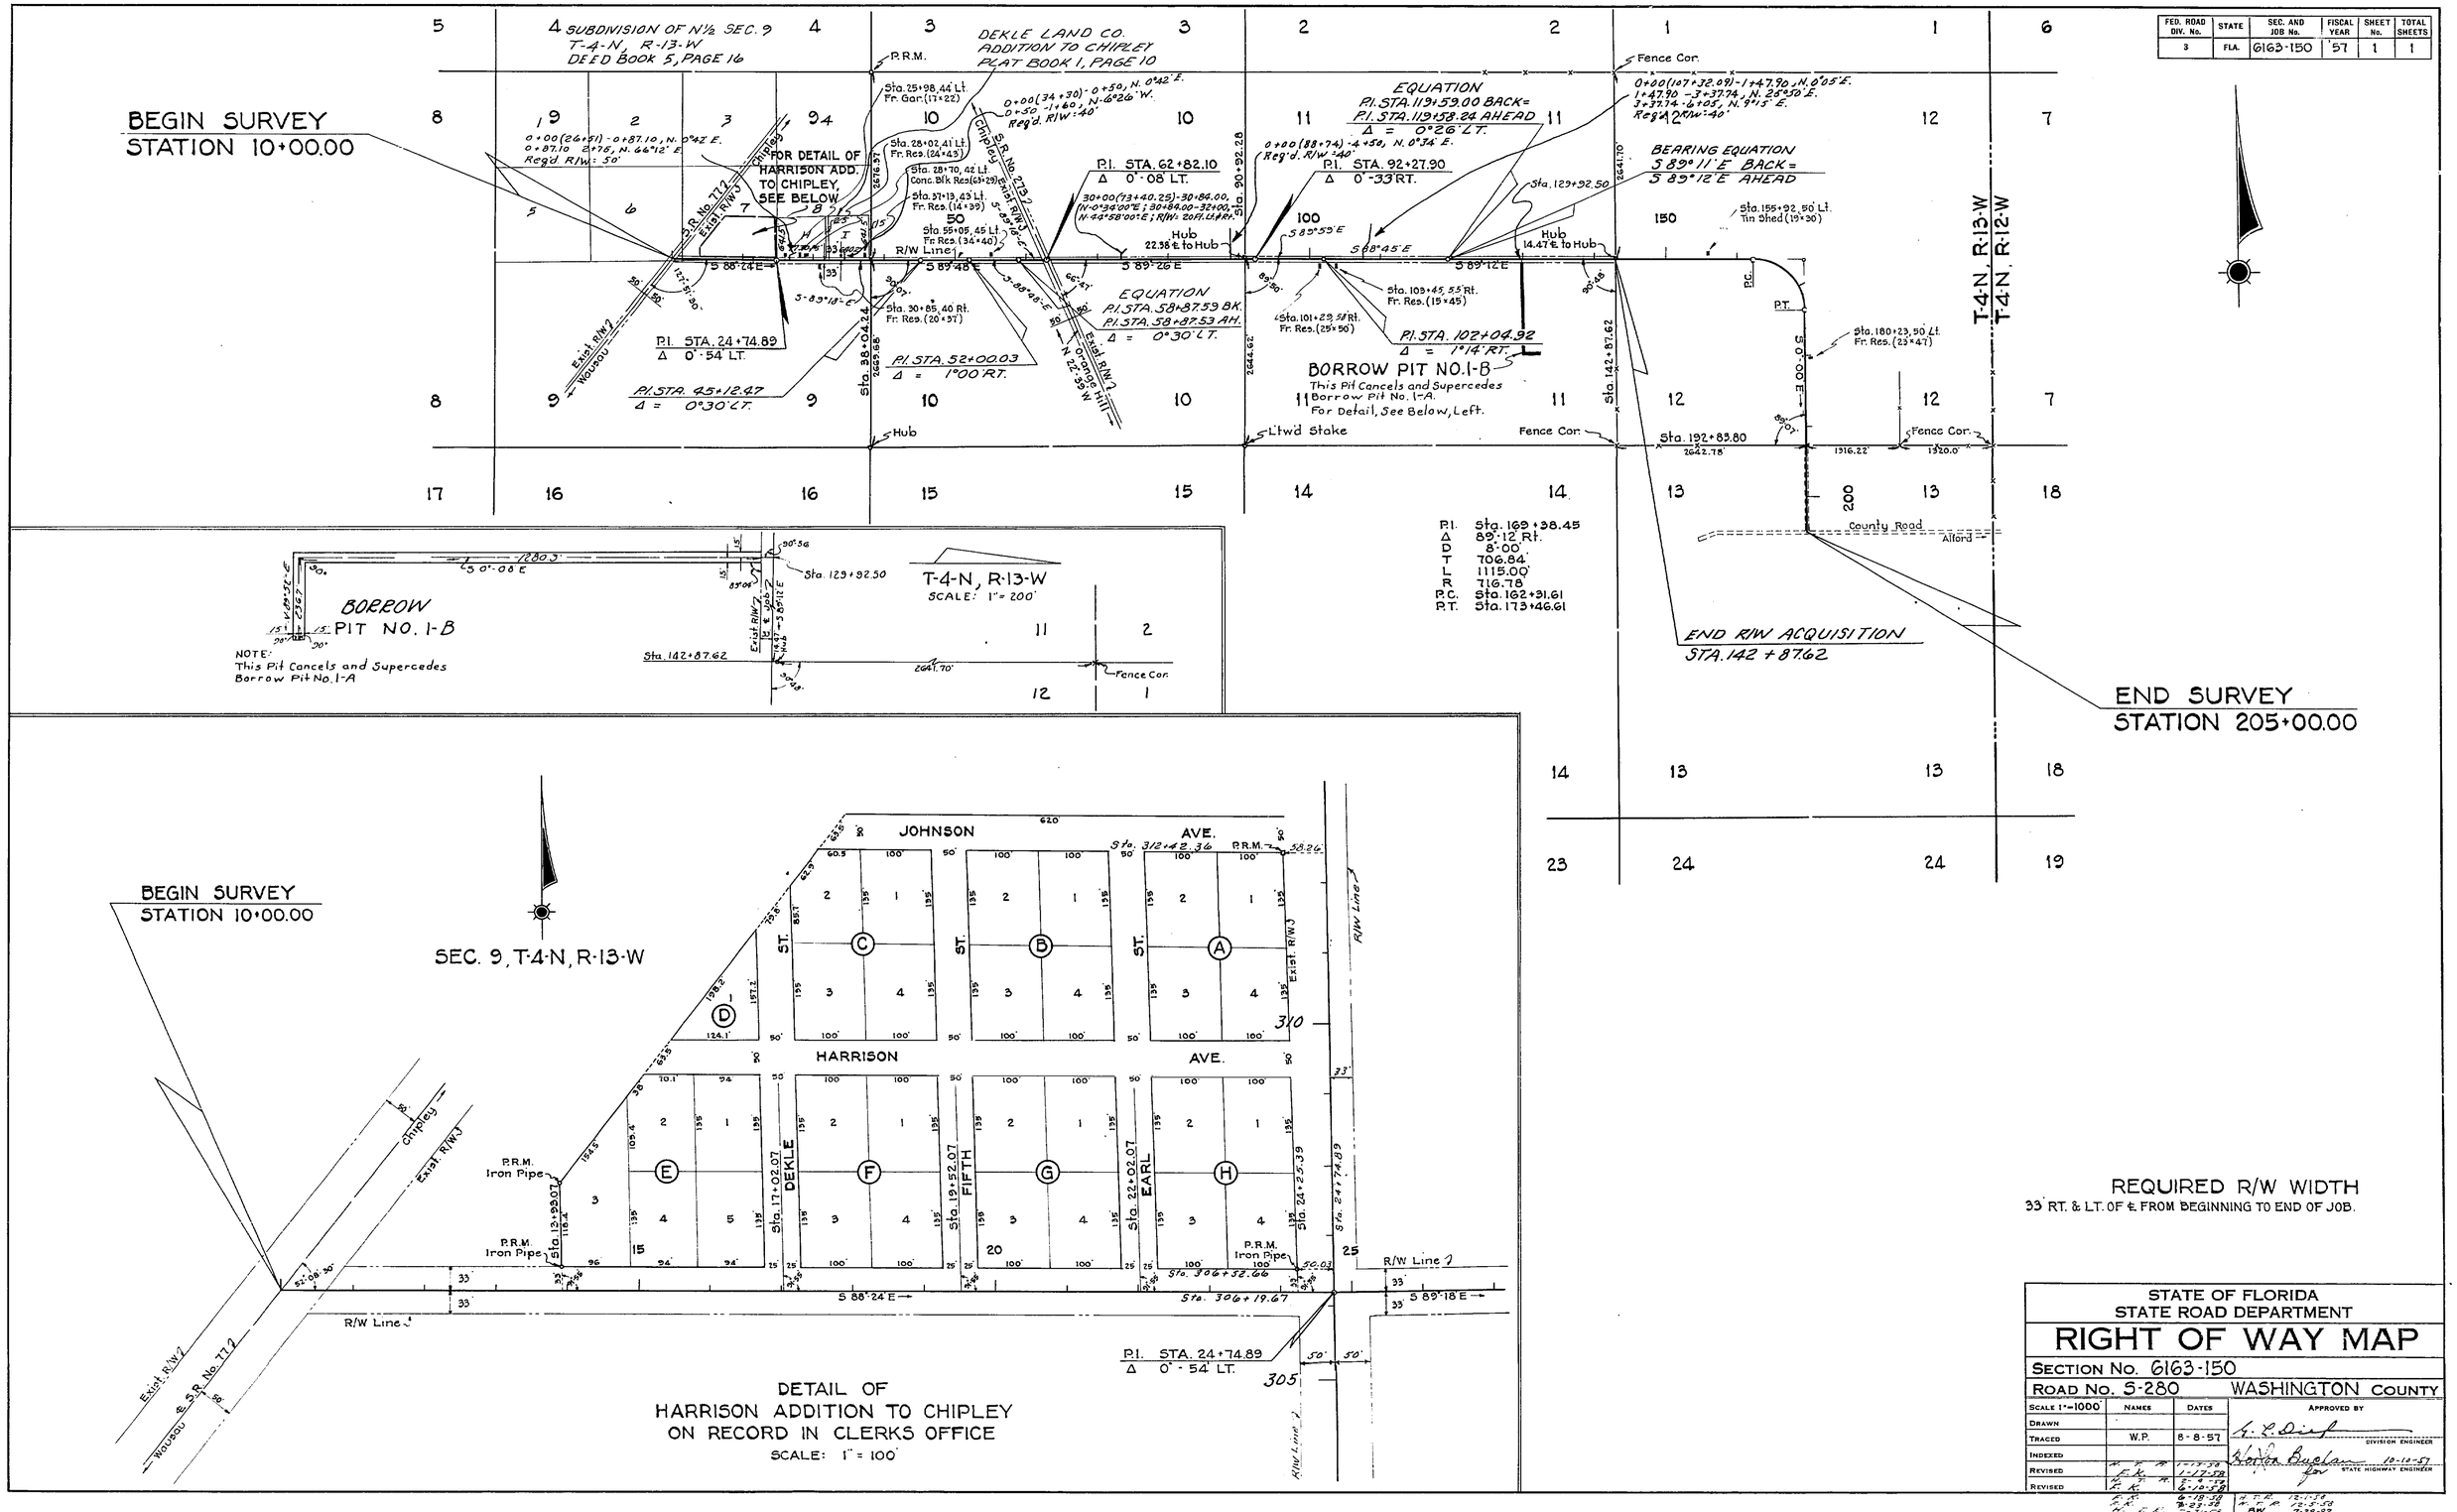

REQUIRED R/W WIDTH
33' RT. & LT. OF ℄ FROM BEGINNING TO END OF JOB.

STATE OF FLORIDA
STATE ROAD DEPARTMENT

RIGHT OF WAY MAP

SECTION No. 6163-150
ROAD No. S-280 WASHINGTON COUNTY

SCALE 1"=1000'	NAMES	DATES	APPROVED BY
DRAWN			
TRACED	W.P.	8-8-57	DIVISION ENGINEER
INDEXED			
REVISED		1-17-58	for STATE HIGHWAY ENGINEER
REVISED		6-10-58	