FED. ROAD DIV. No.	STATE	PROJECT No.	FISCAL YEAR	SHEET No.
3	FLA.	61634-2601		1

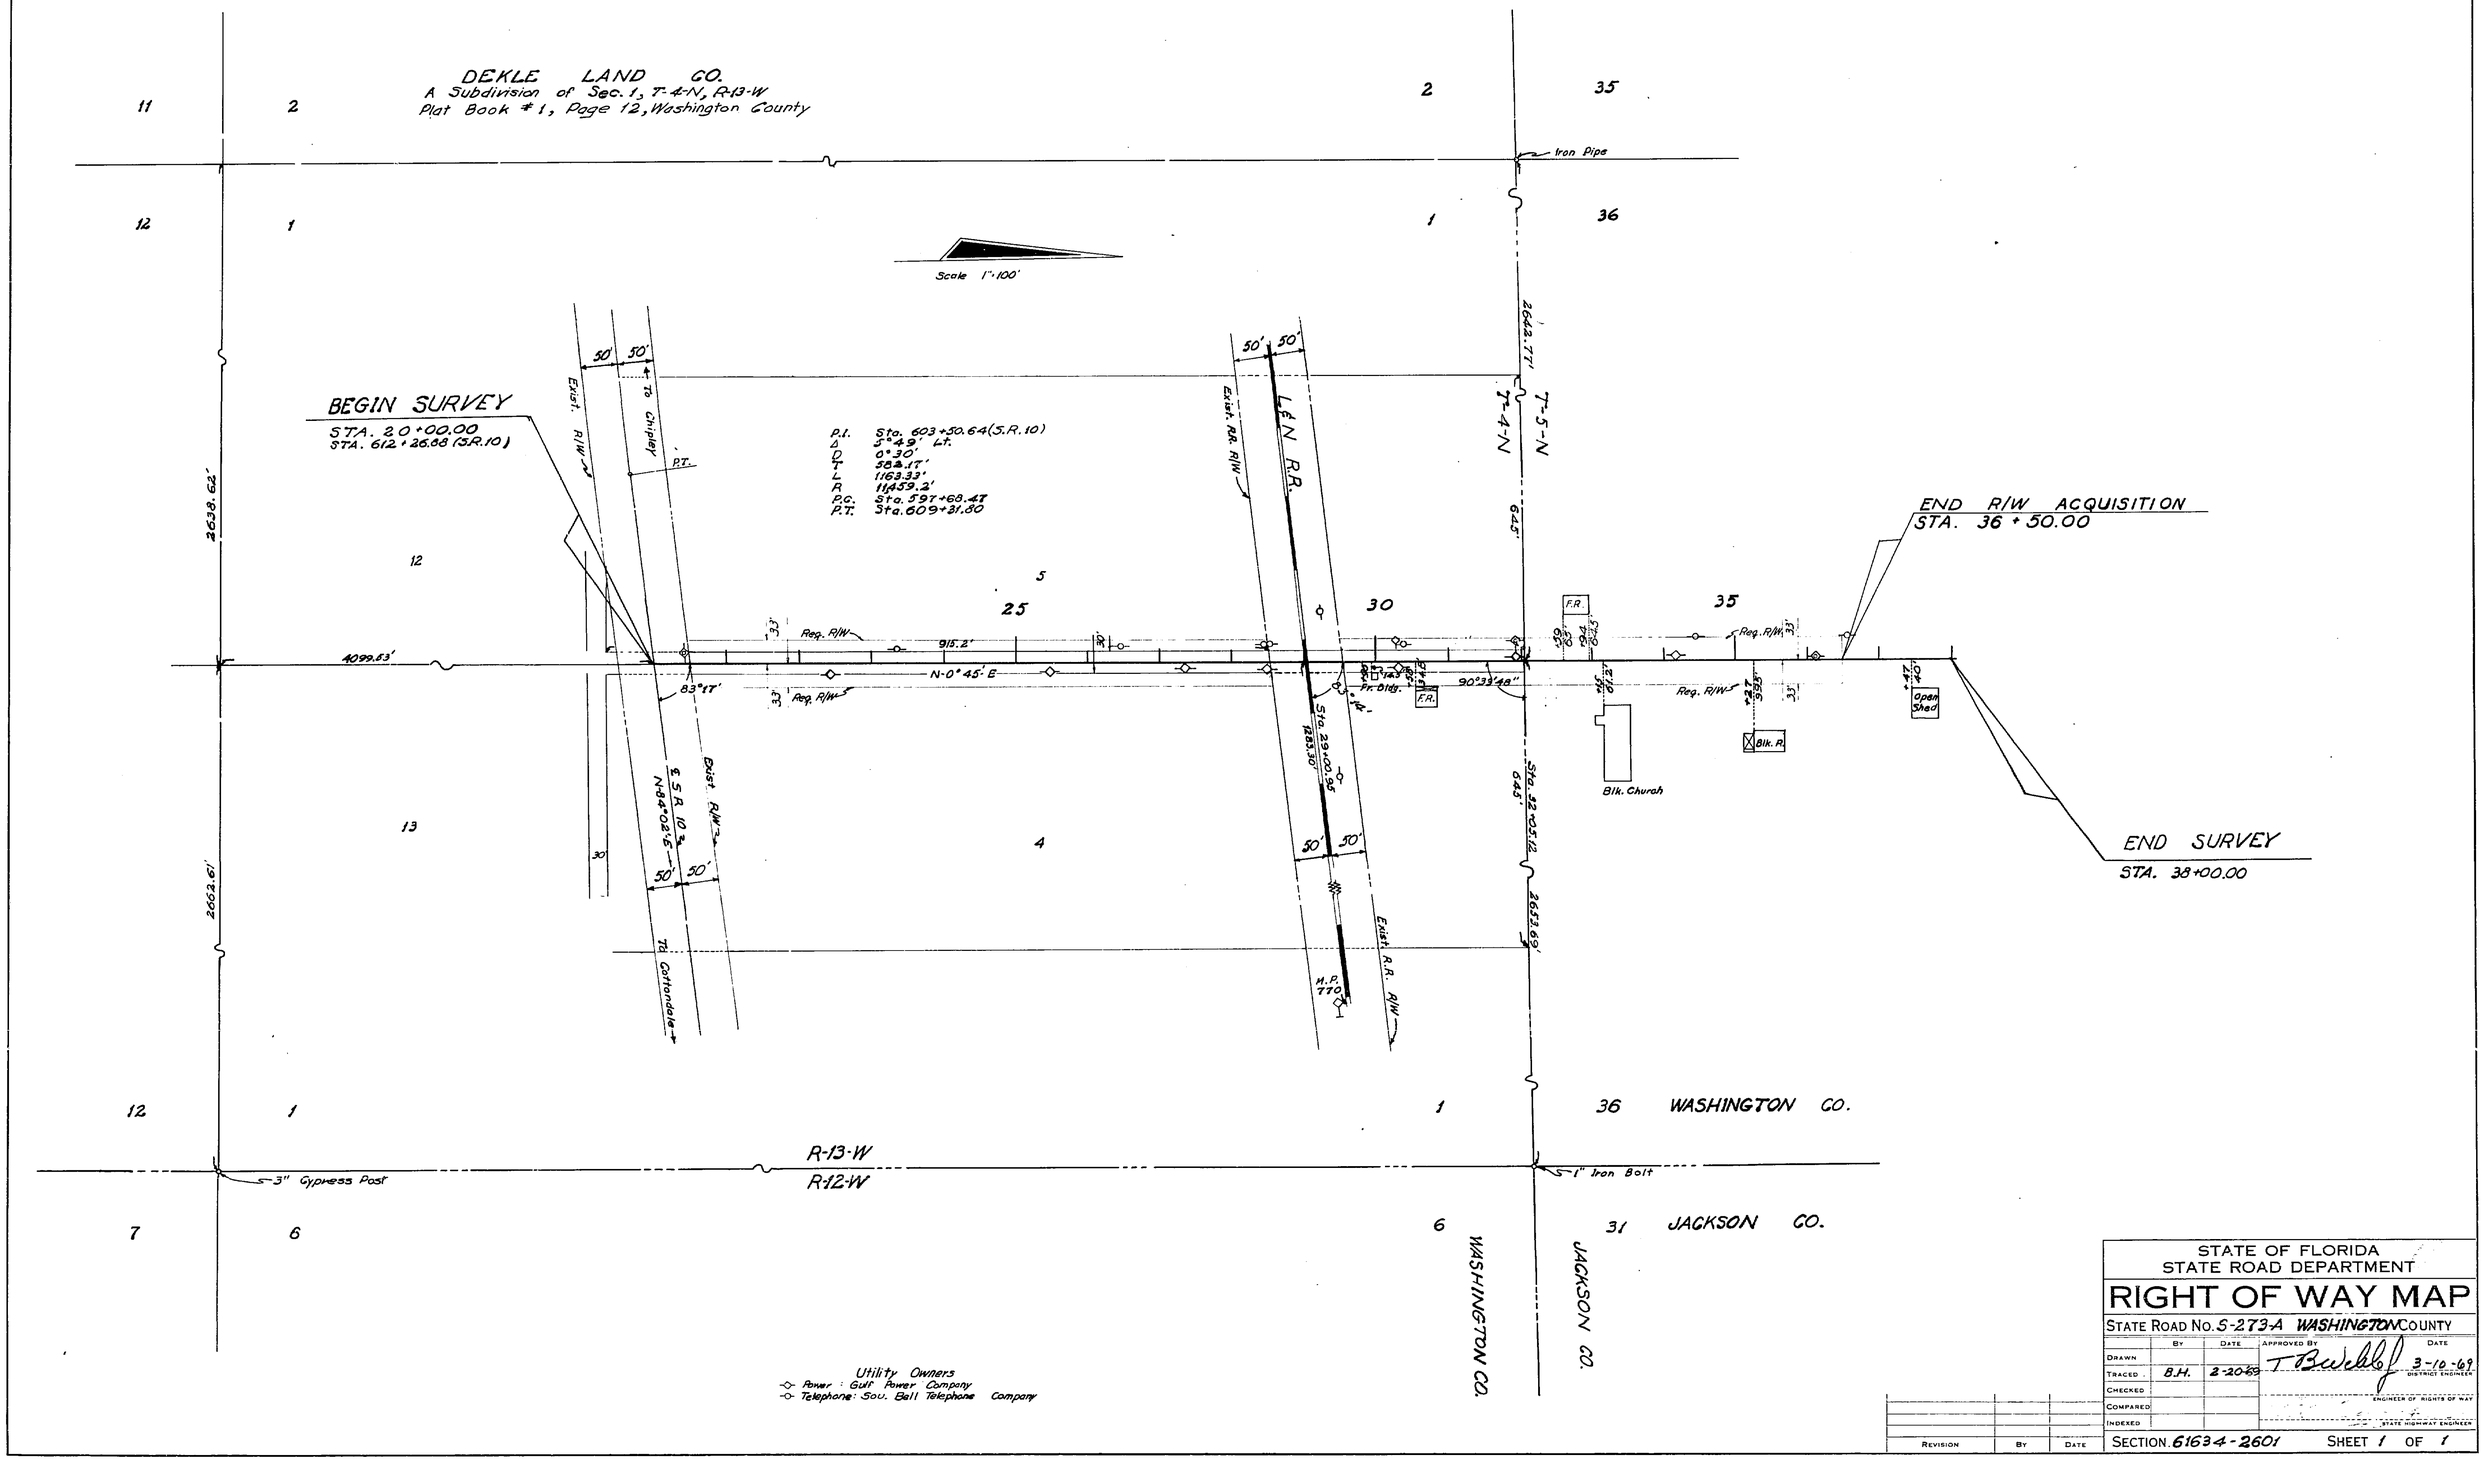

STATE OF FLORIDA
STATE ROAD DEPARTMENT

RIGHT OF WAY MAP

STATE ROAD No. S-273-A WASHINGTON COUNTY

	By	Date	Approved By	Date
Drawn			T. B. Wehle	3-10-69
Traced	B.H.	2-20-69		District Engineer
Checked				Engineer of Rights of Way
Compared				
Indexed				State Highway Engineer

Revision	By	Date

SECTION 61634-2601 SHEET 1 OF 1

FROM S.R.10 TO NEW PROSPECT CHURCH