FED. ROAD DIV. No.	STATE	PROJECT No.	FISCAL YEAR	SHEET No.
3	FLA.	61631-2604		1

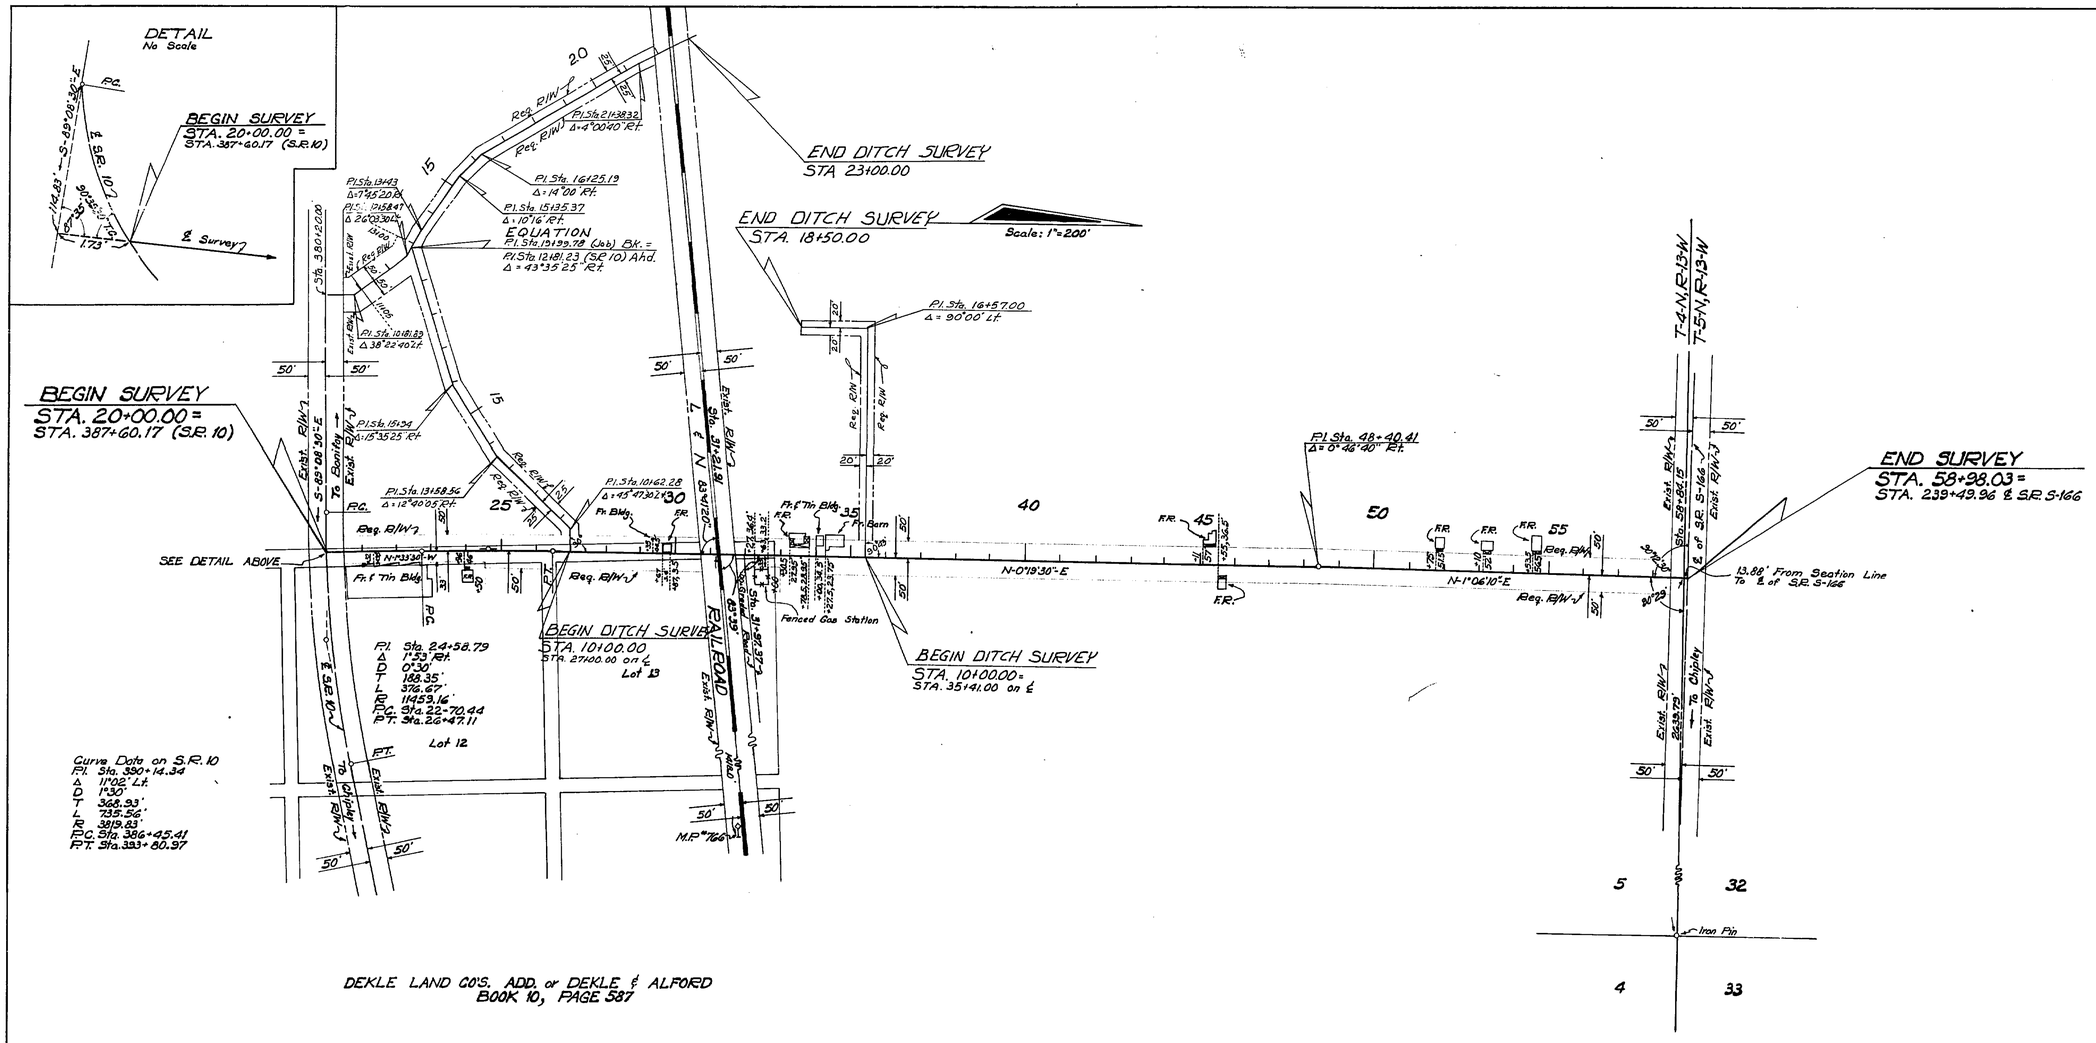

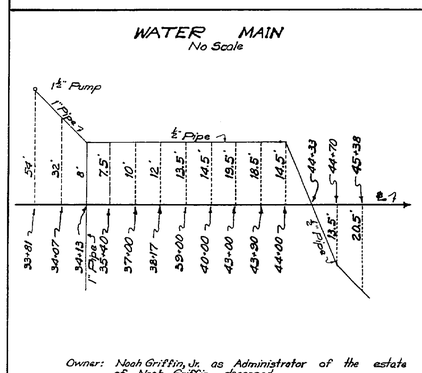
WATER MAIN
No Scale

Owner: Noah Griffin, Jr. as Administrator of the estate of Noah Griffin, deceased.

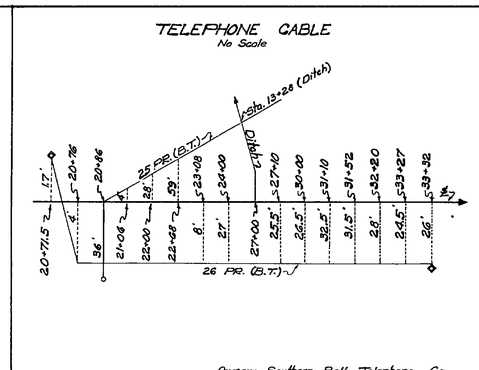
TELEPHONE CABLE
No Scale

Owner: Southern Bell Telephone Co.

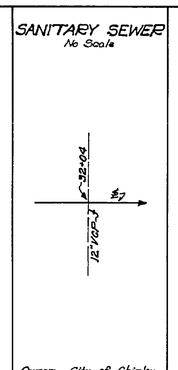
SANITARY SEWER
No Scale

Owner: City of Chipley

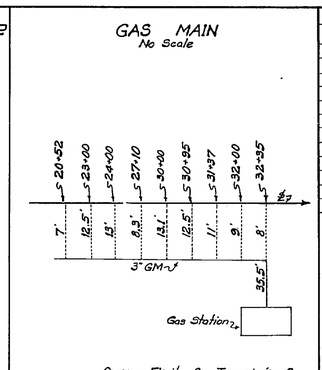
GAS MAIN
No Scale

Owner: Florida Gas Transmission Co.

UTILITY POLES

POWER STA.	Rt.	Lt.	TELEPHONE STA.	Rt.	Lt.
20+71		1.5'	20+71		1.5'
23+11	29.5'		22+04	1.5'	
26+35	29.5'		23+11	29.5'	
29+52	28.5'		26+35	29.5'	
32+32	30'		29+52	28.5'	
33+32	26'		46+20	11'	
46+20	11'		49+21	14.5'	
49+22	14.5'		51+?	?	
51+?	?		54+19	15'	
54+19	15'		57+17	14'	
57+17	14'				

Owner: Gulf Power Co.

Owner: Southern Bell Telephone Co.

STATE OF FLORIDA
STATE ROAD DEPARTMENT

RIGHT OF WAY MAP

STATE ROAD NO. WASHINGTON COUNTY

	BY	DATE	APPROVED BY	DATE
DRAWN			T. Burkhalter	3-11-68
TRACED	D.V.	2-28-68	DISTRICT ENGINEER	
CHECKED				
COMPARED			ENGINEER OF RIGHTS OF WAY	
INDEXED			STATE HIGHWAY ENGINEER	3-21-68

REVISION	BY	DATE
DITCH	DV-MHC	3-19-68

SECTION 61631-2604 SHEET 1 OF 1

NOAH GRIFFIN ROAD - FROM S.R.10 TO S.R. S-166