FED. ROAD DIV. No.	STATE	F A PROJECT NO.	FISCAL YEAR	SHEET No.
3	FLA.	01050-2505		1

AMENDED PLAT OF:- HOLIDAY ISLE FILED JAN. 12, 1965, PB 7, P51A,B,C
LOTS 1-37, VACATED - OR 414, P524 FILED MAR 14, 1973

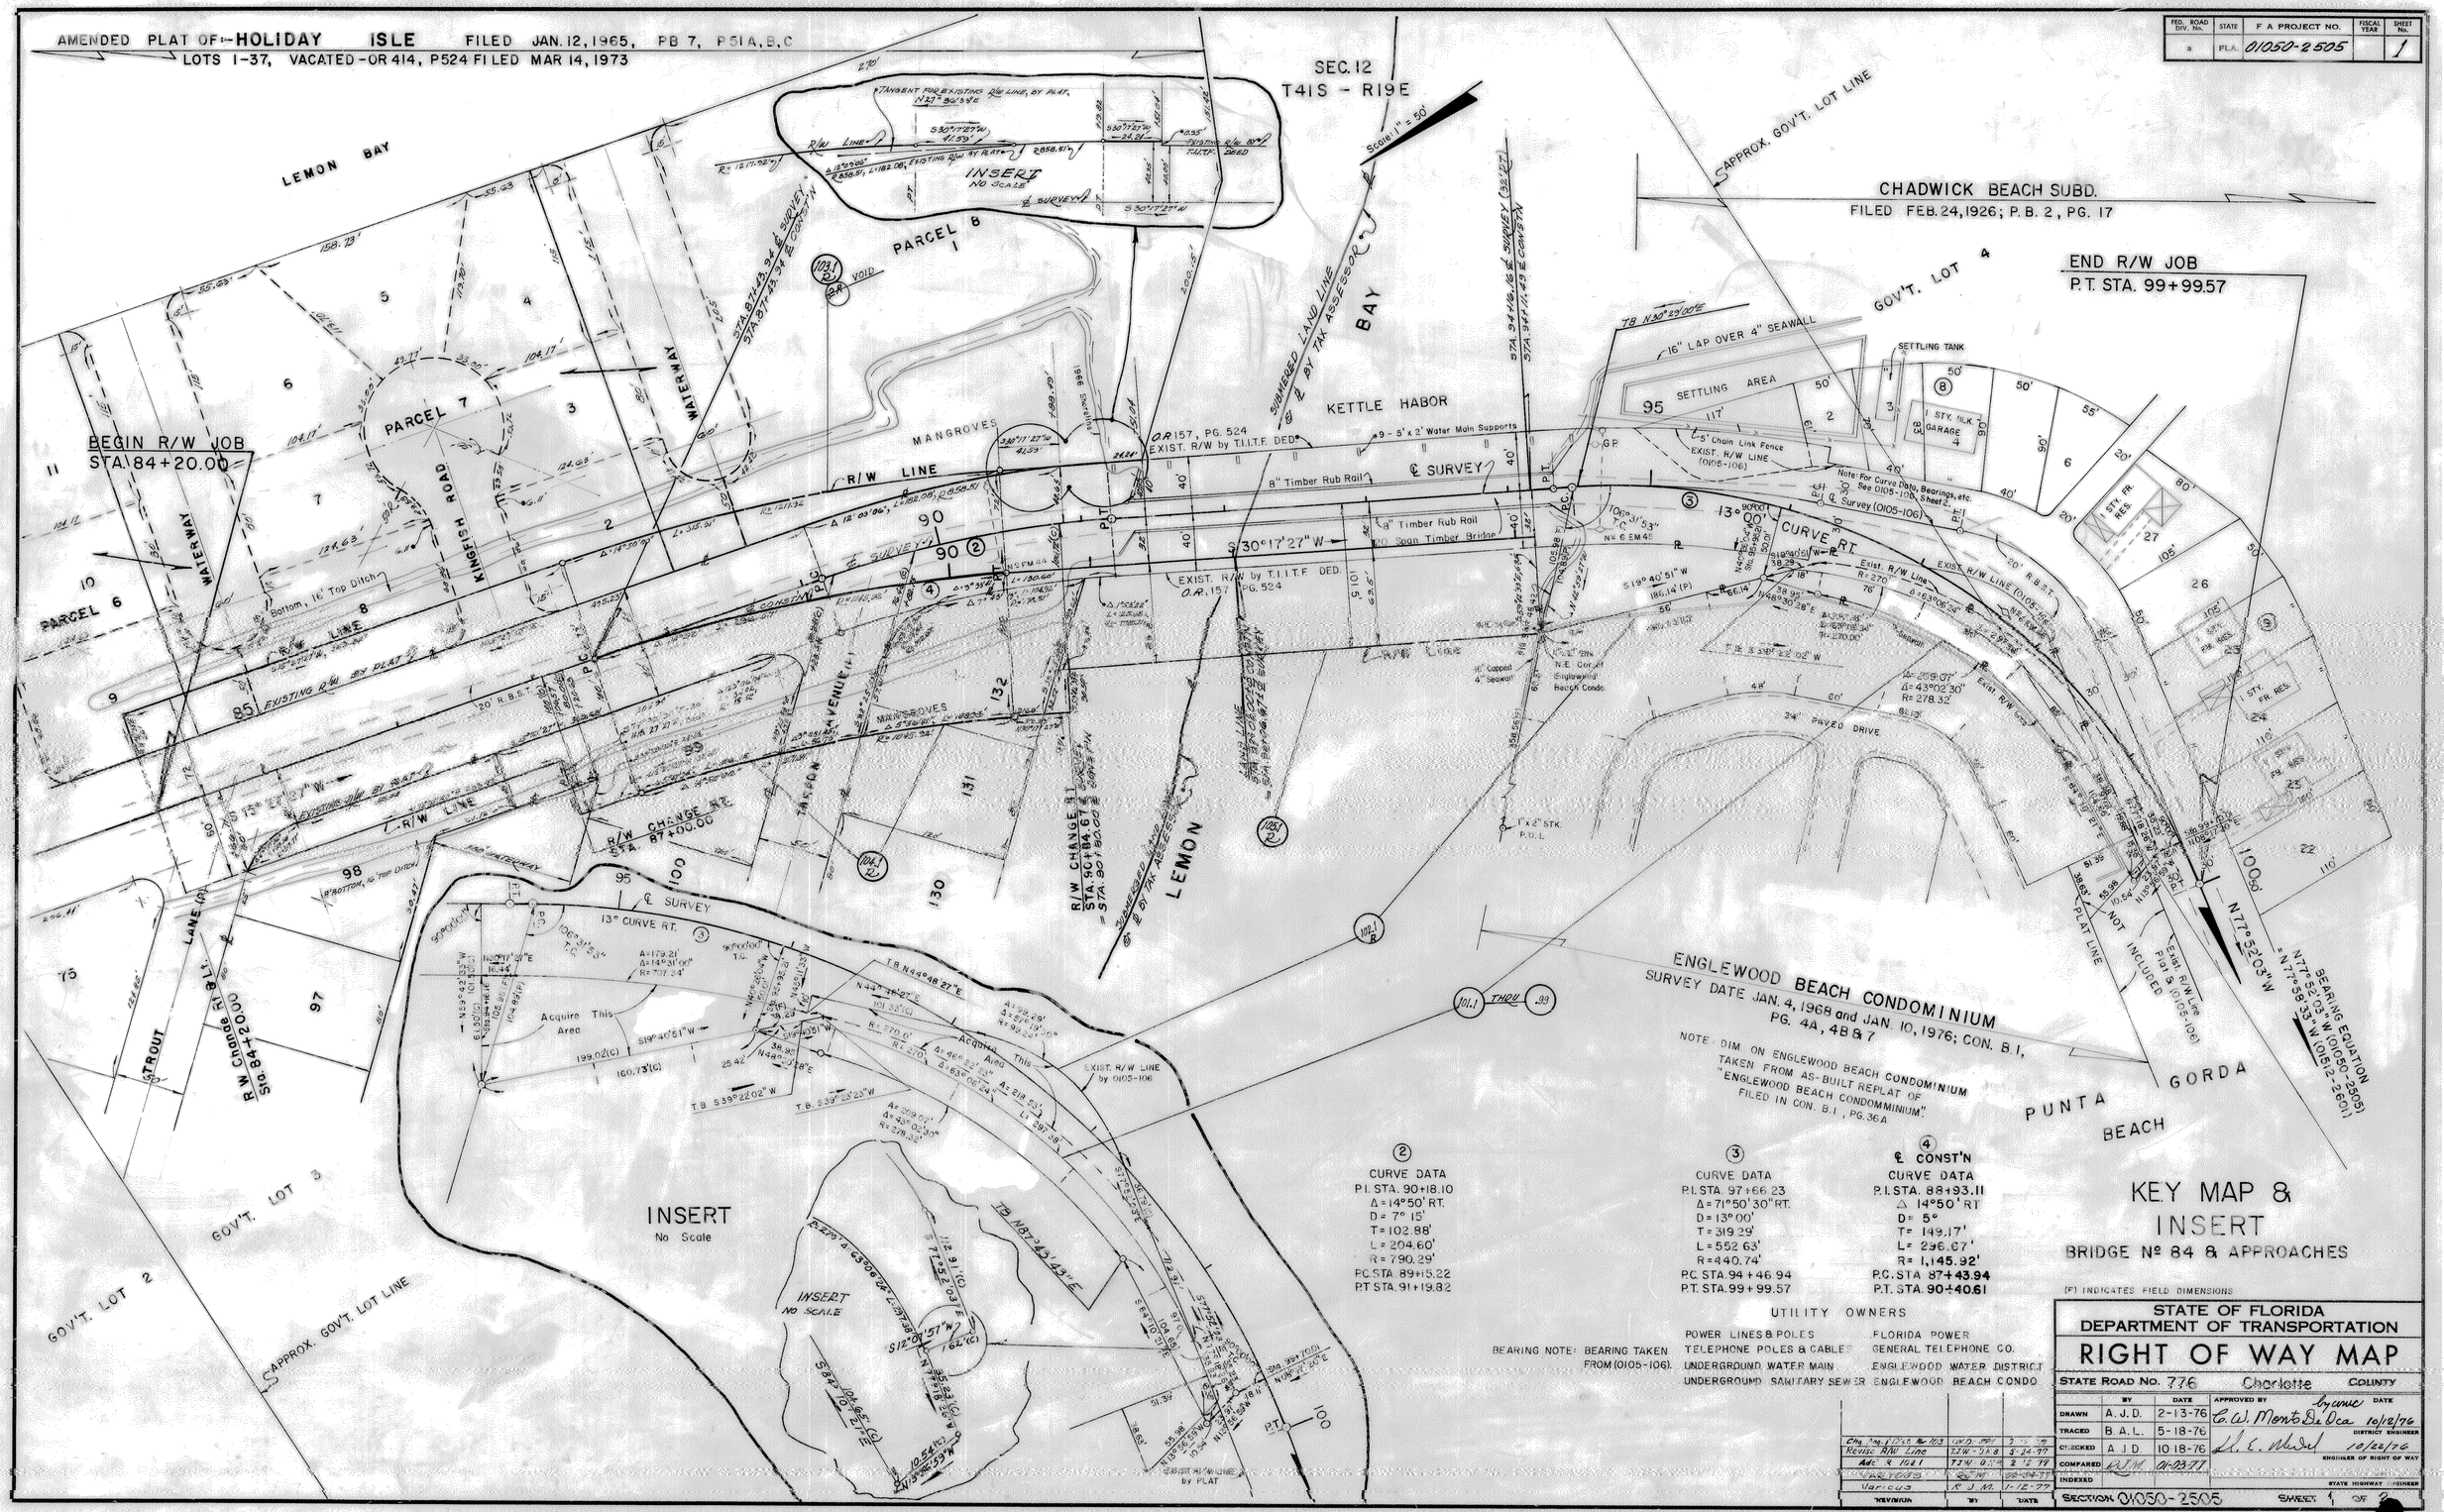

② CURVE DATA
P.I. STA. 90+18.10
Δ = 14°50' RT.
D = 7° 15'
T = 102.88'
L = 204.60'
R = 790.29'
P.C. STA. 89+15.22
P.T. STA. 91+19.82

③ CURVE DATA
P.I. STA. 97+66.23
Δ = 71°50'30" RT.
D = 13° 00'
T = 319.29'
L = 552.63'
R = 440.74'
P.C. STA. 94+46.94
P.T. STA. 99+99.57

④ ℄ CONST'N CURVE DATA
P.I. STA. 88+93.11
Δ 14°50' RT
D = 5°
T = 149.17'
L = 296.67'
R = 1,145.92'
P.C. STA. 87+43.94
P.T. STA. 90+40.61

BEARING NOTE: BEARING TAKEN FROM (0105-106).

UTILITY OWNERS

POWER LINES & POLES	FLORIDA POWER
TELEPHONE POLES & CABLES	GENERAL TELEPHONE CO.
UNDERGROUND WATER MAIN	ENGLEWOOD WATER DISTRICT
UNDERGROUND SANITARY SEWER	ENGLEWOOD BEACH CONDO

(F) INDICATES FIELD DIMENSIONS

KEY MAP & INSERT
BRIDGE Nº 84 & APPROACHES

REVISION	BY	DATE
Chg. Eng. Data & R/W	W.D. Hall	3-15-77
Revise R/W Line	T.J.W. - D.H.B.	8-24-77
Add ④ Curve	T.J.W. - D.H.B.	2-6-78
Revisions	R.J.W.	02-28-78
Revisions	R.J.M.	1-12-79

STATE OF FLORIDA
DEPARTMENT OF TRANSPORTATION
RIGHT OF WAY MAP

STATE ROAD No. 776 Charlotte COUNTY

	BY	DATE	APPROVED BY	DATE
DRAWN	A. J. D.	2-13-76	by proxy C. W. Monts De Oca	10/12/76 DISTRICT ENGINEER
TRACED	B. A. L.	5-18-76		
CHECKED	A. J. D.	10-18-76	H. E. Nhal	10/22/76 ENGINEER OF RIGHT OF WAY
COMPARED	R.J.W.	01-23-77		
INDEXED				STATE HIGHWAY ENGINEER

SECTION 01050-2505 SHEET 1 OF 2

FED. ROAD DIV. NO.	STATE	F.A. PROJECT NO.	FISCAL YEAR	SHEET NO.
4	FLA.	01050-2505		2

TABLE OF OWNERSHIPS

PARCEL NO.	SHEET NO.	NAME	AREA TAKEN	REMAINDERS RIGHT	REMAINDERS LEFT	COMMENTS
101.1	1	ENGLEWOOD BEACH MOBILE HOME PARK, INC.	5049 #	13.328 AC	0	
101.2	1	JOHN J. MC NULTY, ET UX	SEE PARCEL 101.1			
101.3	1	KATHERYN M. MYRICK				
101.4	1	FRED W. LINKENDORFER, ET UX				
101.5	1	EARL L. MILLER, ET UX				
101.6	1	LINDA P. RUSSEL				
101.7	1	IVAN F. NOURSE, ET UX				
101.8	1	EDWARD A. DE RENZY, ET UX				
101.9	1	EDWARD L. SWAIN, ET UX				
101.10	1	MARTIN A. PRIEBE, ET UX				
101.11	1	DORMAN B. BELL, ET UX				
101.12	1	FRANK B. MURBACH, ET UX				
101.13	1	JOHN L. BARRY, ET UX				
101.14	1	ROBERT H. CLARK, ET UX				
101.15	1	JANET W. TOWNSON				
101.16	1	JANET W. TOWNSON				
101.17	1	ANDREW J. TOWNSON, ET UX				
101.18	1	WILSON ROBIN, ET UX				
101.19	1	WM. LEROY BARBER, ET UX				
101.20	1	CLAIR V. WAMBOLD, ET UX				
101.21	1	T.F. Cauby et al, Execu.				
101.22	1	MARTHA C. SEVERIN, ET UX				
101.23	1	HERBERT O. ZIMMER, ET UX				
101.24	1	PRESTON D. BAKTER, ET UX				
101.25	1	GEORGE R. GROVE, ET UX				
101.26	1	LLOYD T. STILLSON, ET UX				
101.27	1	LEON P. SCOBORIA, ET UX				
101.28	1	ALLEN E. DEFER				
101.29	1	CARL A. PEARSON, ET UX				
101.30	1	CAROL B. SANTOS				
101.31	1	CLAYTON E. KESSELRING, JR., ET UX				
101.32	1	EVERETT T. ROOT, ET UX				
101.33	1	MARTIN L. DAVIS, ET UX				
101.34	1	GENEVIEVE R. PURVES				
101.35	1	R. BRUCE WARD, ET UX				
101.36	1	MARVIN G. DE NITT, ET UX				
101.37	1	HARRIETT T. LATIMER				
101.38	1	ROBERT E. MC TAGGART, ET UX				
101.39	1	ROBERT W. KING, ET UX				
101.40	1	ALEXANDER T. CHEPELEFT				
101.41	1	HAROLD F. ZWICK, ET UX				
101.42	1	LAWRENCE S. POTTER, ET UX				
101.43	1	HAROLD G. LOWERY, ET UX				
101.44	1	CARL H. CRIST, ET UX				
101.45	1	WM. H. ZWICK, ET UX				
101.46	1	DAVID MORRISON, ET UX				
101.47	1	WM. L. PHILLIPS, ET UX				
101.48	1	THOMAS E. MC SHERRY, ET UX				
101.49	1	WM. A. PIOTT ET UX				
101.50	1	DONALD D. BEST, ET UX				
101.51	1	J.S. O'ROURKE				
101.52	1	A. TILFORD LARGENT, ET UX				
101.53	1	ROBERT E. ARMSTRONG, ET UX				
101.54	1	ANTHONY A. KOZAK, ET UX				
101.55	1	RONALD H. ALEXANDER, ET UX				
101.56	1	NONA I. CHEPELEFF				
101.57	1	ROBERT E. ROBERTS, ET UX				
101.58	1	DOROTHY B. COMSTOCK				
101.59	1	MARGUERITE NIEMCHAK				
101.60	1	EDWARD A. BAILEY, ET UX				
101.61	1	HAGEN ANDERSON, ET UX				
101.62	1	ANDREW KMETZ, ET UX				
101.63	1	ROBERT R. WAIDE, ET UX				
101.64	1	LILLIAN M. DARLING				
101.65	1	CHARLES W. KRULIS, ET UX				
101.66	1	ERNEST E. HENSHAW, ET UX				
101.67	1	MARGUERITE B. RANDALL				
101.68	1	J. MURRAY HAMILTON, ET UX				
101.69	1	JEAN ROSELLE MC LAREN				
101.70	1	HAROLD F. YORK, ET UX				
101.71	1	NEWMAN WALBRIDGE, ET UX				
101.72	1	HERBERT J. MORGAN, ET UX				
101.73	1	NANCY L. STRONG				
101.74	1	CLARENCE S. HERR, ET UX				
101.75	1	RICHARD M. SHERIDAN, ET UX				
101.76	1	MARY KUPEC	SEE PARCEL 101.1			
101.77	1	MARY V. MC LAUGHLIN				
101.78	1	ROBERT M. BELL ET UX				
101.79	1	LEO J. MURRAY ET UX				
101.80	1	HERBERT C. KLIER ET UX				
101.81	1	GUY M. BLENCOE ET UX				
101.82	1	WALTER R. CHALK ET UX				
101.83	1	KENNETH M. INGISON ET UX				
101.84	1	GEOFFREY W. FLASH ET UX				
101.85	1	ALBERT J. JANSSEN ET UX				
101.86	1	CARL HASH ET UX				
101.87	1	GEORGE D. PYNCHON ET UX				
101.88	1	RAYMOND L. OTTO				
101.89	1	DAVID E. DIEHL ET UX				
101.90	1	RAYMOND SCHREIBER ET UX				
101.91	1	L. KEITH SCHRAM ET UX				
101.92	1	HAROLD L. CREAL ET UX				
101.93	1	JOHN N. ARCHIBALD ET UX				
101.94	1	ALVIN S. PETERSON ET UX				
101.95	1	HERBERT C. KLIER ET UX				
101.96	1	ORVILLE B. WASHBURN ET UX				
101.97	1	WM. H. WIEDOWKE ET UX				
101.98	1	RAYMOND W. GREGORY				
101.99	1	ARTHUR R. CHAPMAN ET UX				
102.1-R	1	Englewood Beach Mobile Home Park Inc	10,591 sq			
103.1R	1	John A. & Martha C. Stanford & Sylvia Jeanne Kreuter	16,748 sq	"0"	24.785 Ac.	
104.1R	1	JOHN A. & MARTHA C. STANFORD,	0.739 Ac	33.523 Ac	0	
"	" &	SYLVIA JEANNE KREUTER,	"	"	"	
"	" &	SYLVIA ALICE STANFORD	"	"	"	
105.1R	1	T.I.I.T.F.				

PARCEL NO.	SHEET NO.	NAME	AREA TAKEN	REMAINDERS RIGHT	REMAINDERS LEFT	COMMENTS

REVISION	BY	DATE
Acreage Change Par 103	R.J.M. - D.H.B.	6-13-77
OWNERSHIP Change 103.1	R.J.M. C.W.B.	6-07-77
Add Area Taken 102.1	D.H.B.	5-10-77
"R" Prefix 102.1	T.J.M. - D.H.B.	2-16-77
	RJM	02-01-77

STATE OF FLORIDA
DEPARTMENT OF TRANSPORTATION

RIGHT OF WAY MAP

STATE ROAD NO. 776 CHARLOTTE COUNTY

	BY	DATE	APPROVED BY	DATE
DRAWN	B.A.R.	9-22-76	C.W. Morris Jr.	1-12-77 DISTRICT ENGINEER
TRACED				
CHECKED			K. E. Wilhelm	2-17-77 ENGINEER OF RIGHT OF WAY
COMPARED	RJM	01-05-77		
INDEXED				STATE HIGHWAY ENGINEER

SECTION 01050-2505 SHEET 2 OF 2

B.I. 110055