FED. ROAD DIV. No.	STATE	SEC. AND JOB No.	FISCAL YEAR	SHEET No.	TOTAL SHEETS
3	FLA.	0154-250		1	

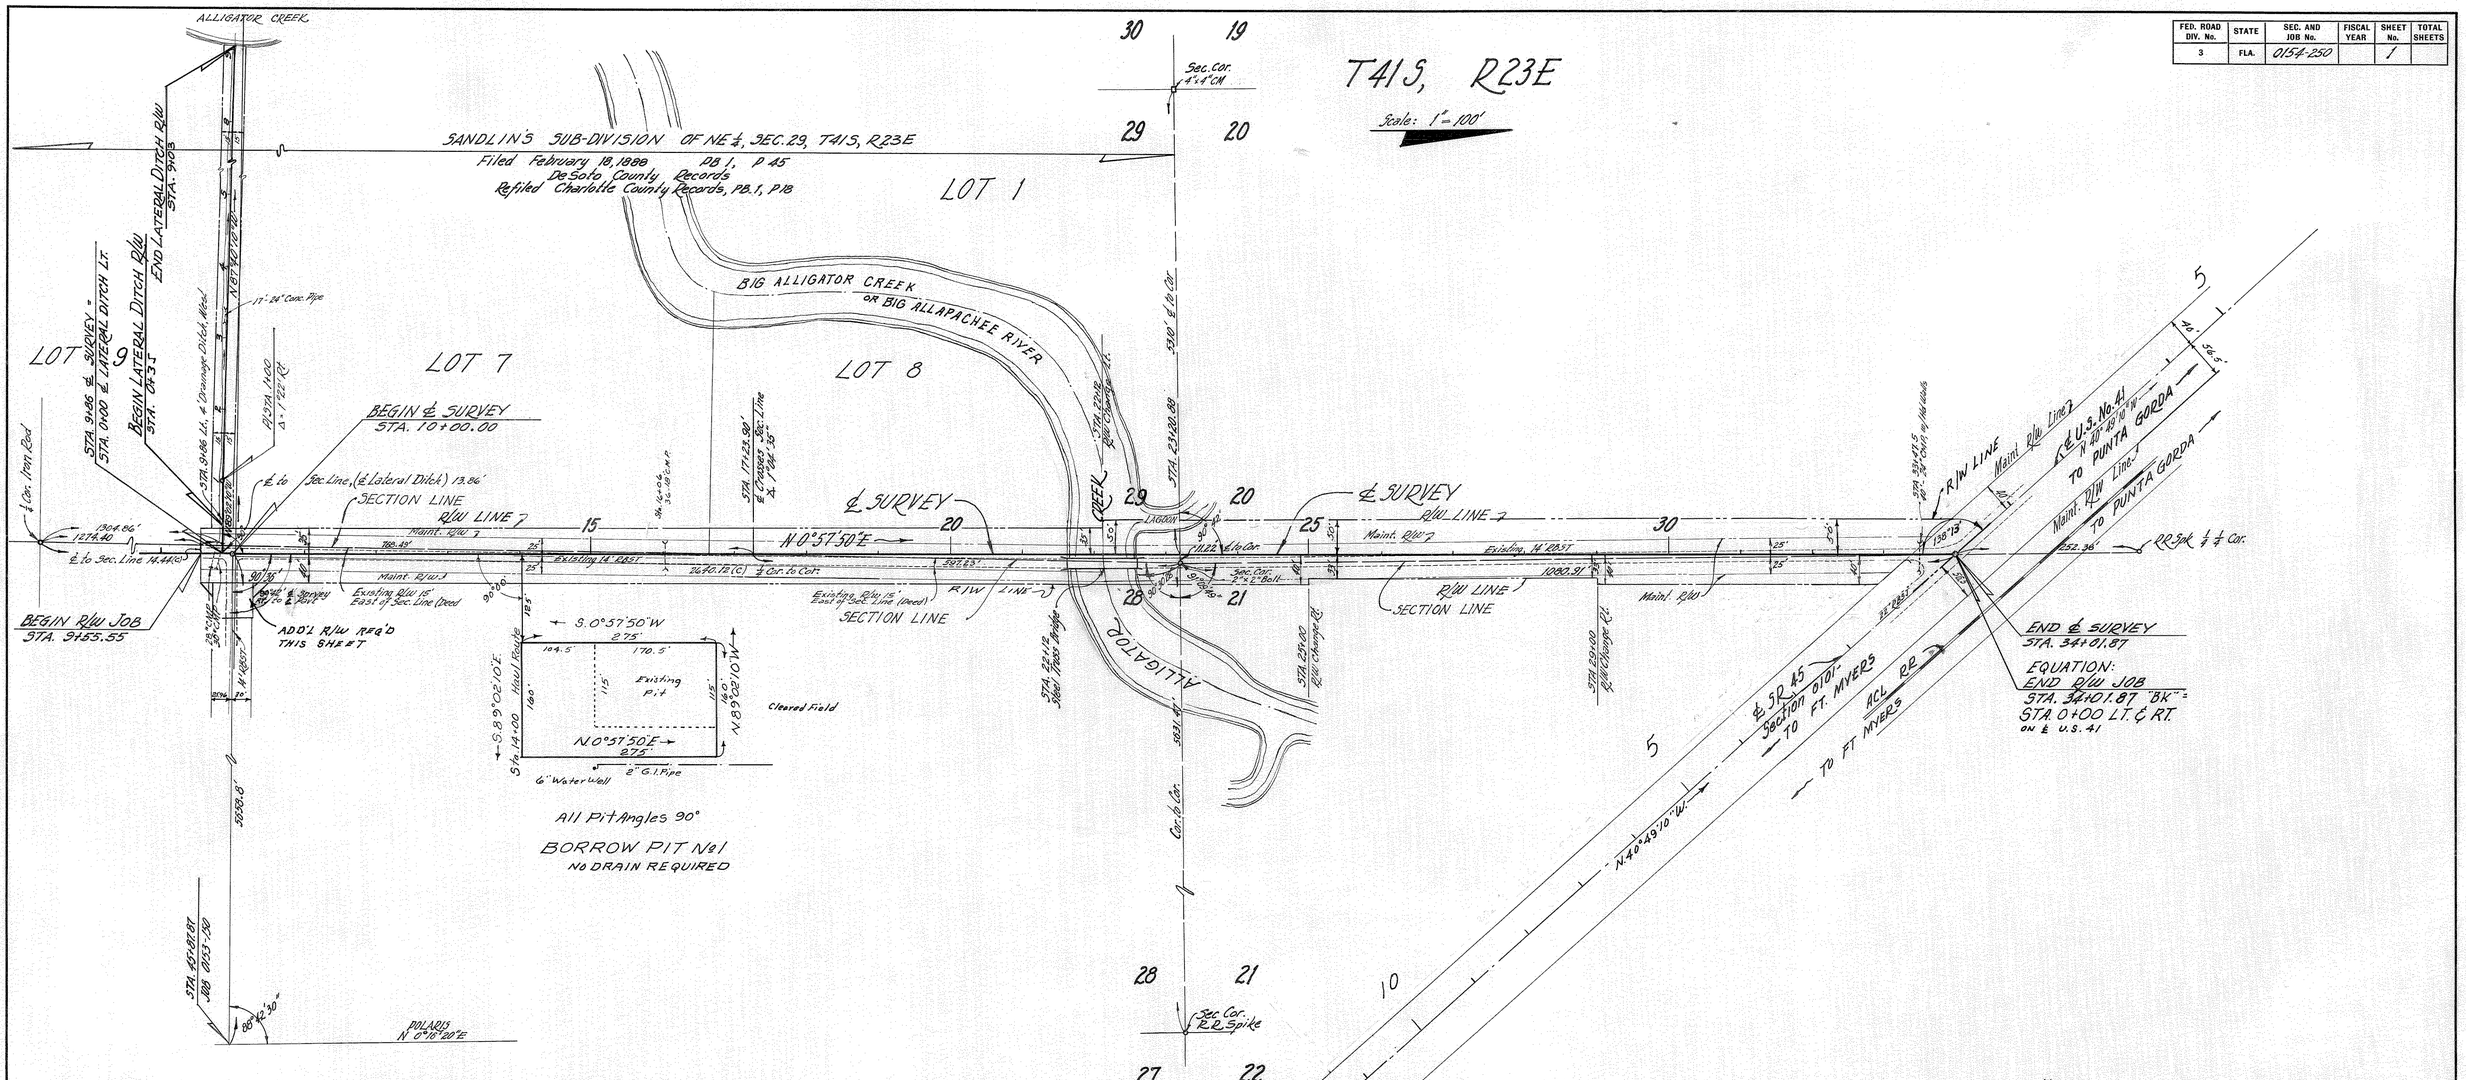

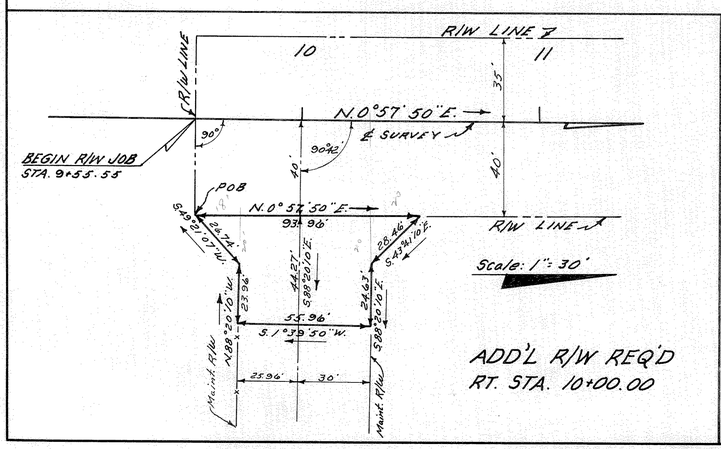

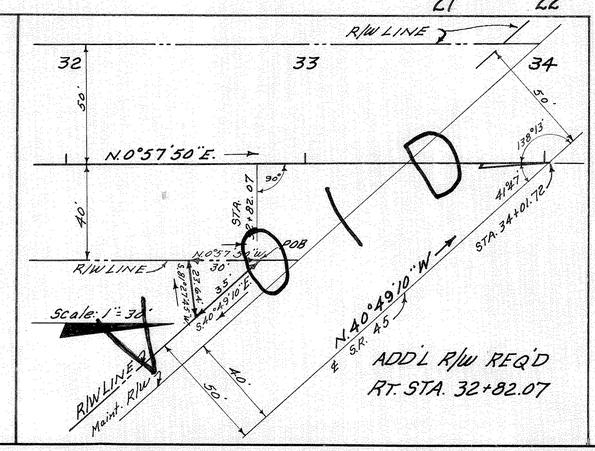

NOTE:
Bearings shown are true, being brought from Polaris Observation, Sta. 45+87.87 Job 0153-150, June 10, 1957, 7:52 PM, EST.

UTILITY OWNERS:
Florida Power & Light Company
Inter County Telephone Company

KEY MAP
Plotted from W.K.D. field books

PREPARED BY
W. K. DAUGHERTY & ASSOCIATES
By

STATE OF FLORIDA
STATE ROAD DEPARTMENT

RIGHT OF WAY MAP

SECTION No. 0154-250 Sh. 1
ROAD No. S-765 CHARLOTTE COUNTY

SCALE 1" = 100'	NAMES	DATES	APPROVED BY
DRAWN	RJM	8-2-57	H. M. Johnson — DIVISION ENGINEER
TRACED	RJM	8-5-57	
INDEXED			
REVISED	F.K.	12-20-57	Stephen Burkhart 11-22-57 for STATE HIGHWAY ENGINEER
REVISED	F.K.	2-21-58	
REVISED	F.K.	7-28-58	
CHECKED	B.P.C.	10-24-57	