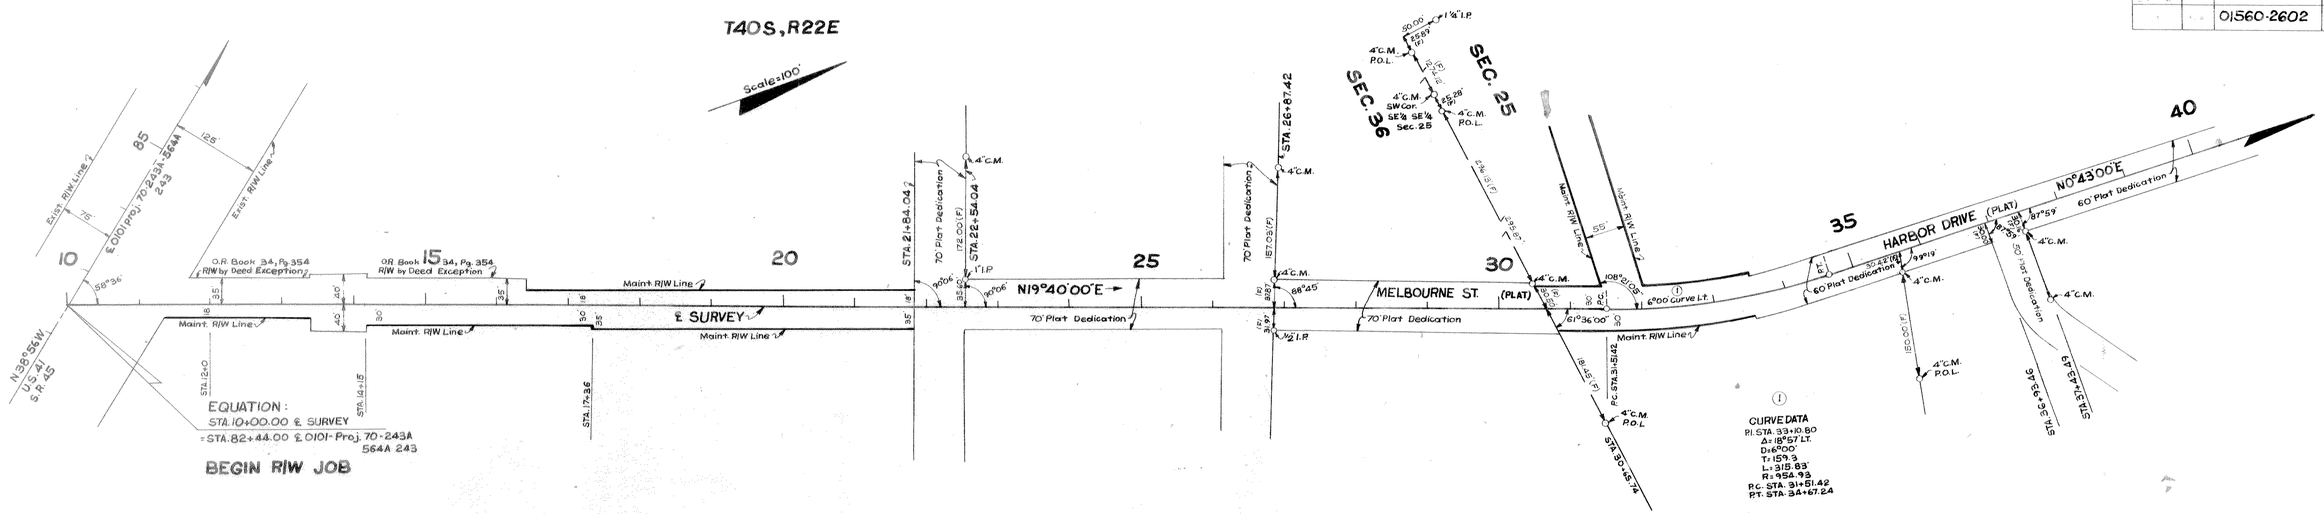

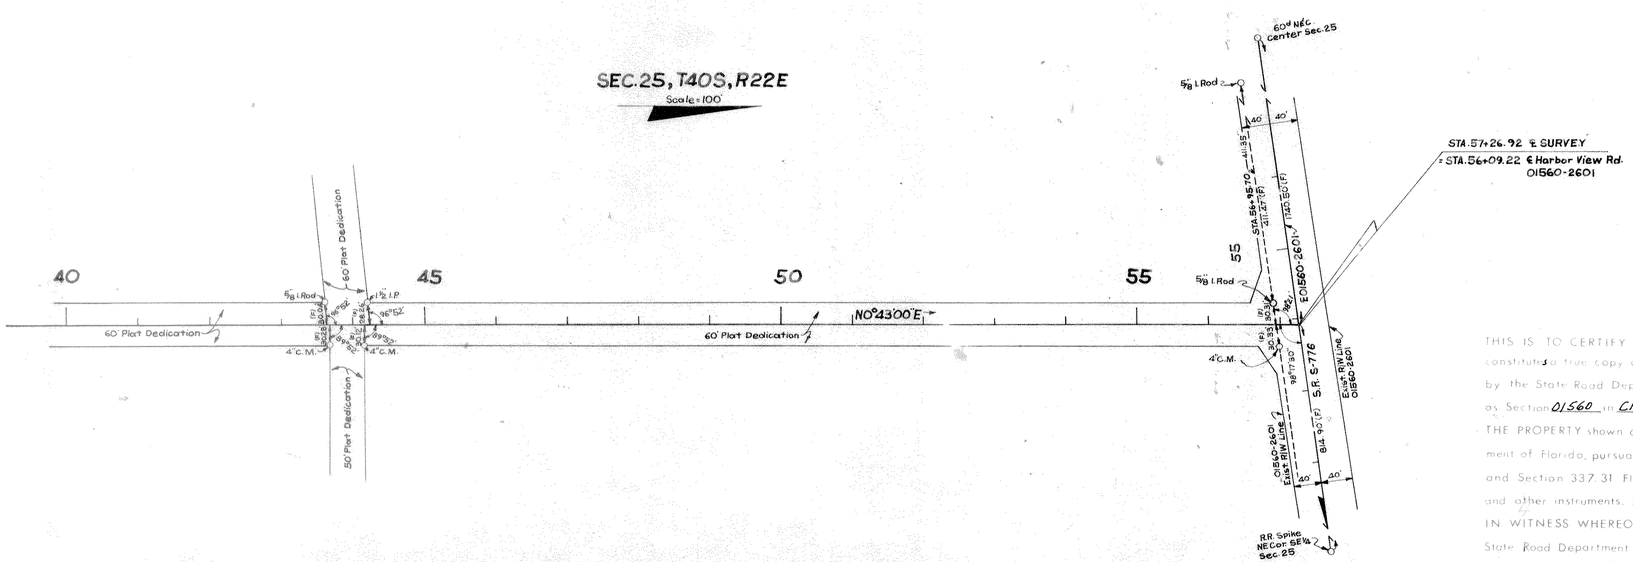

MELBOURNE STREET

THIS IS TO CERTIFY that the within and attached sheets numbered 1 constitutes a true copy of the official Right of Way Map showing location and survey by the State Road Department of Florida for a portion of State Road — designated as Section 01560 in Charlotte County, Florida.

THE PROPERTY shown on the said sheets has been vested in the State Road Department of Florida, pursuant to the provisions of Section 341.59 Florida Statutes of 1951 and Section 337.31 Florida Statutes of 1955, and/or under formal conveyance and other instruments. Said property is outlined in Red.

IN WITNESS WHEREOF, We have hereunto set our hands and affixed the seal of the State Road Department of Florida, at Tallahassee, Florida, this 5th day of April A.D. 1965

Executive Director, State Road Department of Florida

Secretary, State Road Department of Florida

ACCEPTED for files and recorded in the public Records of _____ County, Florida this ____ day of _____ A.D. 19__ in Road Plat Book _____ Page _____

Clerk of Circuit Court _____ County, Florida

STATE OF FLORIDA
STATE ROAD DEPARTMENT

MAINTAINED RIGHT OF WAY MAP

STATE ROAD NO. CHARLOTTE COUNTY

	BY	DATE	APPROVED BY	DATE
DRAWN	L.R.J.	3-8-65	H. M. Johnson	
TRACED			M. M. Yancey	
CHECKED				
COMPARED				
INDEXED				

SECTION 01560-2602 SHEET 1 OF