FED. ROAD DIV. No.	STATE	SEC. AND JOB No.	FISCAL YEAR	SHEET No.	TOTAL SHEETS
3	FLA.	0301-116	58	1	1

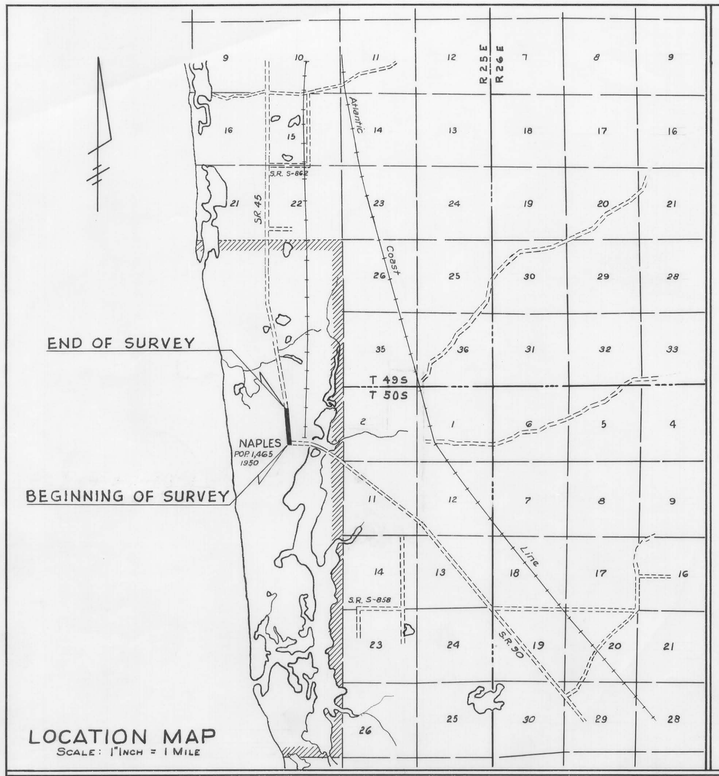

LOCATION MAP
SCALE: 1"INCH = 1 MILE

SEC. 3, T.50 S., R.25 E.

CITY OF NAPLES
Plat Book 1, Pg. 59

BLOCK 15 - TIER 9

BLOCK 16 - TIER 9

BLOCK 16 - TIER 9

BLOCK 17 - TIER 9

SOUTH

PARKWAY

SOUTH

BEGINNING OF SURVEY
STA. 53+15.39

9TH. STREET

5TH AVENUE
℄ Sta. 53+13.33

5TH AVENUE
℄ Sta. 57+25.39

4TH AVENUE
℄ Sta. 57+25.29

STA. 60+00

N. 6°-55'-35"W.
℄ of Survey

2 Story C.B.S. Businesses

1 Story C.B.S. Businesses

1 Story Frame Res.

BLOCK 15 - TIER 10

1 Story Frame

BLOCK 16 - TIER 10

1 Story C.B.S. Businesses

BLOCK 16 - TIER 10

1 Story C.B.S. Service Station

Pump Island

R/W Line ℄ P/L

BLOCK 17 TIER 10

CITY OF NAPLES
Plat Book 1, Pg. 59

SEC. 3, T.50 S., R.25 E.

BLOCK 17 - TIER 9

BLOCK 18 - TIER 9

BLOCK 19 - TIER 9

BLOCK 20 - TIER 9

BLOCK 21 - TIER 9

1 Story C.B.S. Motel

1 Story C.B.S. Business

1 Story C.B.S. Service Station

1 Story C.B.S. Businesses

1 Story C.B.S. Restaurant

1 Story C.B.S. Service Station

1 Story C.B.S. Business

1 Story C.B.S. Service Station

1 Story C.B.S. Service Station

Pump Island

R/W Line ℄ P/L

6" Water Main

4" Water Main

2" Galvanized Water Line?

Underground Tele. Cable

Brick Planter

Tele. Booth

Sign

Sign & Light

Conc. Mon.

QUITCLAIMED O.R. 1133, PG. 166

QUITCLAIMED O.R. 1185, PG. 417

9TH. STREET

N. 6°-55'-35"W.
℄ of Survey

END OF SURVEY
STA. 73+34.83

3RD AVENUE
℄ Sta. 61+23.21

2ND AVENUE
℄ Sta. 65+25.05
(vacated)
Ord. # 612

1ST AVENUE
℄ Sta. 69+24.90

CENTRAL
℄ Sta. 73+34.83

BLOCK 17 - TIER 10

BLOCK 18 - TIER 10

BLOCK 19 - TIER 10

BLOCK 20 - TIER 10

BLOCK 21 - TIER 10

CITY OF NAPLES
Plat Book 1, Pg. 59

NOTE: Bearings are based on R/W Map of Section 0301-115. Lot dimensions are Plat dimensions.

No.	Revision	By	Date
	Added Hatched Area Quitclaimed Deed	Recom. T.L.B.	2-11-85
1	Removed Radial Return Lot 11-17-10	Alfes	5-23-61

STATE OF FLORIDA
STATE ROAD DEPARTMENT

RIGHT OF WAY MAP

SECTION No. 03010-2116 "A" SHT 1 OF 1

ROAD No. 45 COLLIER COUNTY

	Names	Dates
Scale 1"= 50'		
Drawn	R.W.Y.	2-6-58
Traced	R.W.Y.	2-58
Indexed		
Revised	ALFES	9-30-58
Revised		

Approved by
Winston Carter
DIVISION ENGINEER
A. C. Chyrosh
STATE HIGHWAY ENGINEER
12-20-59

"A"

INDEXED JAN 29 1959