| FED. ROAD DIV. No. | STATE | SEC. AND JOB No. | FISCAL YEAR | SHEET No. | TOTAL SHEETS |
|---|---|---|---|---|---|
| 3 | FLA. | 03520-2101 | | 1 | 1 |

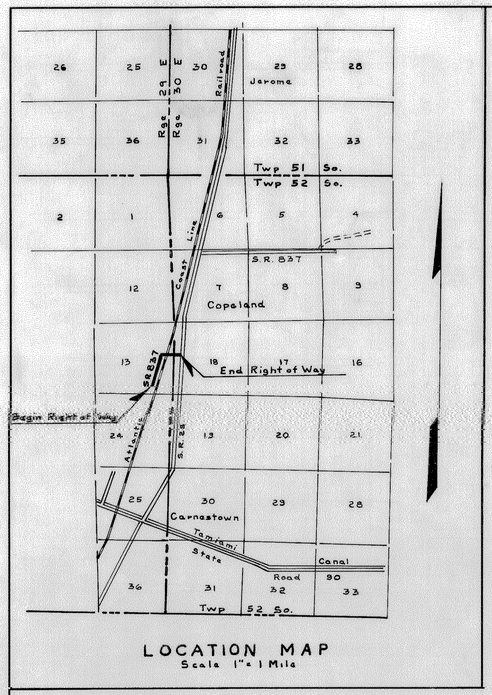


LOCATION MAP
Scale 1" = 1 Mile

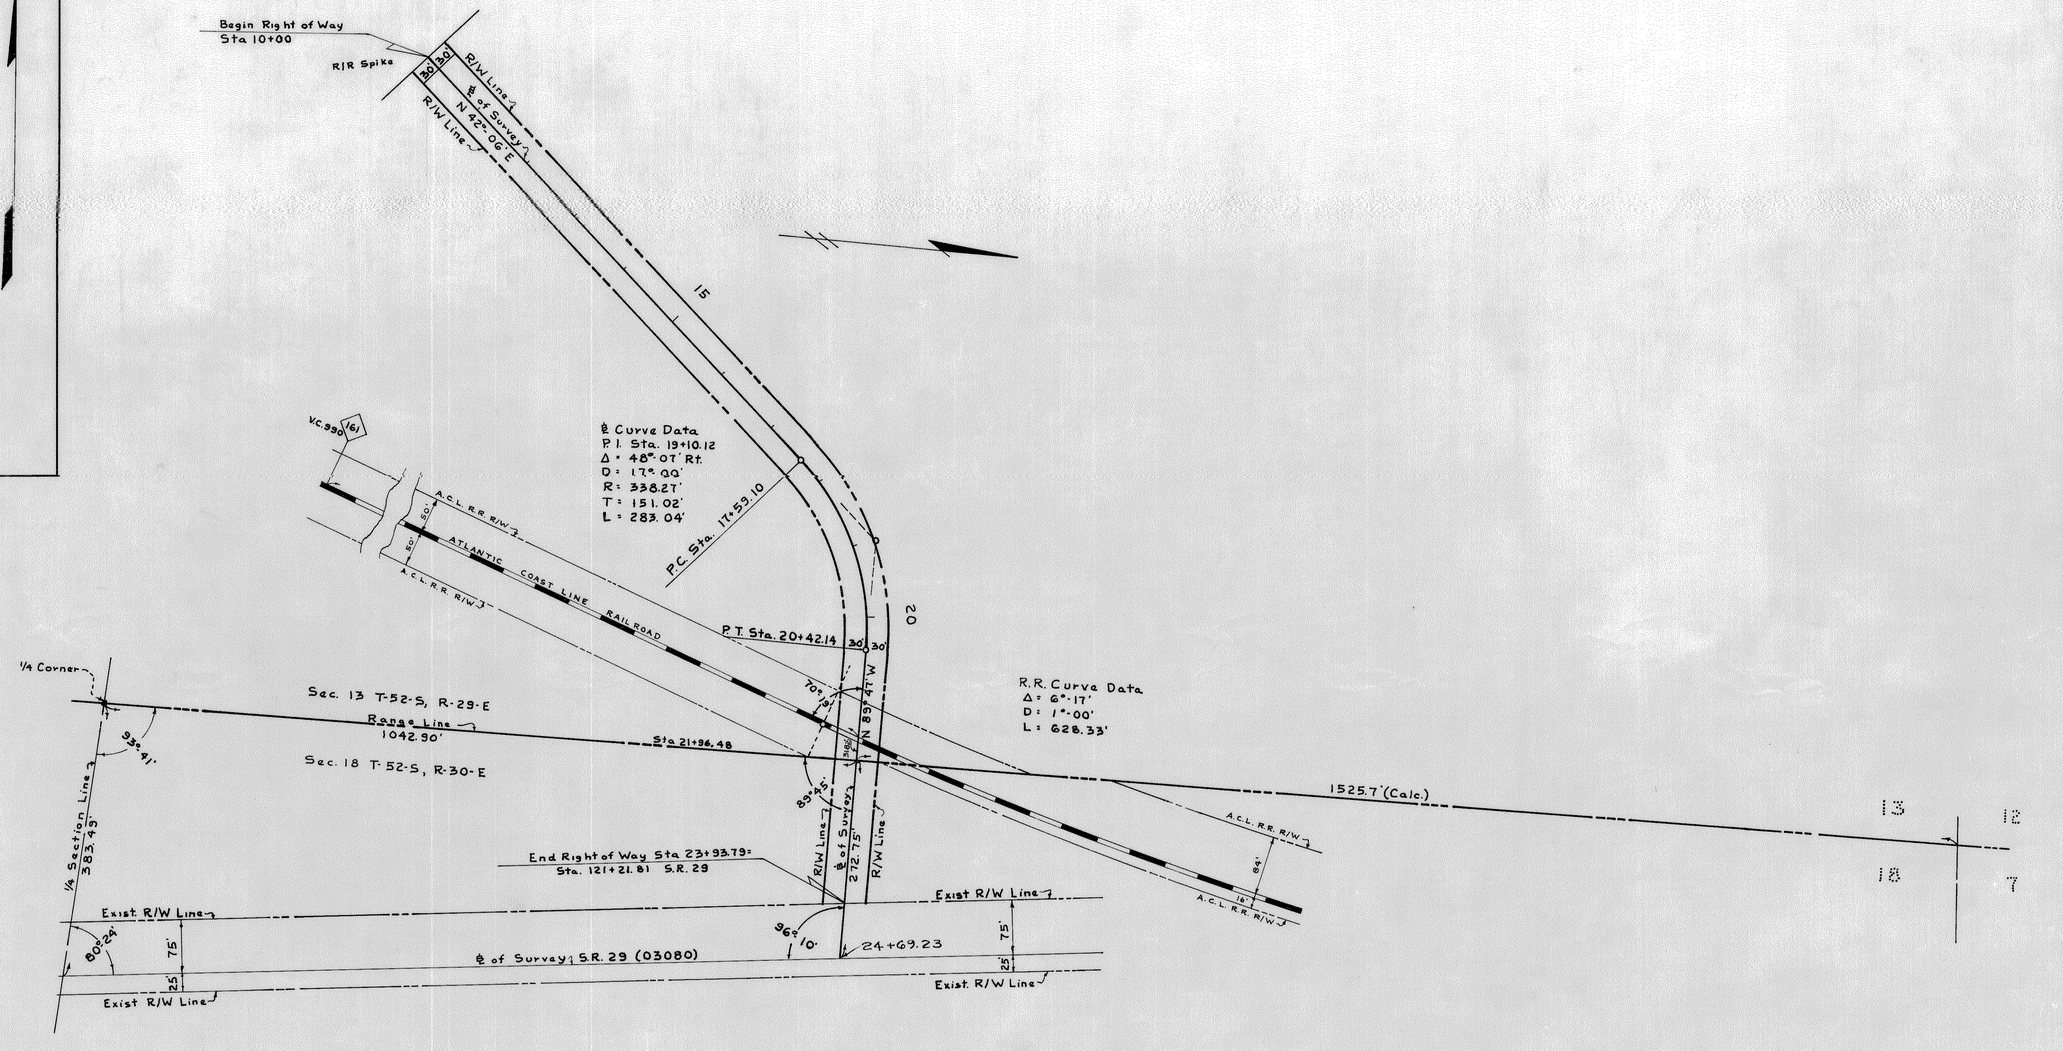


# LEE CYPRESS ROAD

STATE OF FLORIDA
STATE ROAD DEPARTMENT

# RIGHT OF WAY MAP

SECTION No. 03520-2401

ROAD No. S-837 COLLIER COUNTY

| | NAMES | DATES |
|---|---|---|
| SCALE 1"= 100' | | |
| DRAWN | J. ALFES | 2-18-59 |
| TRACED | J. ALFES | 2-18-59 |
| INDEXED | | |
| REVISED | | |
| REVISED | | |

APPROVED BY
Winston Carlton
DIVISION ENGINEER
Hoyt Buchan 3-3-59
for STATE HIGHWAY ENGINEER

INDEXED MAR 12 1959