FED. ROAD DIV. No.	STATE	SEC. AND JOB No.	FISCAL YEAR	SHEET No.	TOTAL SHEETS
3	FLA.		'58	1	2

State Job No. 03520 -

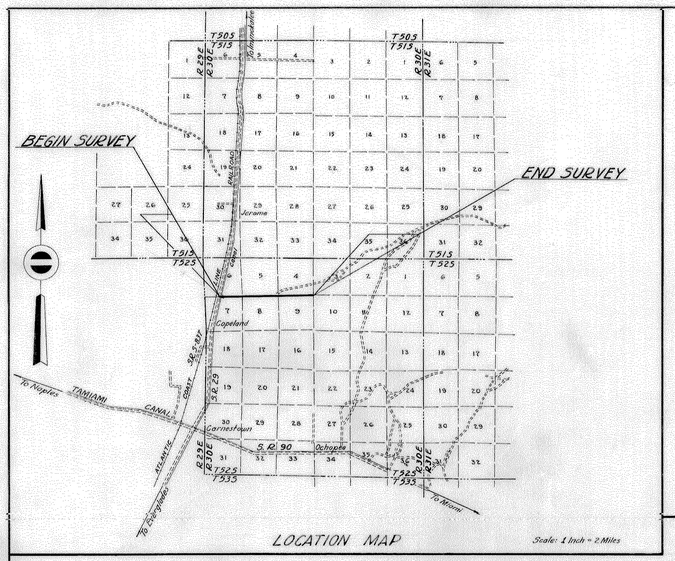

LOCATION MAP

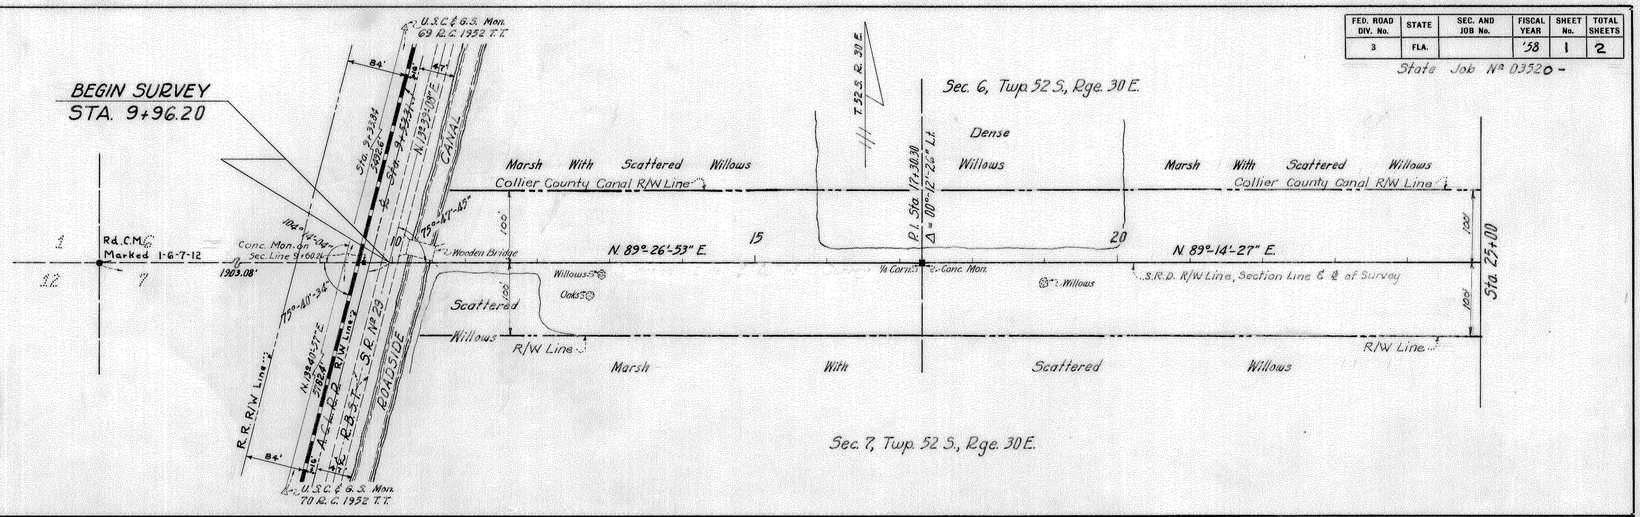

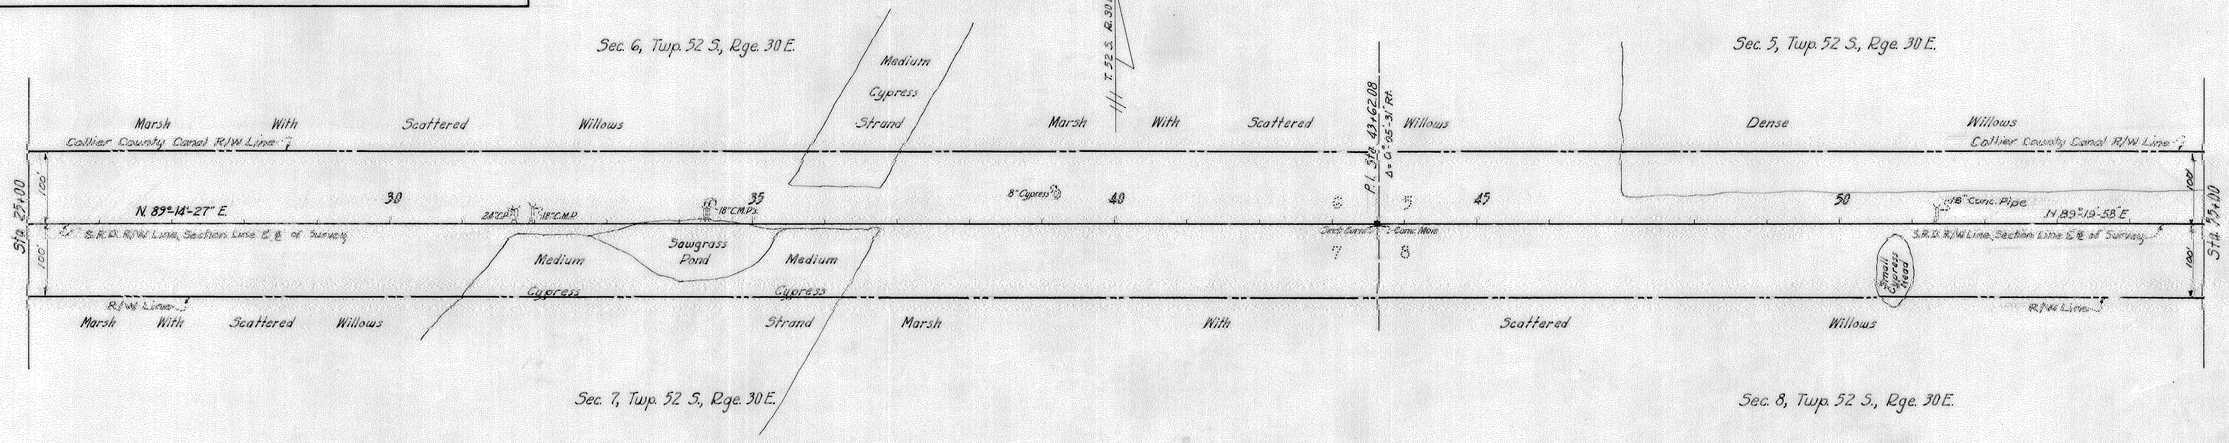

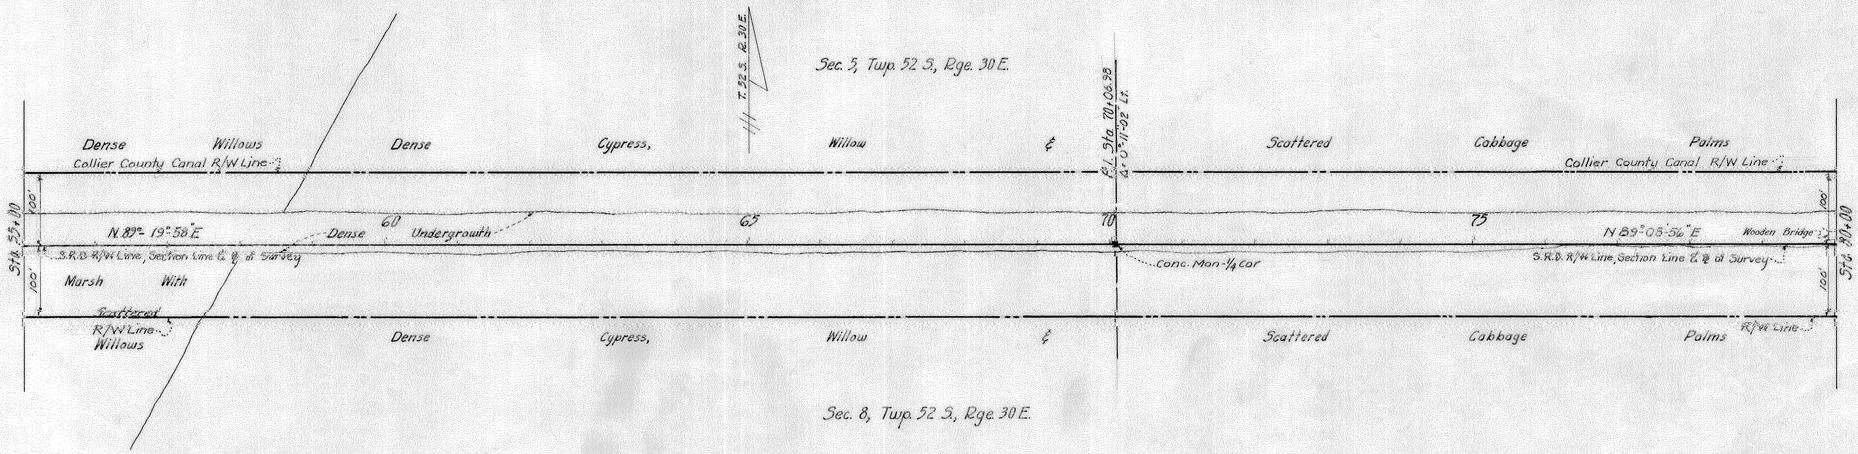

Bearings are from U.S.C.&G.S. Stations 69 R.C. 1952 T.T. - 70 R.C. 1952 T.T.

STATE OF FLORIDA
STATE ROAD DEPARTMENT

RIGHT OF WAY MAP

SECTION No. 03520 - 2150

ROAD No. S-837 COLLIER COUNTY

SCALE 1" = 100'	NAMES	DATES	APPROVED BY
DRAWN	R.W. YORK	5-1-58	Winston Carter DIVISION ENGINEER
TRACED	R.W. YORK	5-5-58	Florida Bugham for STATE HIGHWAY ENGINEER 10-2-58
INDEXED			
REVISED			
REVISED			

FED. ROAD DIV. No.	STATE	SEC. AND JOB No.	FISCAL YEAR	SHEET No.	TOTAL SHEETS
3	FLA.		'58	2	2

State Job Nº 03520 -

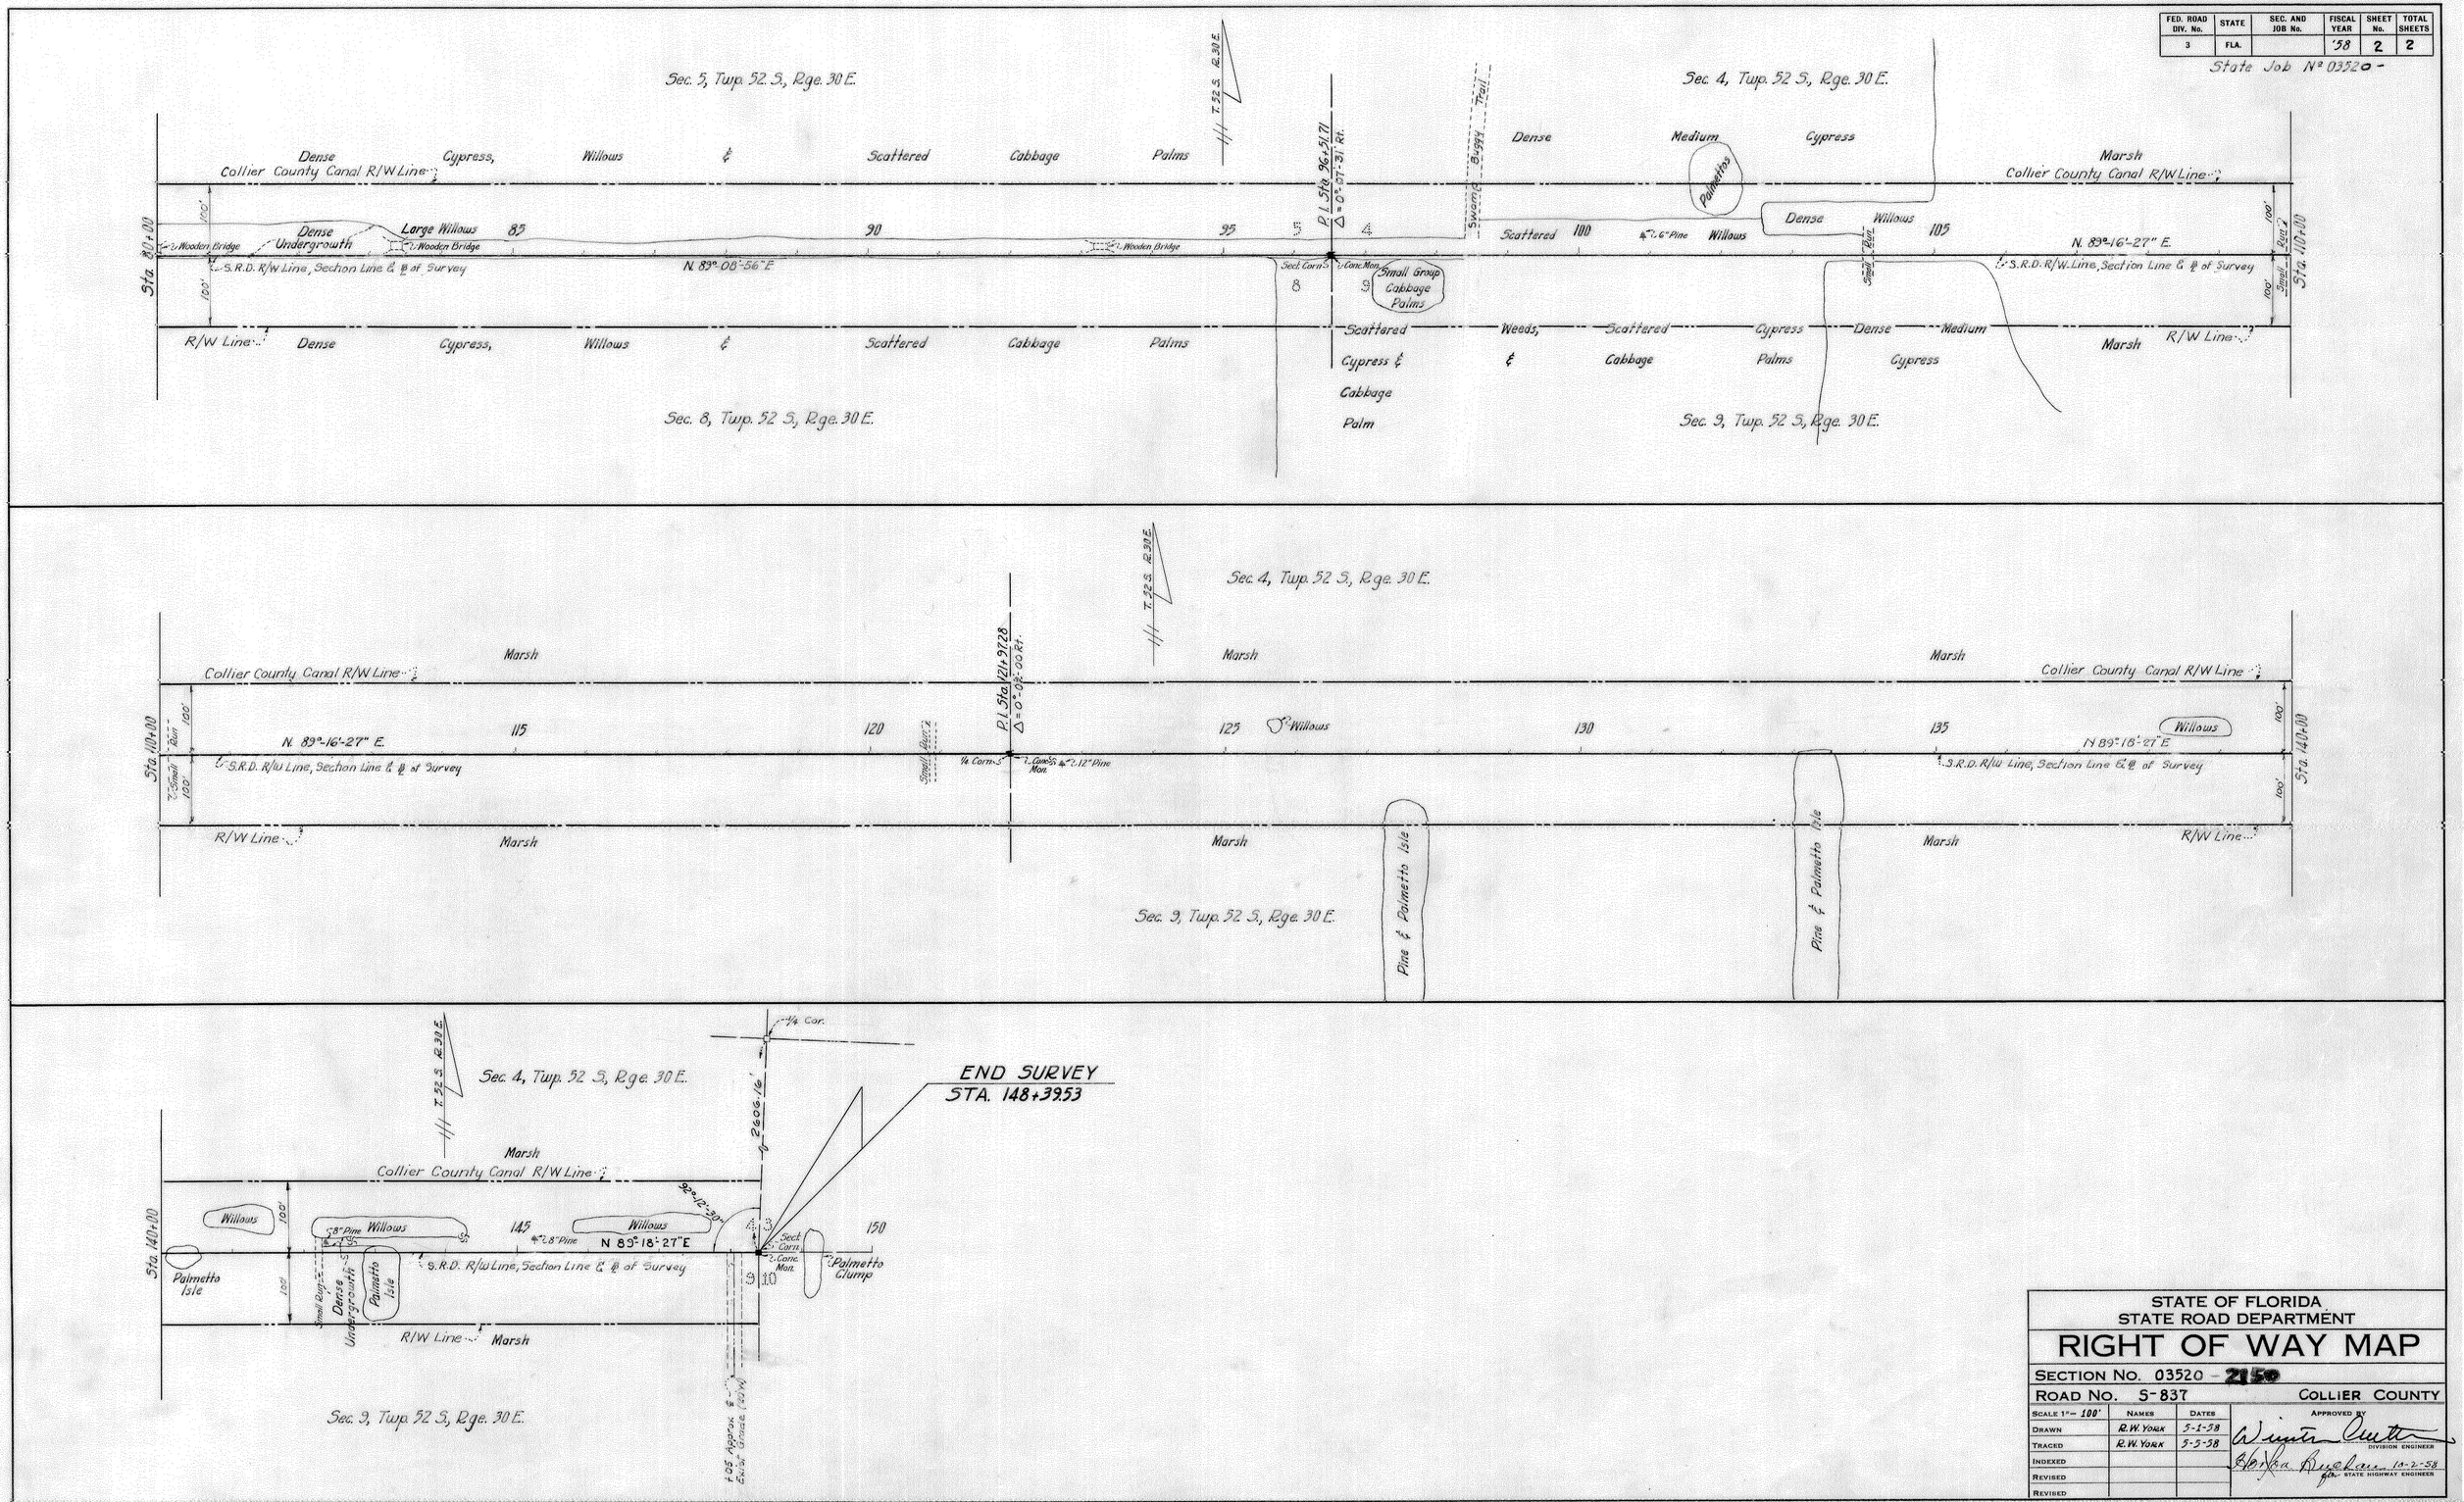

STATE OF FLORIDA
STATE ROAD DEPARTMENT

RIGHT OF WAY MAP

SECTION No. 03520 - 2150

ROAD No. S-837 COLLIER COUNTY

SCALE 1" = 100'	NAMES	DATES	APPROVED BY
DRAWN	R.W. YORK	5-1-58	Winston Cutter DIVISION ENGINEER
TRACED	R.W. YORK	5-5-58	Horace Buchanan 10-2-58 for STATE HIGHWAY ENGINEER
INDEXED			
REVISED			
REVISED			

03520-2150 2-2