FED. ROAD DIV. NO.	STATE	SEC. AND SUB. NO.	FISCAL YEAR	SHEET NO.	TOTAL SHEETS
3	FLA.	0353-251	56	1	1

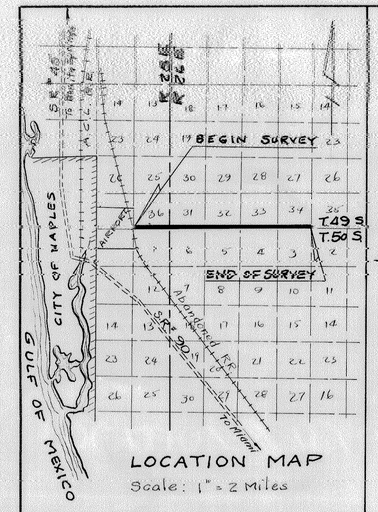

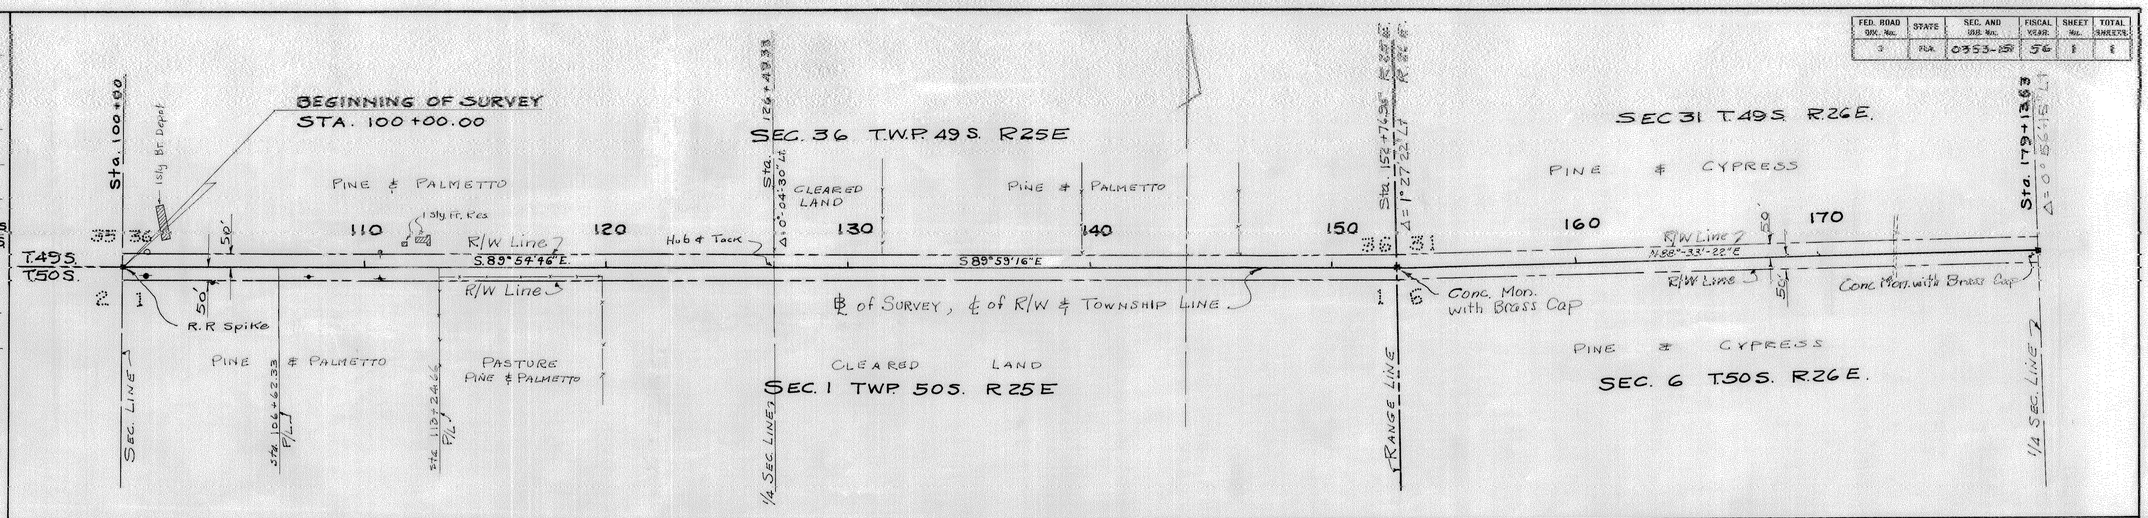

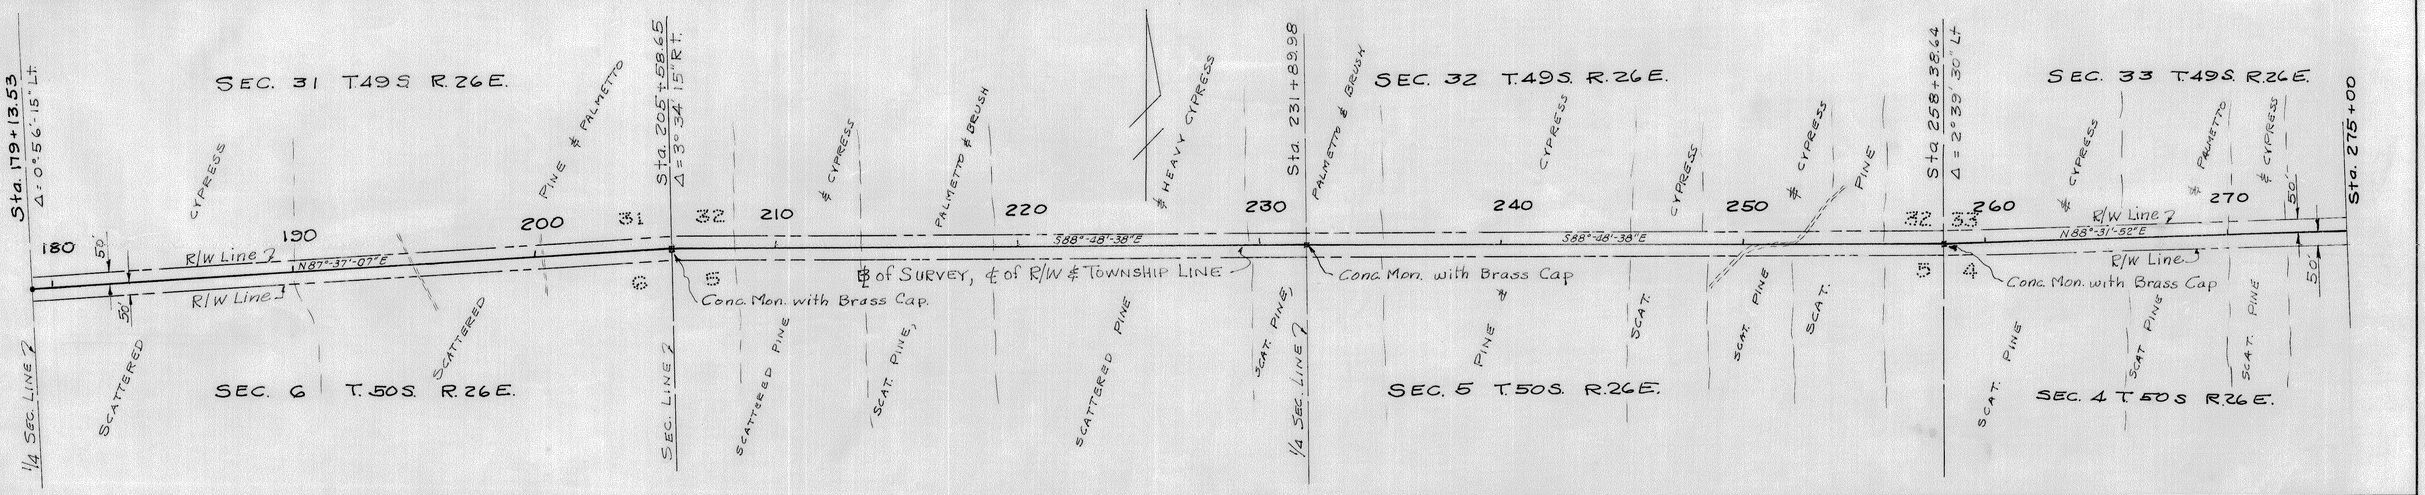

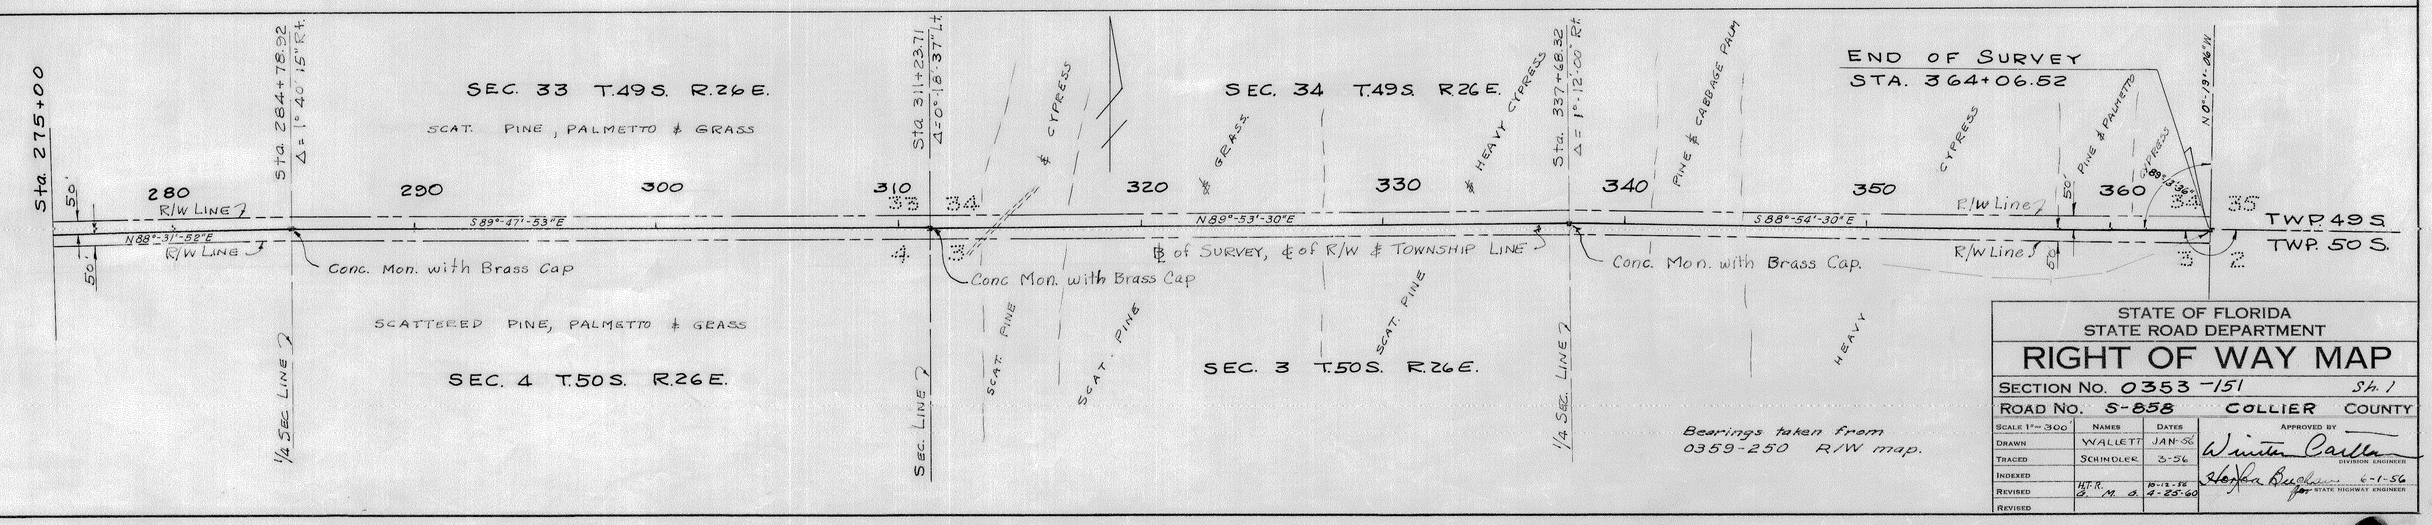

Bearings taken from 0359-250 R/W map.

STATE OF FLORIDA
STATE ROAD DEPARTMENT

RIGHT OF WAY MAP

SECTION NO. 0353-151 Sh. 1
ROAD NO. S-858 COLLIER COUNTY

Scale 1"= 300'	Names	Dates
Drawn	WALLETT	JAN-56
Traced	SCHINDLER	3-56
Indexed		
Revised	H.T.R.	10-12-56
Revised	G. M. B.	4-25-60

Approved by
Winston Carlton
DIVISION ENGINEER 6-1-56
Horace Burgess
for STATE HIGHWAY ENGINEER