FED. ROAD DIV. No.	STATE	SEC. AND JOB No.	FISCAL YEAR	SHEET No.	TOTAL SHEETS
3	FLA.	0359-150	1953	1	2

54

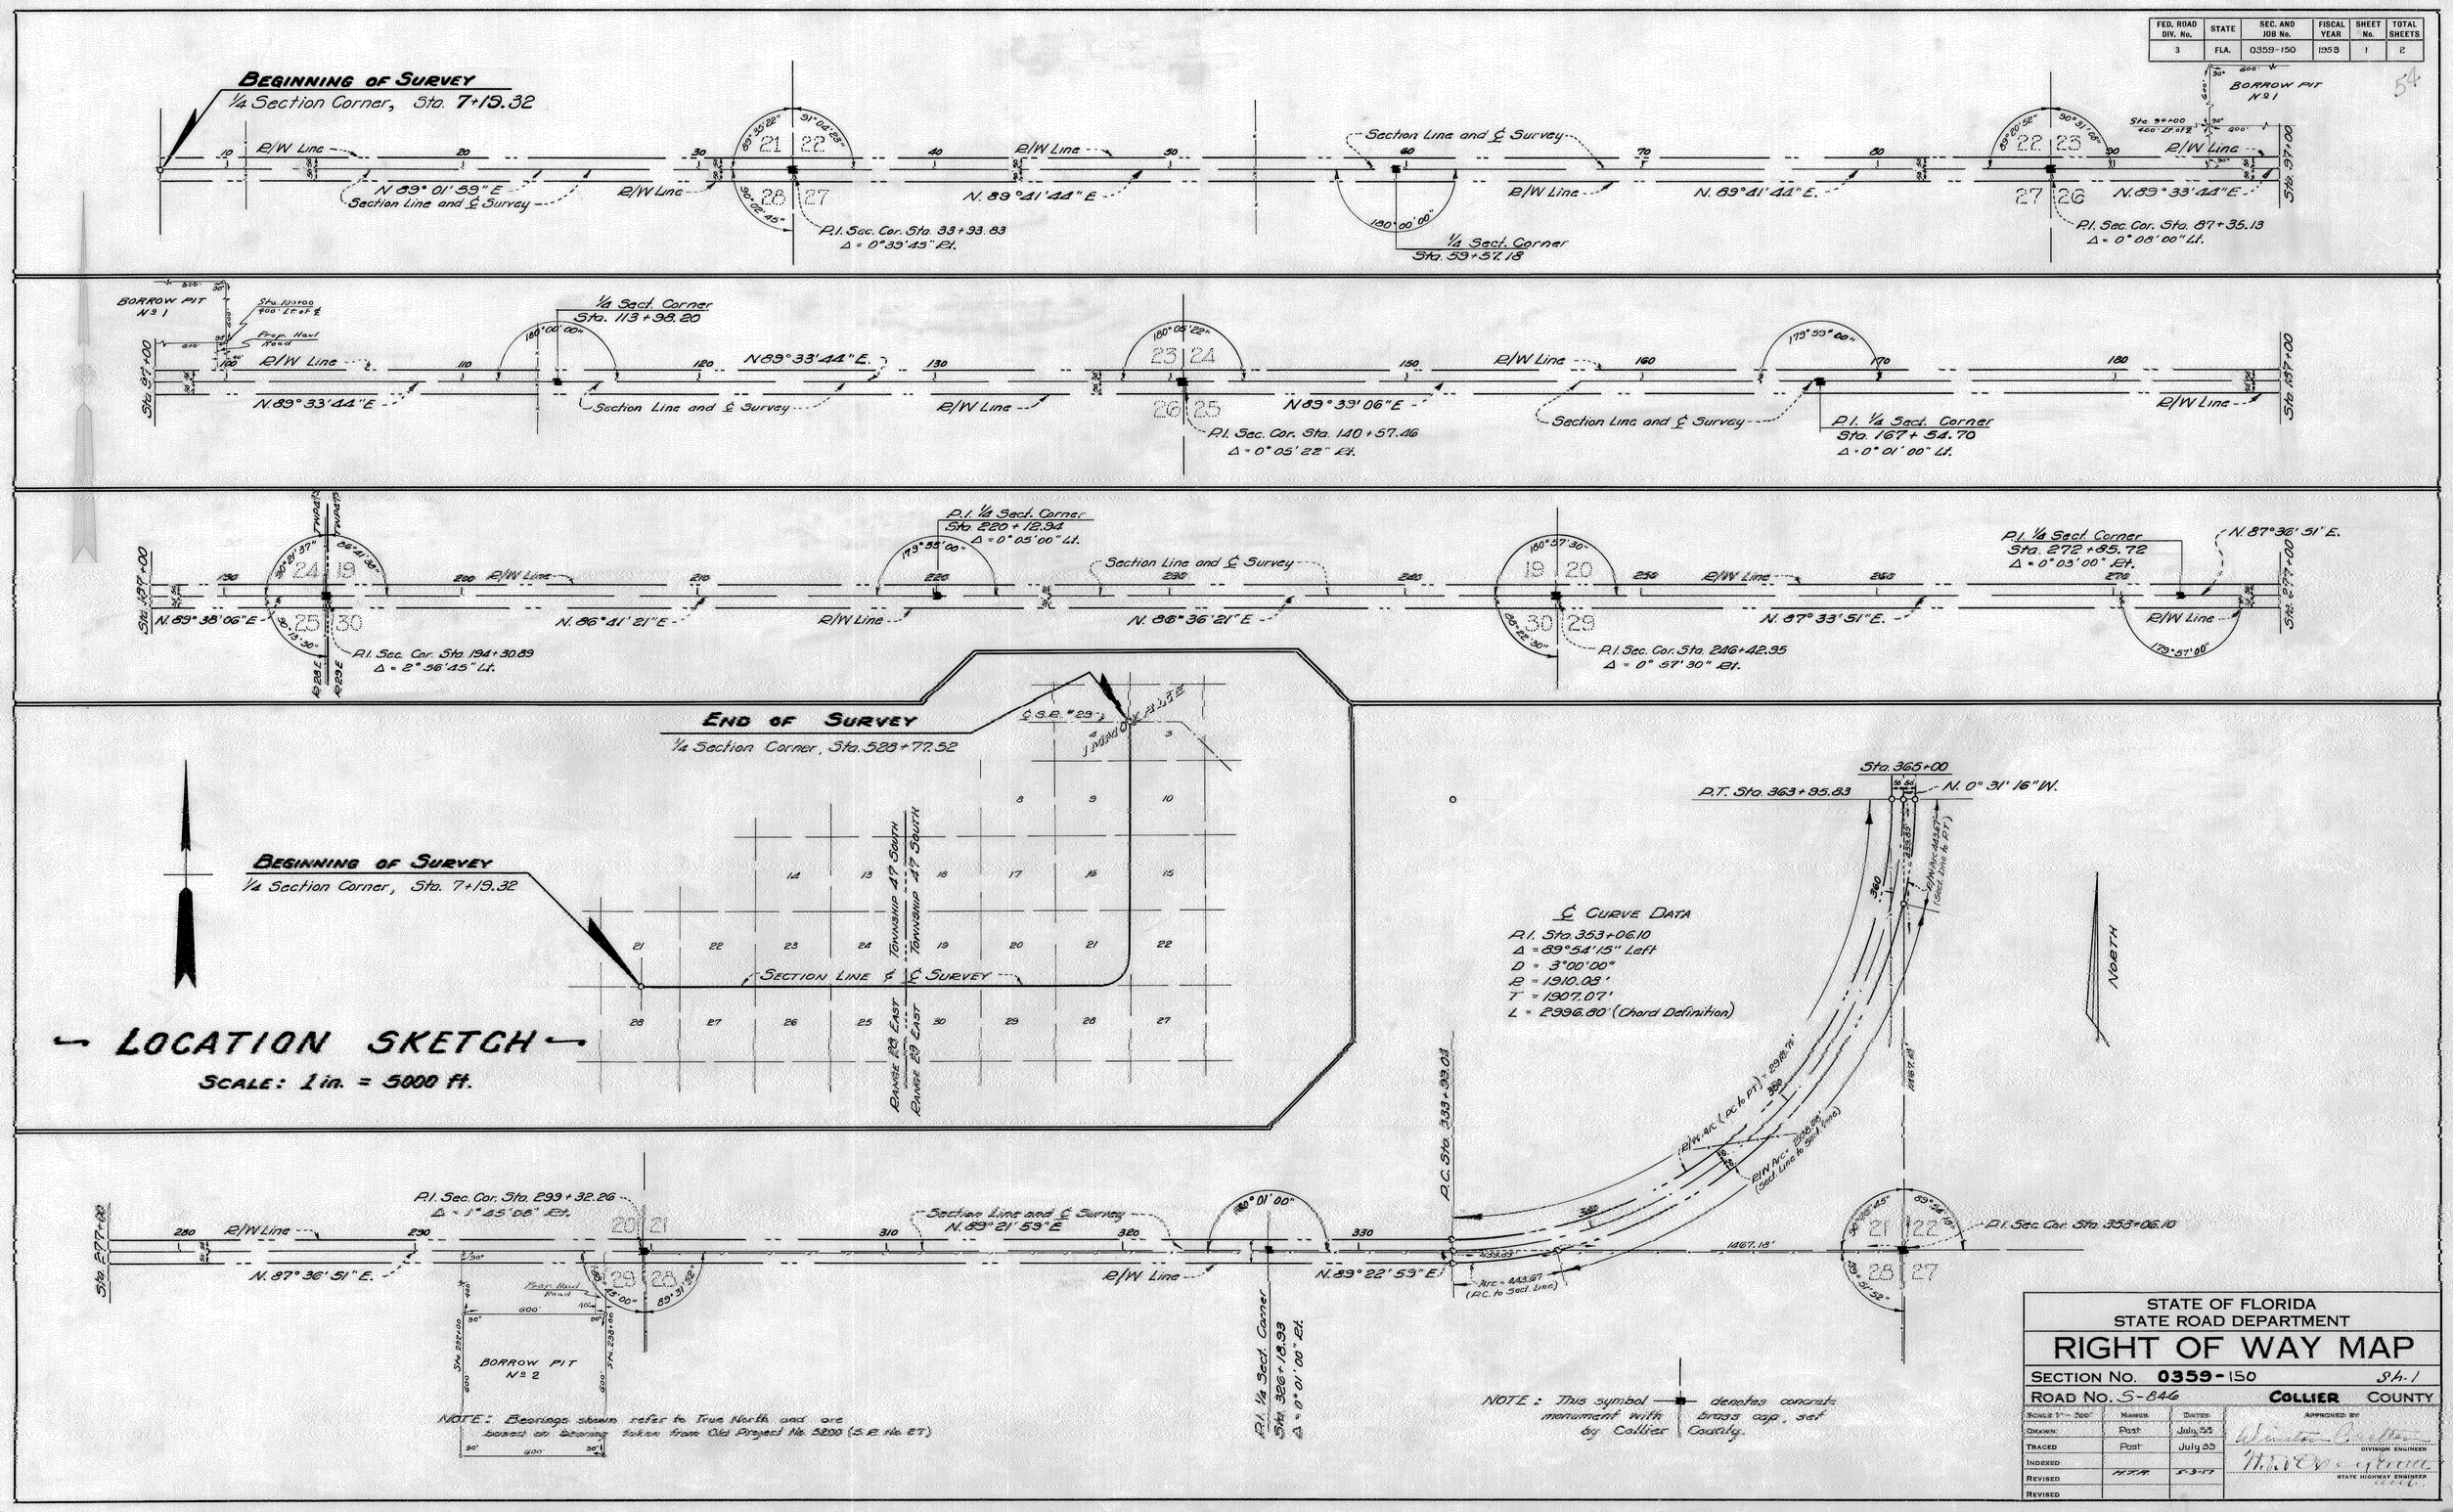

STATE OF FLORIDA
STATE ROAD DEPARTMENT

RIGHT OF WAY MAP

SECTION No. 0359-150 Sh. 1

ROAD No. S-846 COLLIER COUNTY

SCALE 1" = 500'	NAMES	DATES	APPROVED BY
DRAWN	Post	July 53	Winston Carter DIVISION ENGINEER
TRACED	Post	July 53	
INDEXED			
REVISED	H.T.R.	5-3-57	STATE HIGHWAY ENGINEER
REVISED			

FED. ROAD DIV. No.	STATE	SEC. AND JOB No.	FISCAL YEAR	SHEET No.	TOTAL SHEETS
3	FLA.	0359-150	1953	2	2

55

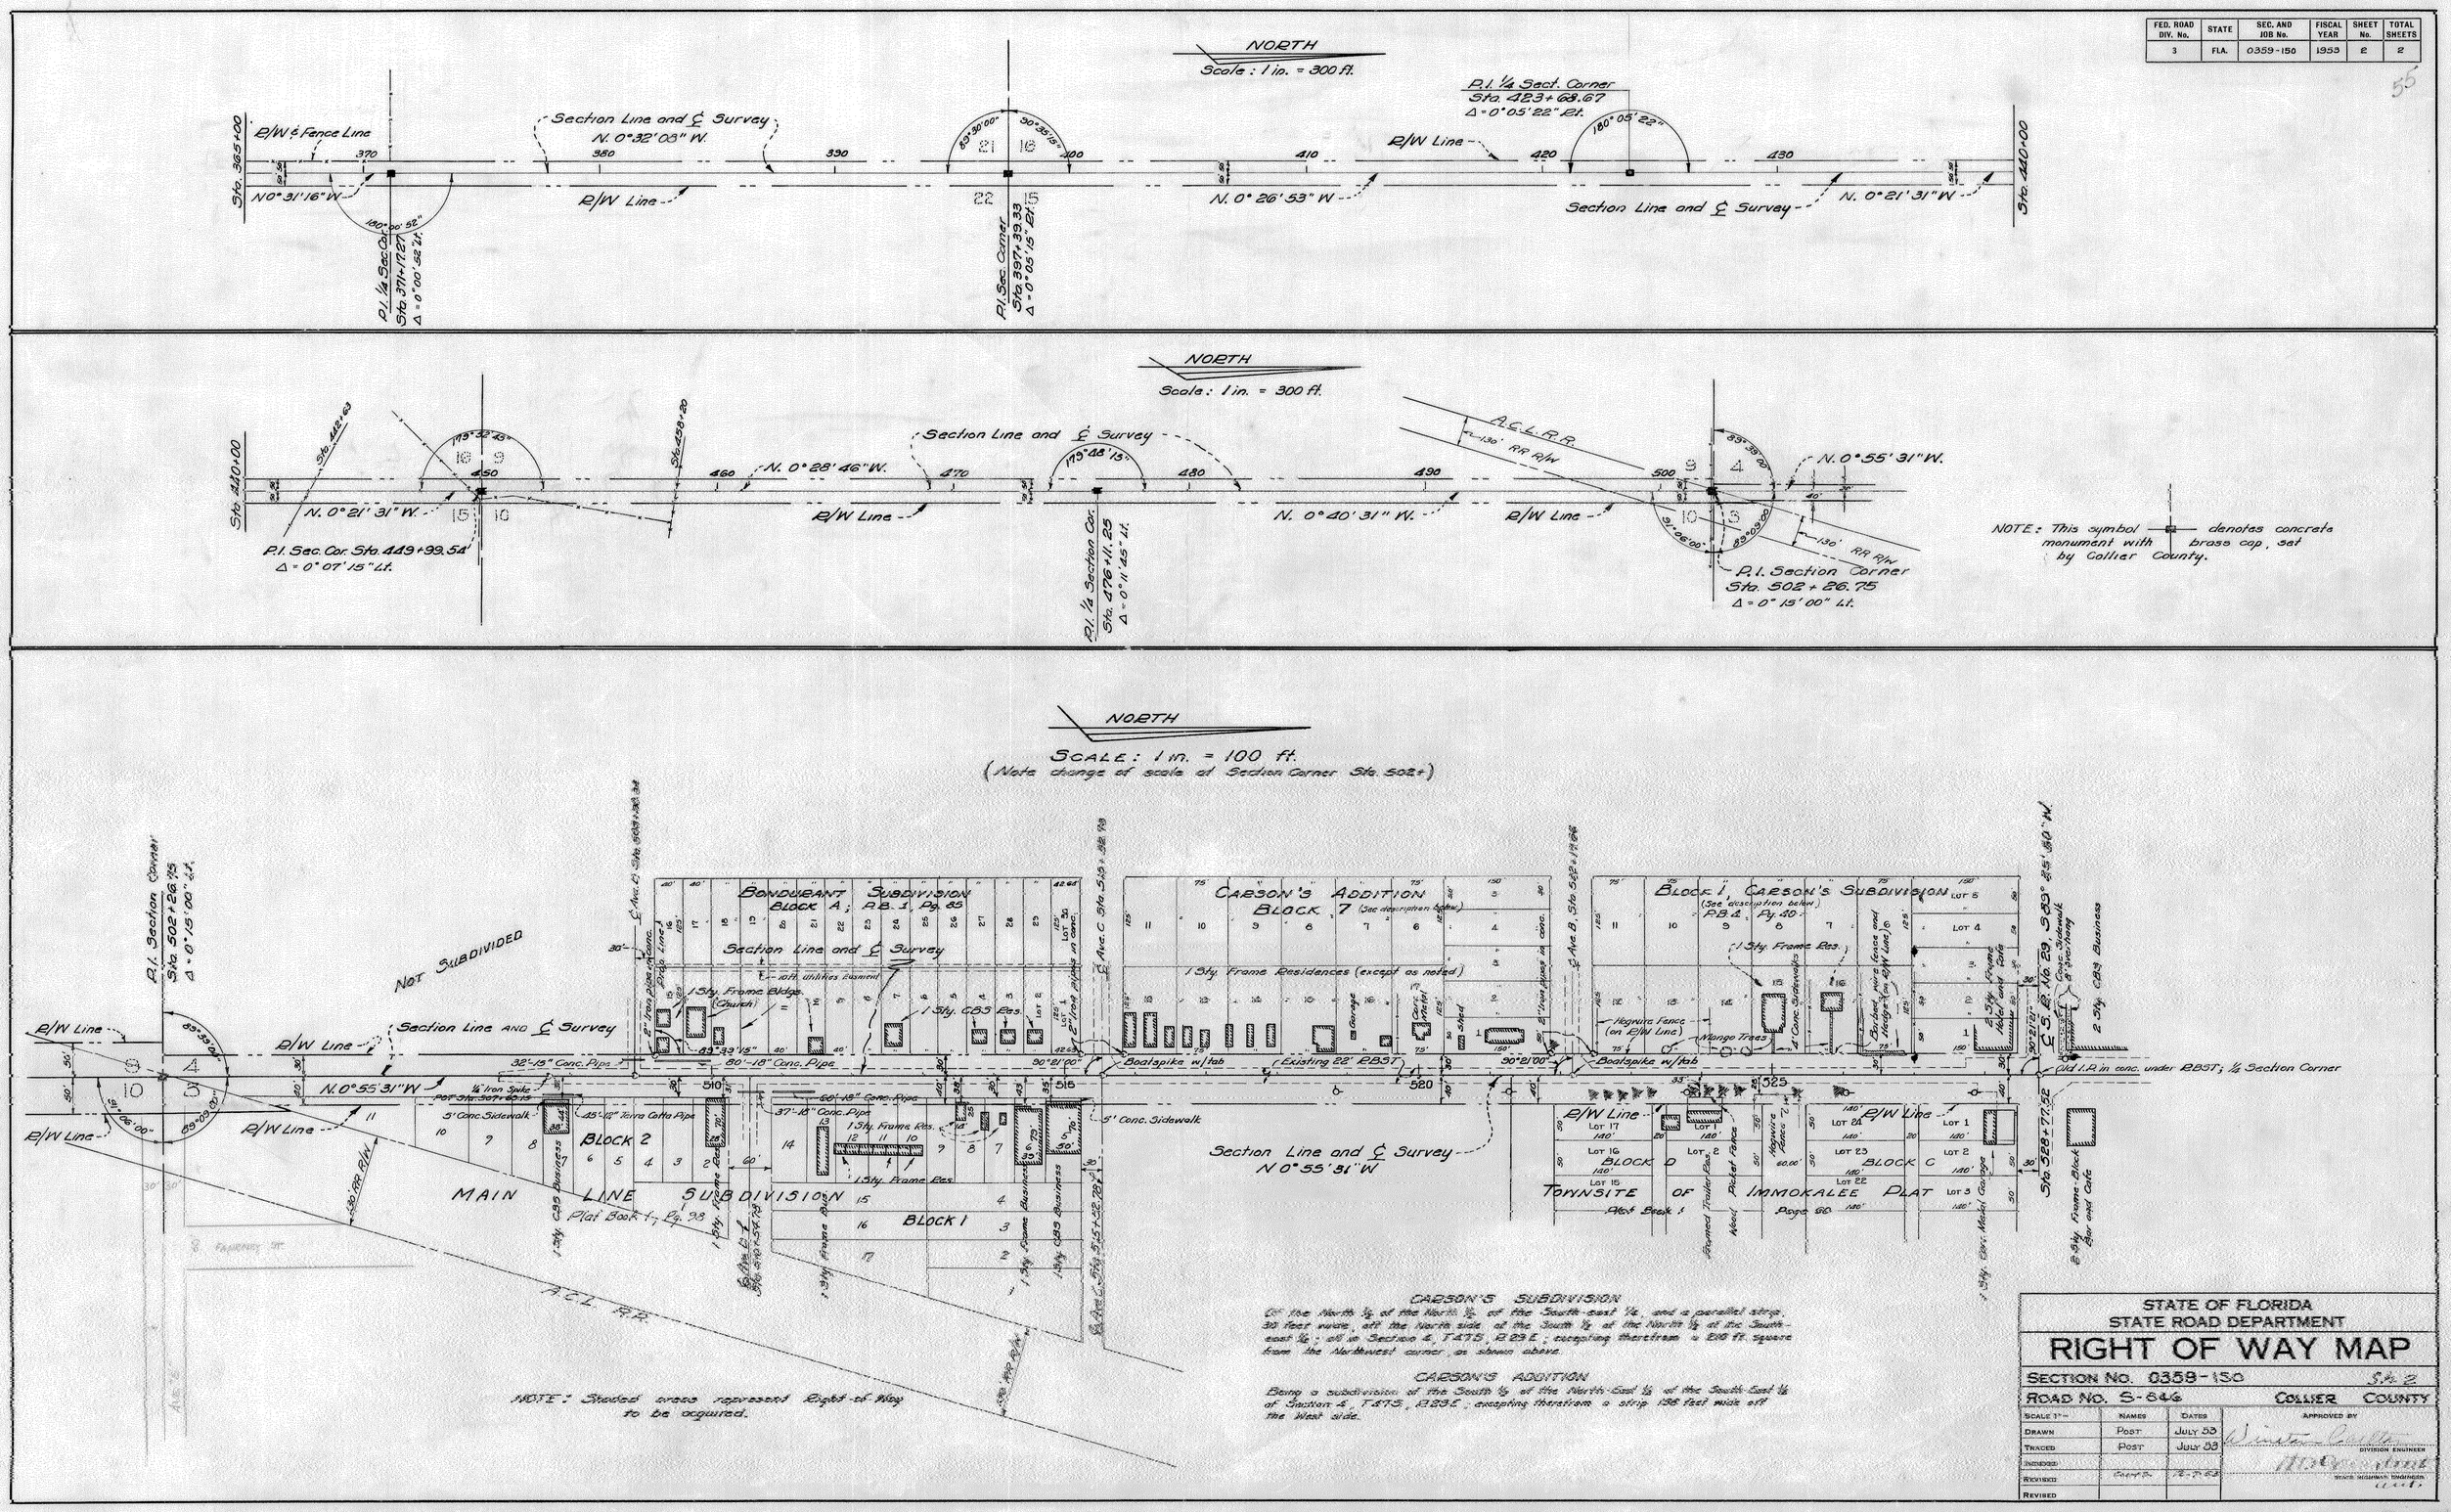

CARSON'S SUBDIVISION

Of the North ½ of the North ½ of the South-east ¼, and a parallel strip, 30 feet wide, off the North side of the South ½ of the North ½ of the South-east ¼; all in Section 6, T.47S., R.29E.; excepting therefrom a 208 ft. square from the Northwest corner, as shown above.

CARSON'S ADDITION

Being a subdivision of the South ½ of the North-East ¼ of the South-East ¼ of Section 6, T.47S., R.29E.; excepting therefrom a strip 198 feet wide off the West side.

STATE OF FLORIDA
STATE ROAD DEPARTMENT

RIGHT OF WAY MAP

SECTION NO. 0359-150 Sh. 2

ROAD NO. S-846 COLLIER COUNTY

SCALE 1" =	NAMES	DATES	APPROVED BY
DRAWN	POST	JULY 53	Winston Carlile — DIVISION ENGINEER
TRACED	POST	JULY 53	— STATE HIGHWAY ENGINEER
INDEXED			
REVISED	COOPER	12-7-53	
REVISED			