FED. ROAD DIV. No.	STATE	PROJECT No.	FISCAL YEAR	SHEET No.
3	FLA.	03633-2601	68	1

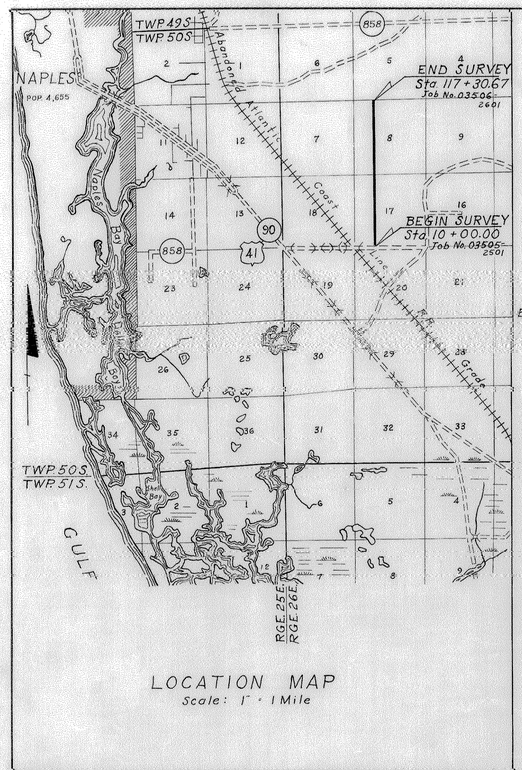

LOCATION MAP
Scale: 1" = 1 Mile

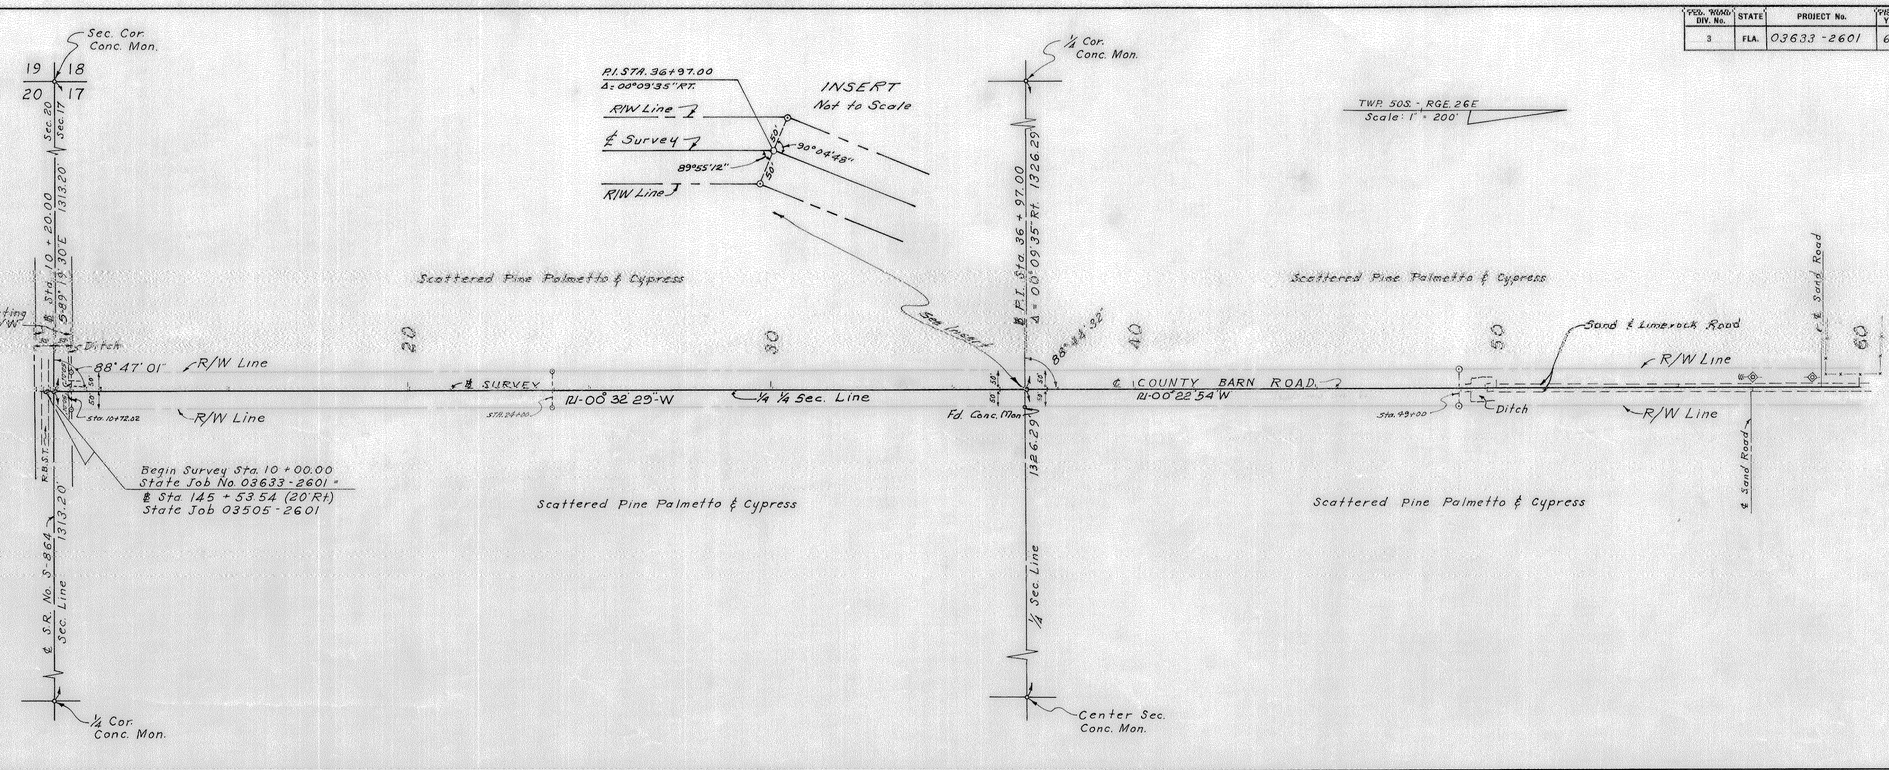

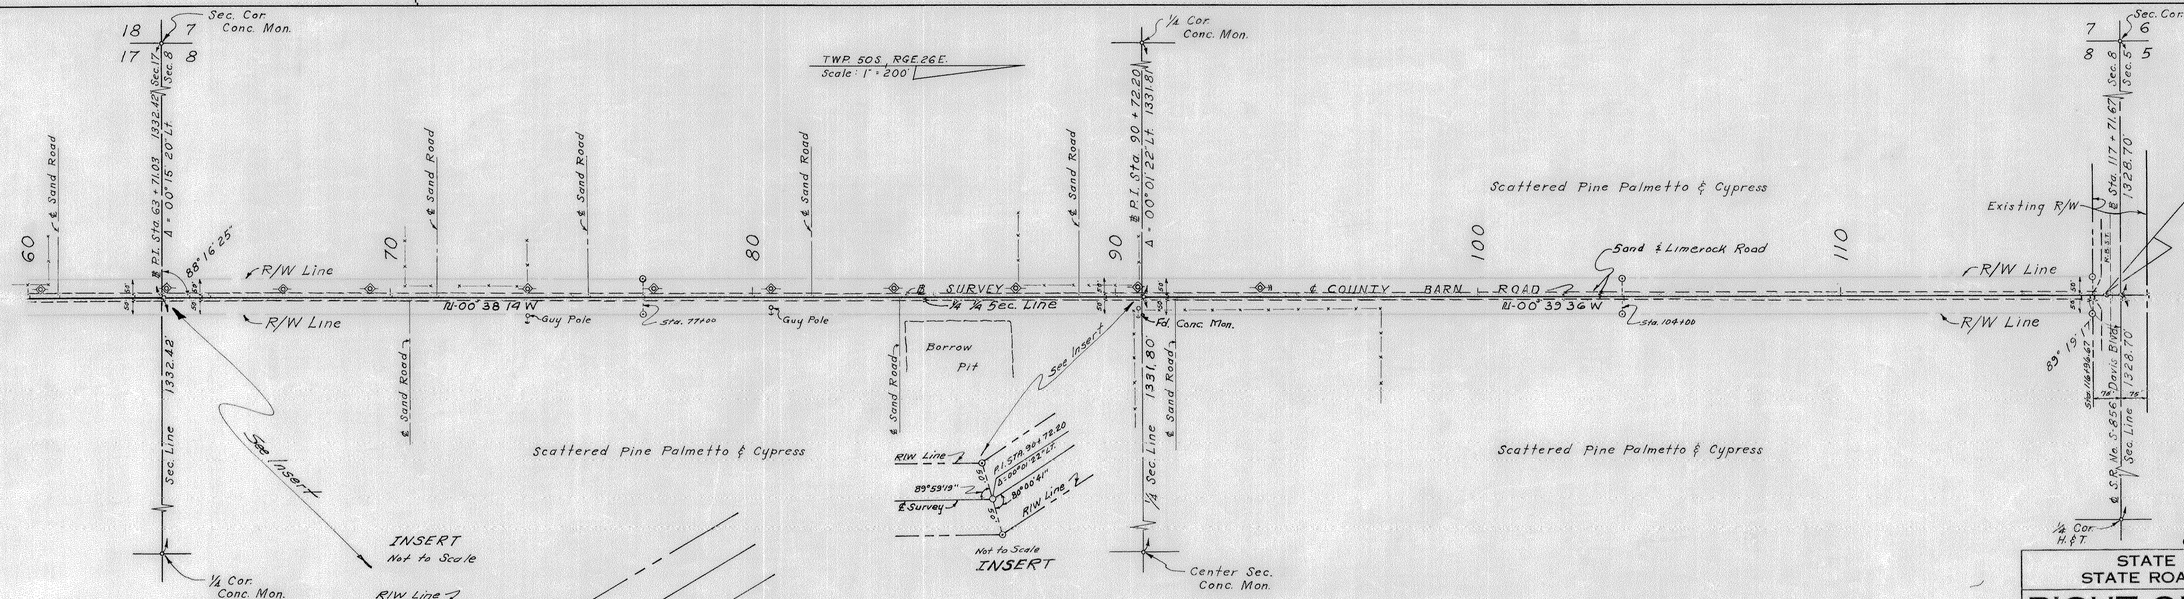

UTILITIES INVOLVED:
1. Florida Power & Light Co.
2. United Tel. & Tel. Co.

Bearings taken from S.R. No. S-864, Job 03505-2501

NOTE:
⊙--- R/W Mrk.
These symbols denote the location of underground Permanent R/W Markers (P.R/W.M.) The P.R/W.M. are 5/8" copper coated rods. Above ground reference markers are located within 1' of the P.R/W.M. where possible. The locations of the P.R/W.M. were established by Field Survey in October 1968. The original field notes are Filed in the District 4 Office, State of Florida Department of Transportation, Ft. Lauderdale, Florida. Copies of these notes are Filed in the office of R/W Engineering, State of Florida Department of Transportation, Tallahassee, Florida.

Filed for record in the Office of the Clerk of the Circuit Court for the County of Collier, State of Florida, in Plat Book 1, Page 171 on the 9th day of November, A.D. 1970.

REVISION	BY	DATE
P.R.M.'s & Note	dcls	11-07-74
add Ext. Rd.	C. Mac.	12-21-68
Rev. Bearings	C. Mac.	10-28-68

STATE OF FLORIDA
STATE ROAD DEPARTMENT

RIGHT OF WAY MAP

STATE ROAD NO. COLLIER COUNTY

	BY	DATE
DRAWN	Crimmings	9-68
TRACED	Crimmings	9-68
CHECKED		
COMPARED		
INDEXED		

APPROVED BY: [signature] DATE: 10/3/68
DISTRICT ENGINEER

ENGINEER OF RIGHTS OF WAY

STATE HIGHWAY ENGINEER

SECTION 03633-2601 SHEET 1 OF 1

COPYRIGHT 1968 BY THE FLORIDA DEVELOPMENT COMMISSION
DIXIE-LINE PRINTING CO. JACKSONVILLE, FLORIDA