FED. ROAD DIV. No.	STATE	SEC. AND JOB No.	FISCAL YEAR	SHEET No.	TOTAL SHEETS
3	FLA.	0552-		1	

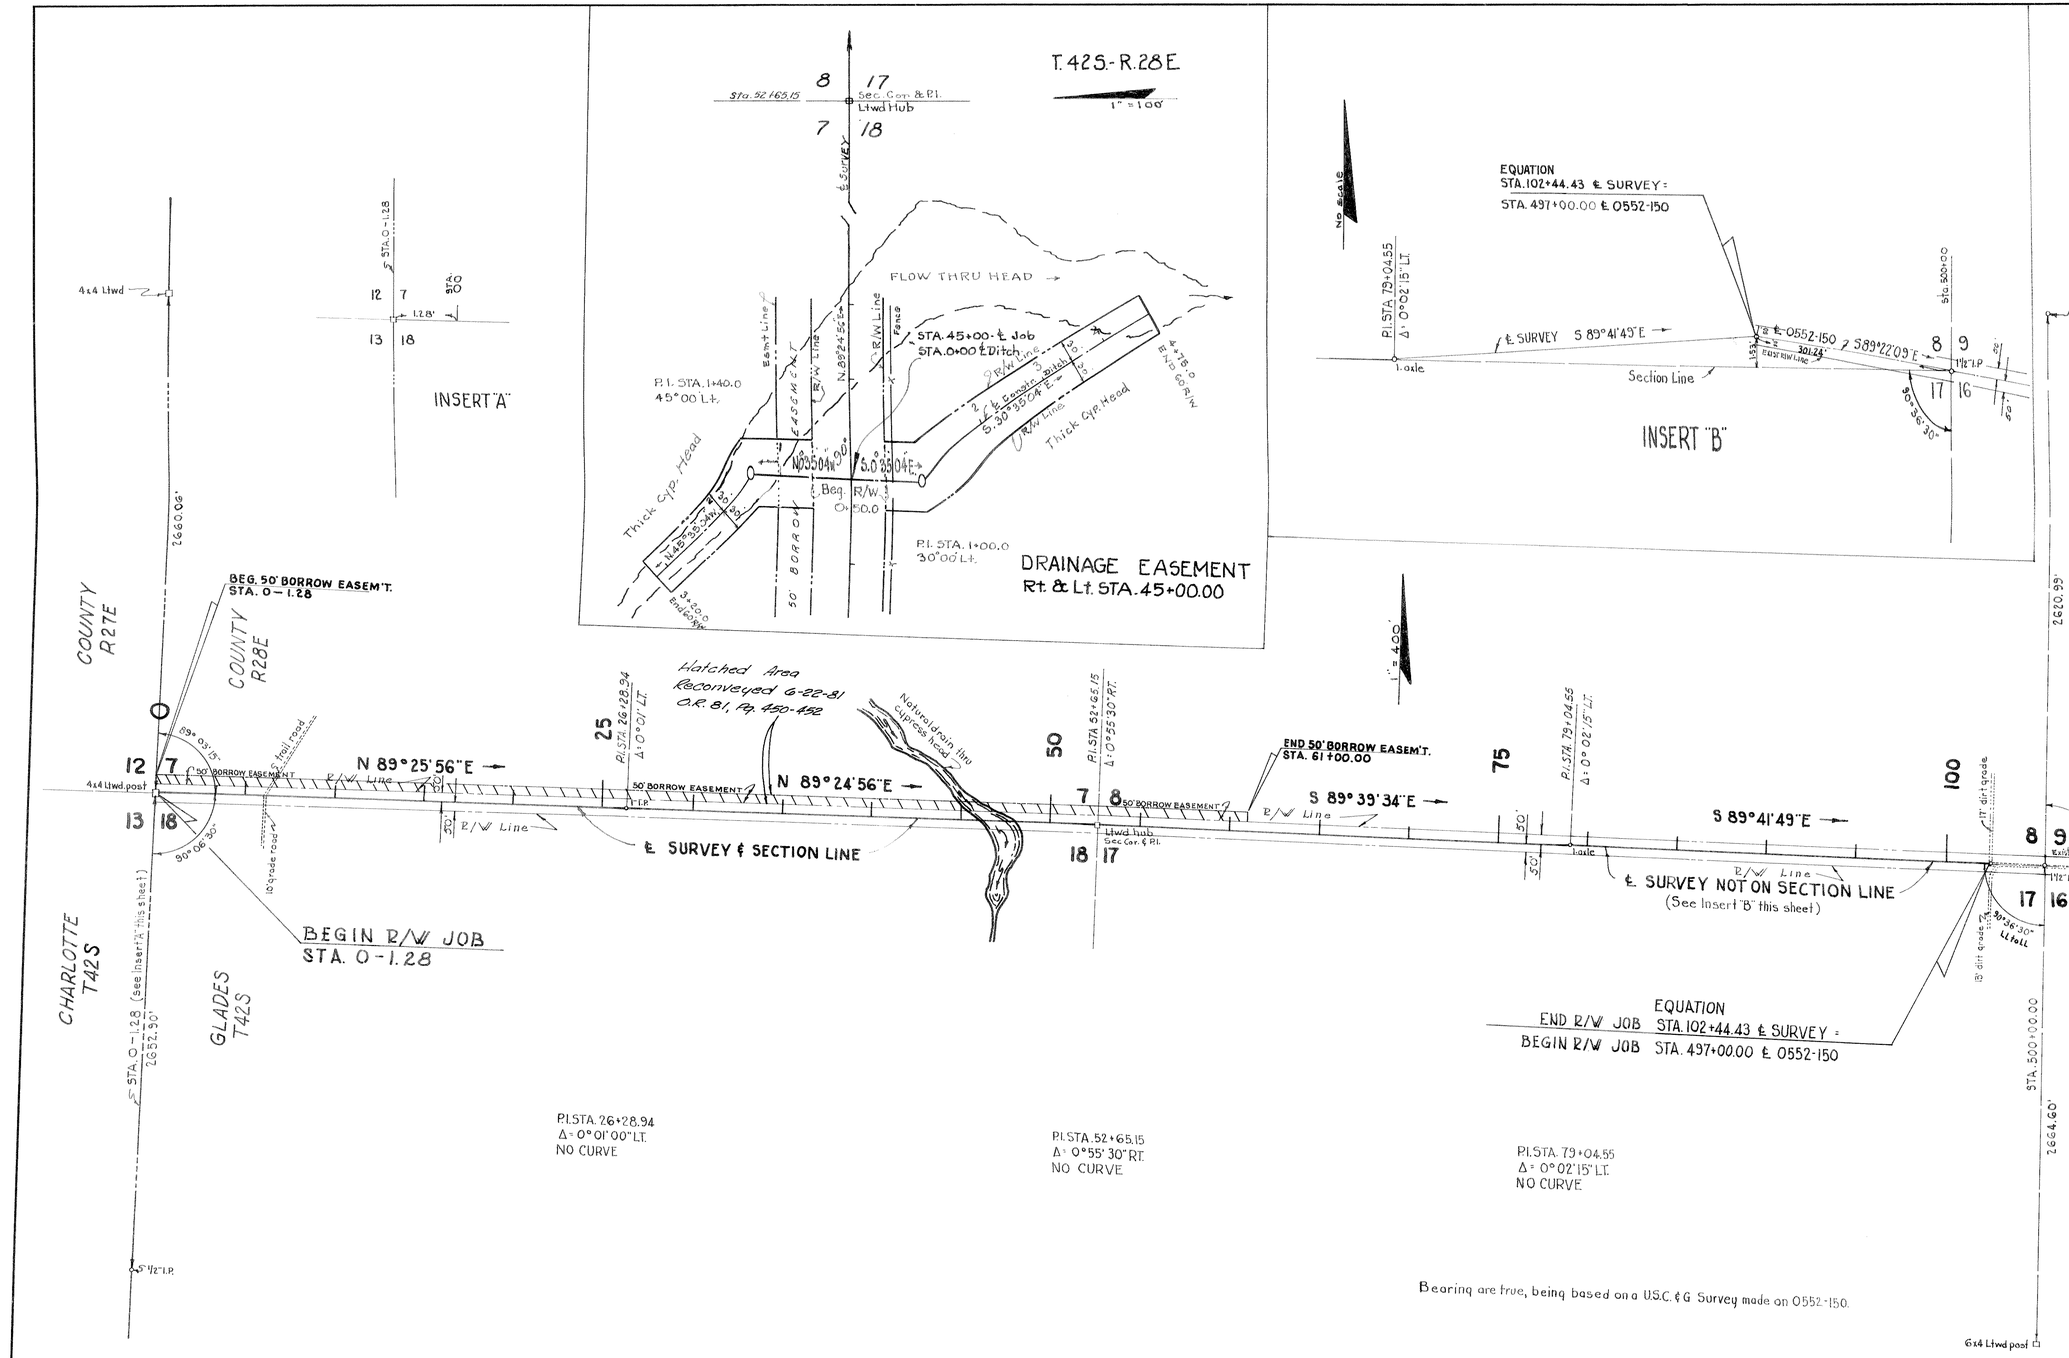

land ties, align. and topog plotted from field book No. 375275

STATE OF FLORIDA
STATE ROAD DEPARTMENT

RIGHT OF WAY MAP

SECTION No. 0552-251 Sh. 1

ROAD No. S-720 GLADES COUNTY

SCALE 1" = 400'	NAMES	DATES	APPROVED BY
DRAWN	W.J.P. & E.I.	11-14-57	E. M. Johnson DIVISION ENGINEER
TRACED	W.J.P. & E.I.	11-15-57	
INDEXED			
REVISED	Reconveyance	LRI-MLD 8-18-81	Horton Buchan for STATE HIGHWAY ENGINEER 12-23-57
REVISED			
CHECKED	D.C.	11-15-57	