LOCATION OF STATE ROAD No 164, IN TWP. 45 S. RGE. 29 E.

Scale 1 inch = 1000 Feet.

0706-proj 1022B
S.R. 29
From Collier-Hendry County Line
to
4 miles South of Labelle
Hendry County Sh. 1

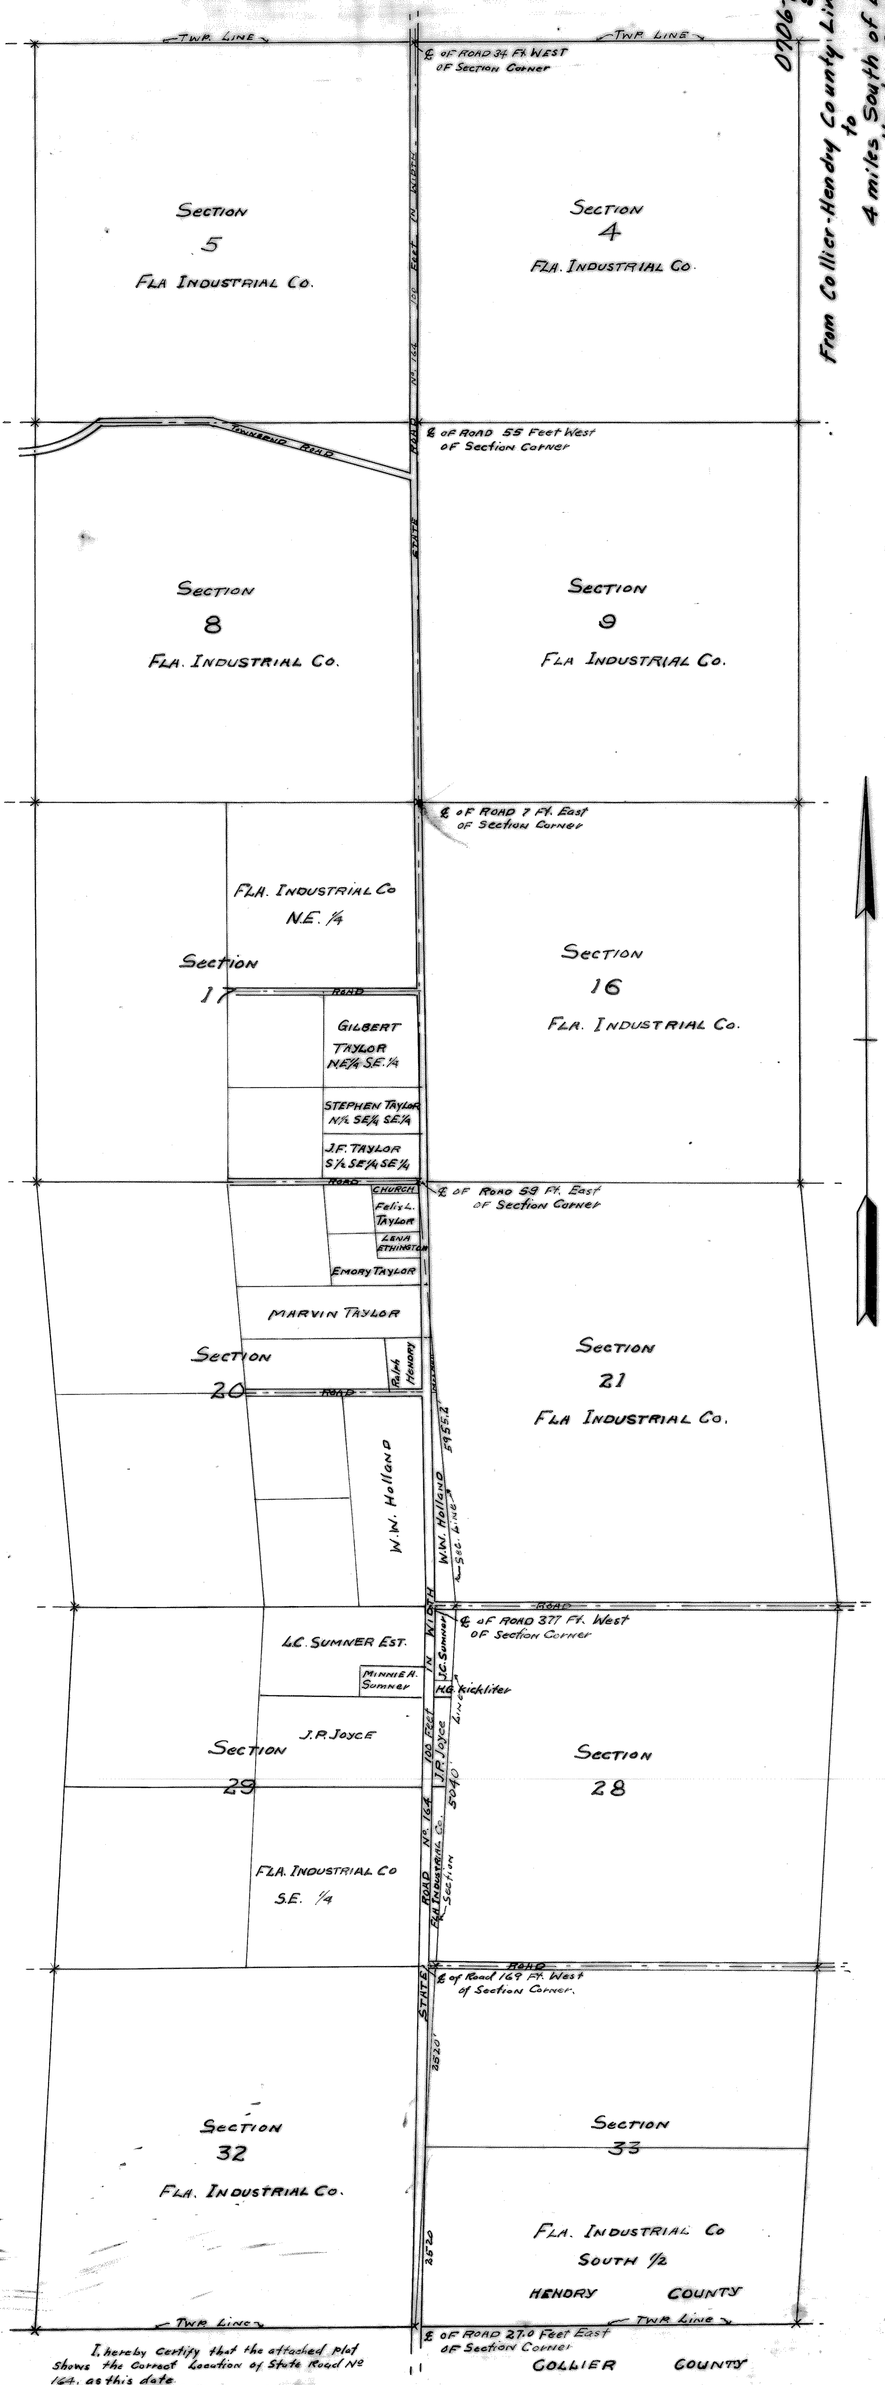

I, hereby certify that the attached plat shows the correct location of State Road No 164, as this date.

This 20th day of July A.D. 1934

Dru Hampton

Reg. Fla. Surveyor No 109

Reg. Fla. Engineer No 1413

LOCATION OF STATE ROAD Nº 164, IN TWP. 44 S. RGE 29 E.

SCALE 1 INCH = 1000 FEET

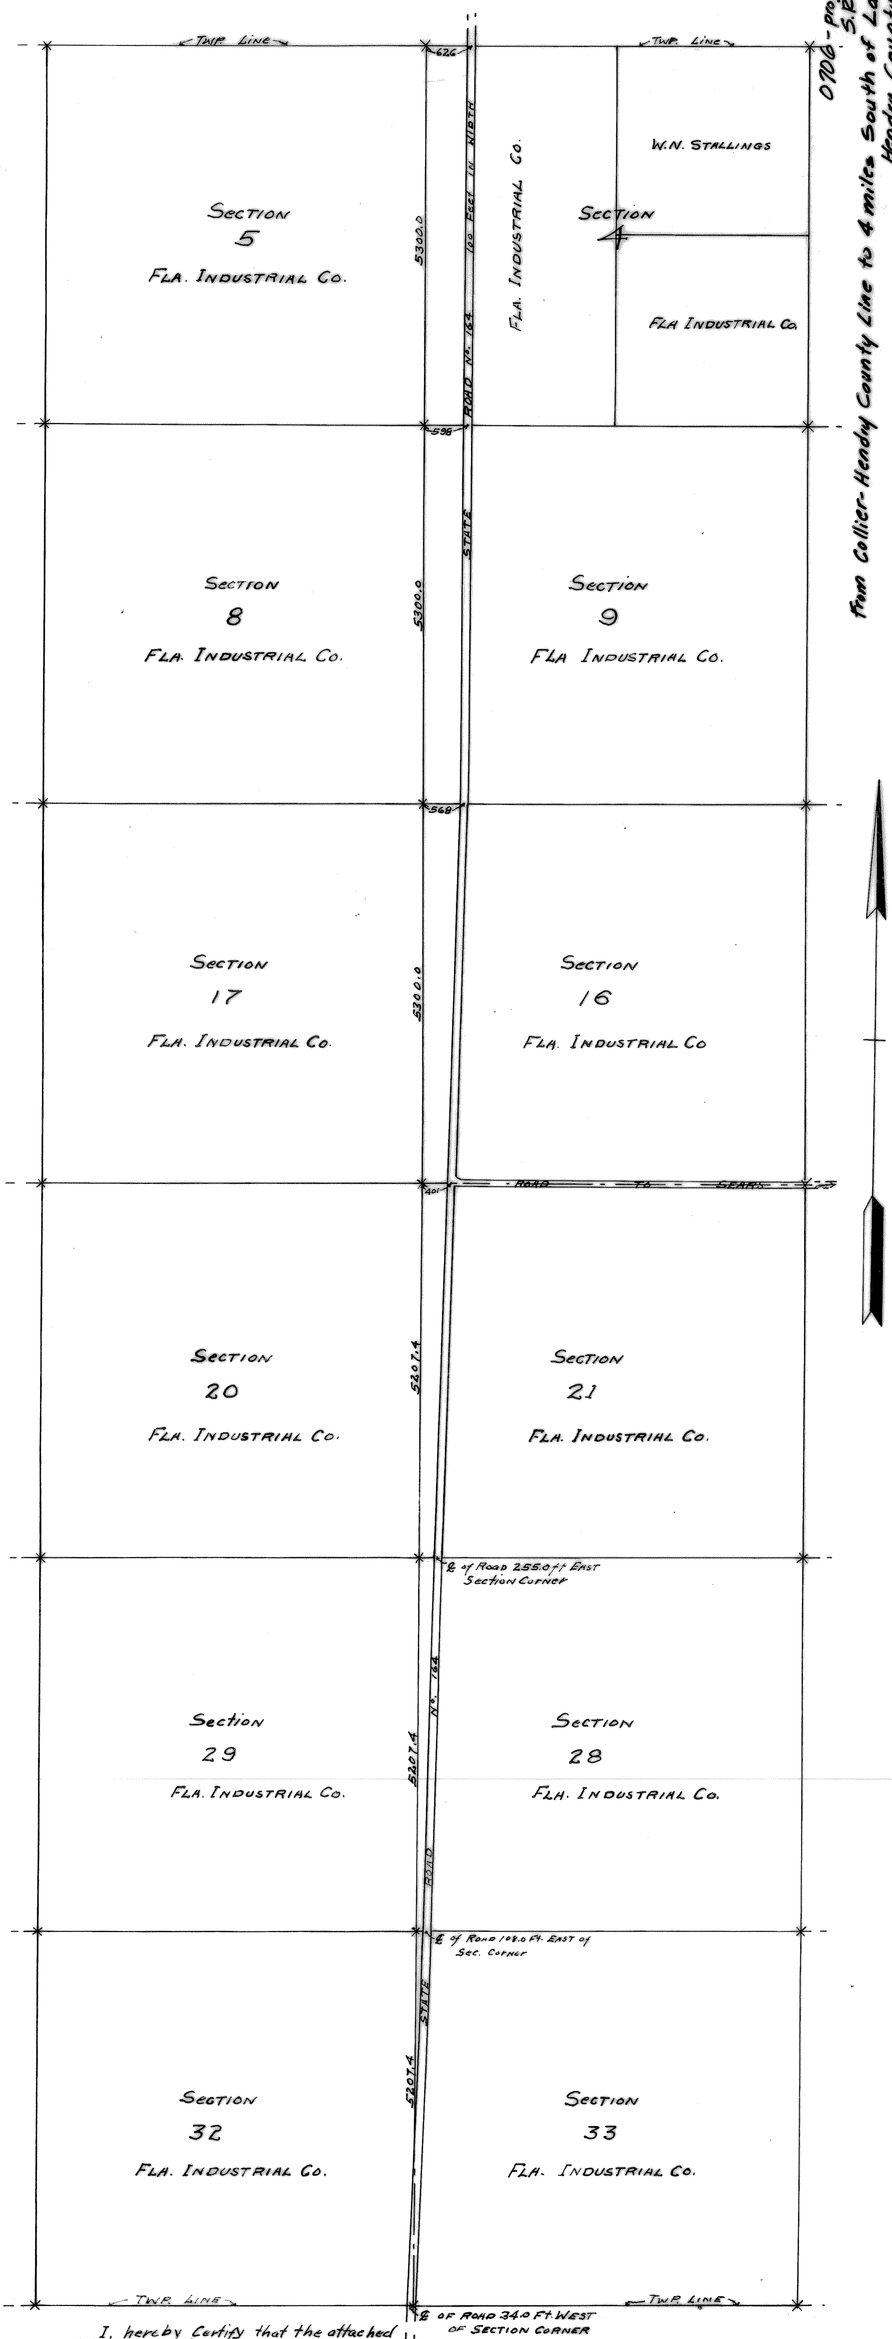

0706 - proj 1022 B
S.R. 29
From Collier-Hendry County Line to 4 miles South of Labelle
Hendry County Sh. 2

I, hereby Certify that the attached plat shows the Correct Location of STATE ROAD Nº 164, as this Date.
This 20th day of July A.D. 1934.
Drew Hampton
Reg. Fla. Surveyor Nº 109