FED. ROAD DIV. No.	STATE	SEC. AND JOB No.	FISCAL YEAR	SHEET No.	TOTAL SHEETS
3	FLA.			1	1

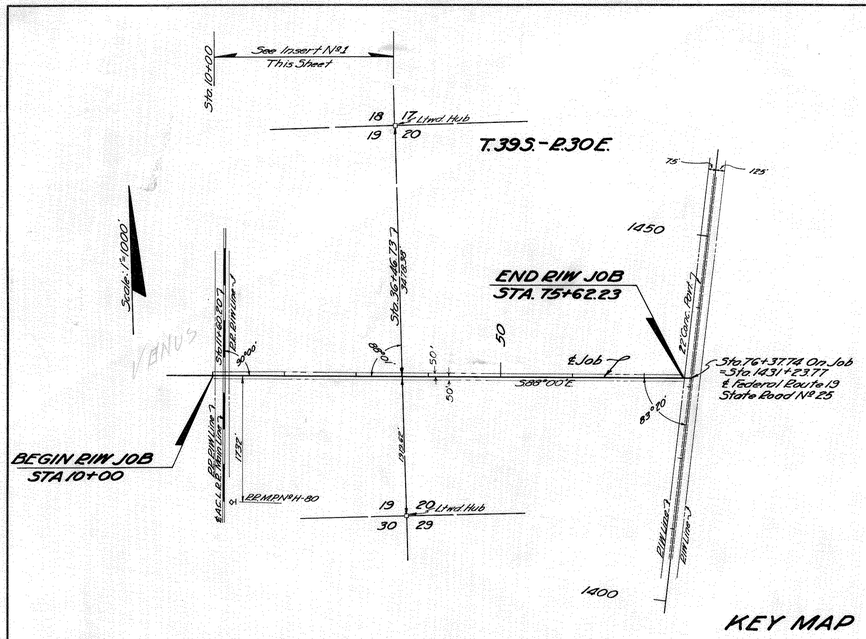

KEY MAP

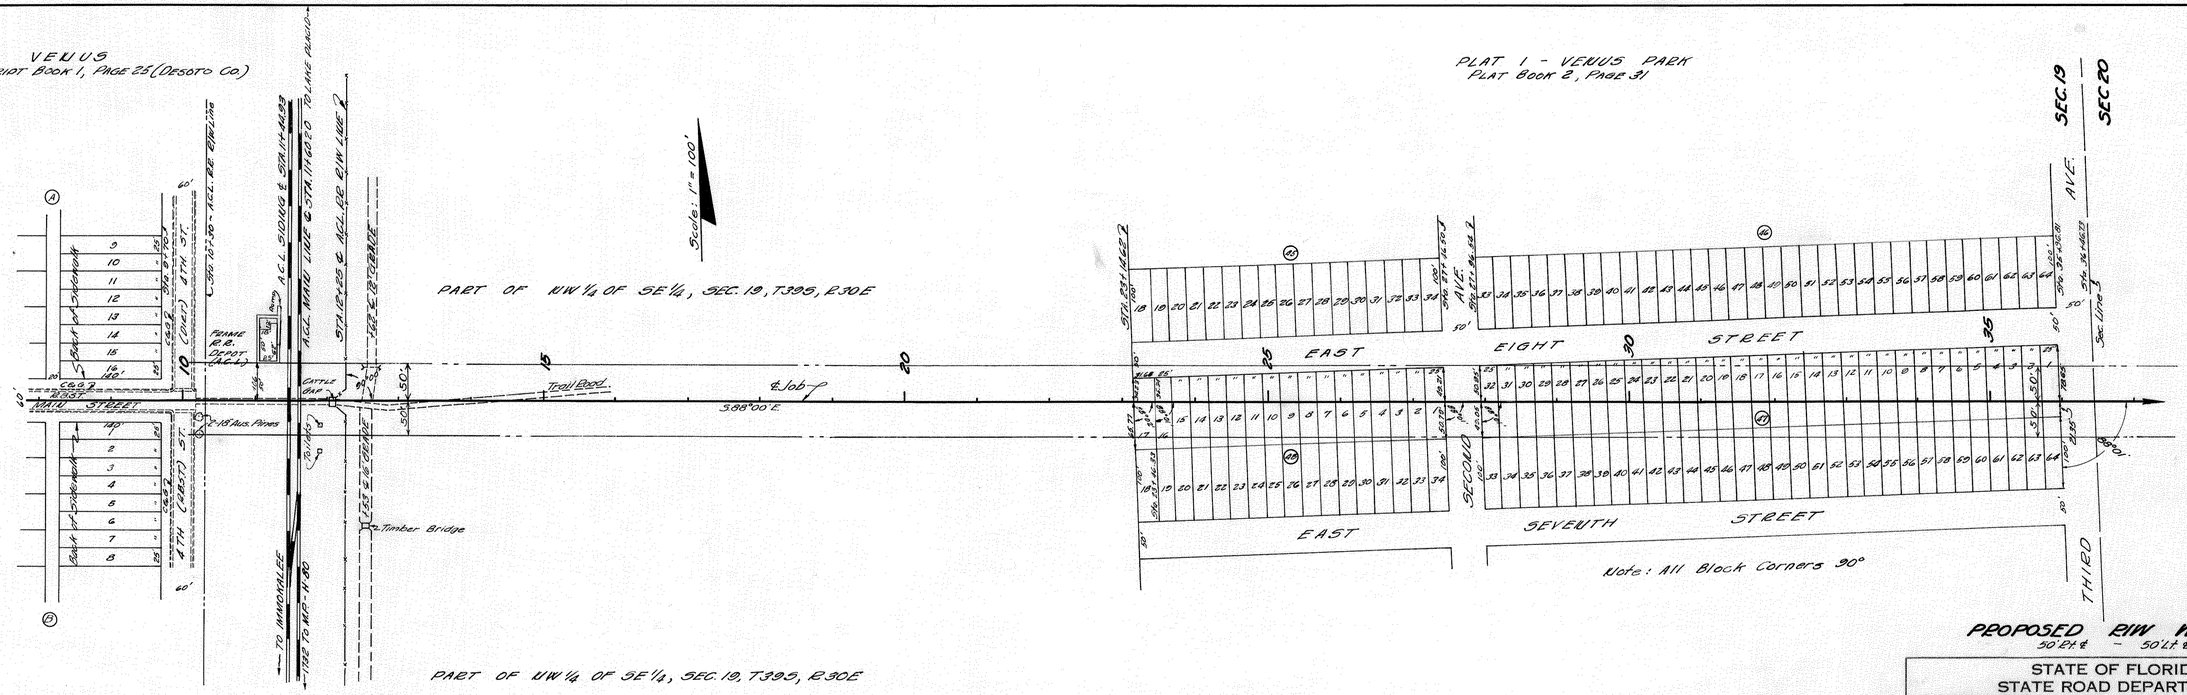

VENUS

INSERT No 1

STATE OF FLORIDA
STATE ROAD DEPARTMENT

RIGHT OF WAY MAP

SECTION No. 0902-103 Sh. 1

ROAD No. 731 HIGHLANDS COUNTY

SCALE 1" =	NAMES	DATES	APPROVED BY
DRAWN			
TRACED	R.S.D. & R.C.G.	4-10-47	DIVISION ENGINEER
INDEXED			
REVISED		4-22-47	STATE HIGHWAY ENGINEER
REVISED			
CHECKED	E.E.I.	4-11-47	