FED. ROAD DIV. NO.	STATE	SEC. AND JOB NO.	FISCAL YEAR	SHEET NO.	TOTAL SHEETS
3	FLA	0906-112		7	7

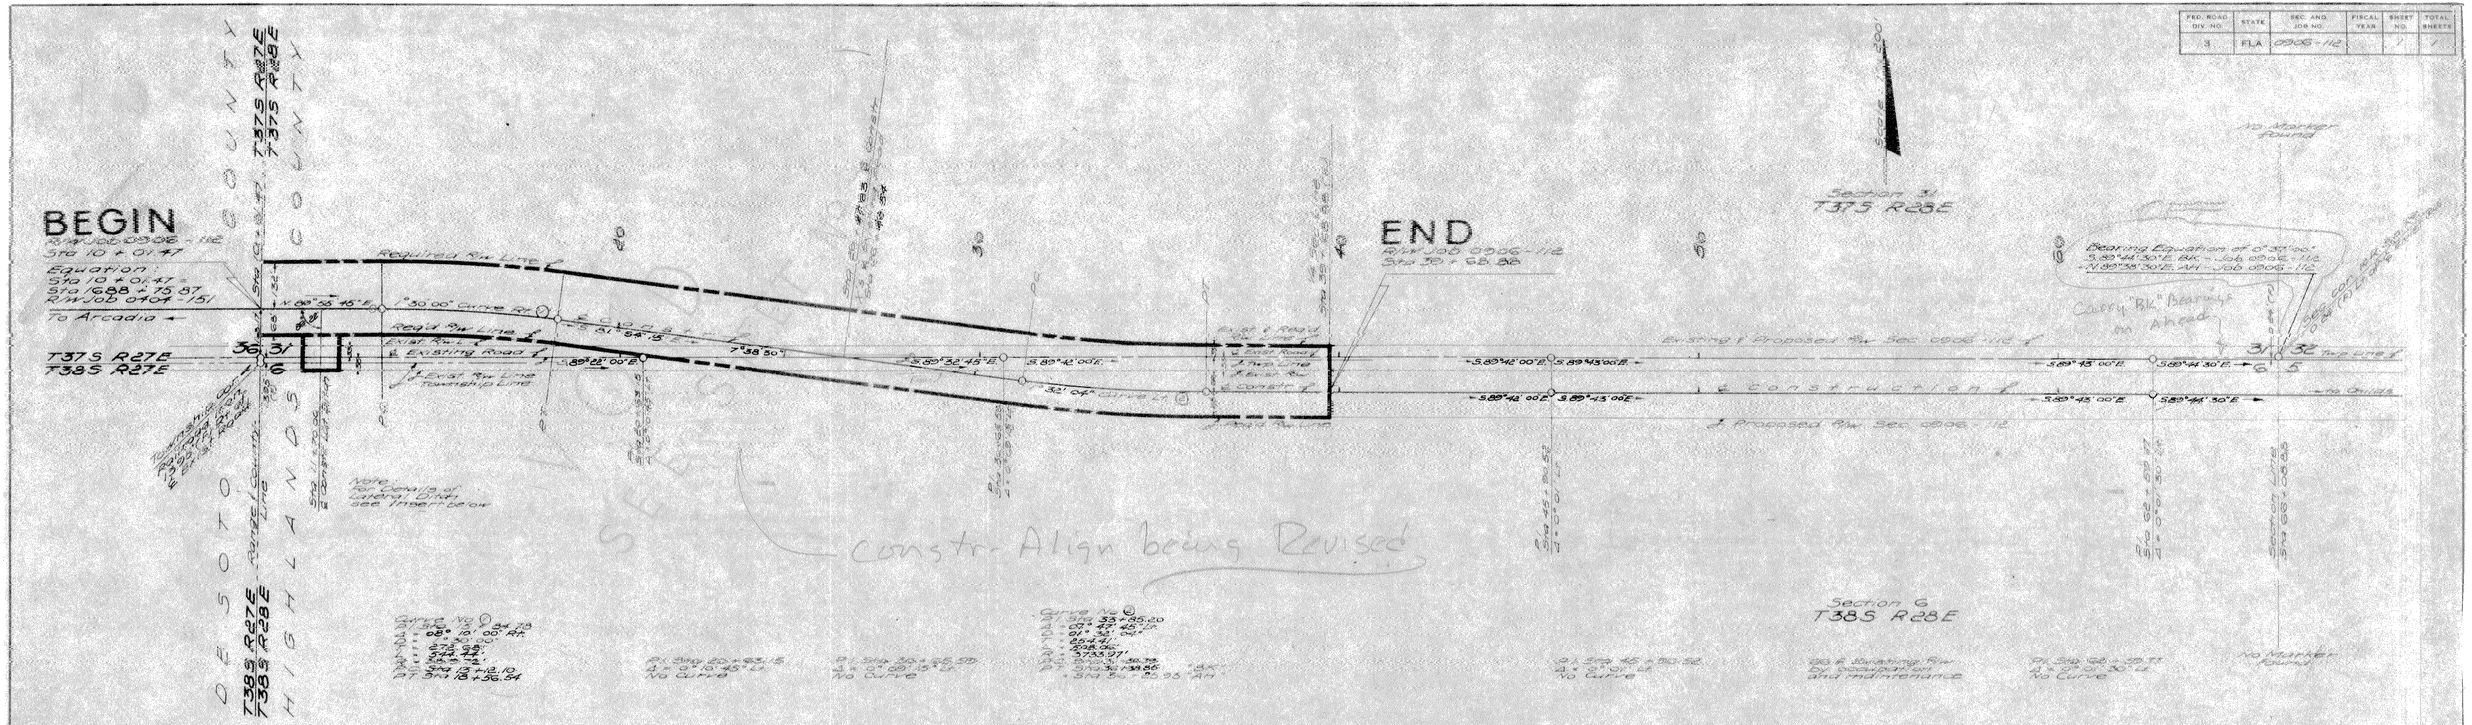

UTILITY OWNERS:
Power Poles and Lines owned by Florida Power & Light Co. Miami Florida
Telephone Poles and Lines owned by Inter County Telephone Co. Wauchula Florida

NOTE:
Approximate Property Corners are those only added by Gibbs & Hill Inc. Station Wauchula
Use R.L.S. Corners for Station Wauchula

Land Ties plotted from Field Book 91 pg 15 & Book 8
Alignment " " Book 91 pg 11

KEY MAP INSERT LATERAL DITCH

GIBBS & HILL INC.
ENGINEERS & CONSTRUCTORS — TAMPA, FLORIDA
APPROVED BY Robert R. Burch — CHIEF ENGR. HWY.

STATE OF FLORIDA
STATE ROAD DEPARTMENT

RIGHT OF WAY MAP

SECTION No. 0906-112 (0906G-2)
ROAD No. 70 HIGHLANDS COUNTY

SCALE 1" = 50/200	NAMES	DATES	APPROVED BY
DRAWN	RES	3/6/59	H. M. Johnson
TRACED	HK	3/7/59	DIVISION ENGINEER
INDEXED			
REVISED	KC	7/29/59	STATE ROAD DEPT. ENGINEER
REVISED	C.M.H.	4-21-60	(7B)