FED. ROAD DIV. No.	STATE	SEC. AND JOB No.	FISCAL YEAR	SHEET No.	TOTAL SHEETS
3	FLA.	0965-		1	

Sec. 6,31,36
T36S - T37S
R29E - R30E

Scale 1" = 100'

TOWN OF LAKE PLACID

Driggers Grove Add'n. to Town of Lake Stearns (Now Lake Placid)
being a Re-Sub'd. of Hoffman's Grove Add'n. & Others. Filed Nov. 26, 1924, P.B. 1, Pg. 47 & 48 Highlands County Public Records.

Driggers Grove Re-Sub'd.
being Re-Sub'd of Blks 2,5,6 & 9 as recorded in P.B. 1, Pg. 41, filed 1925, P.B. 2, Pg. 29, Highlands Co. Public Rec.

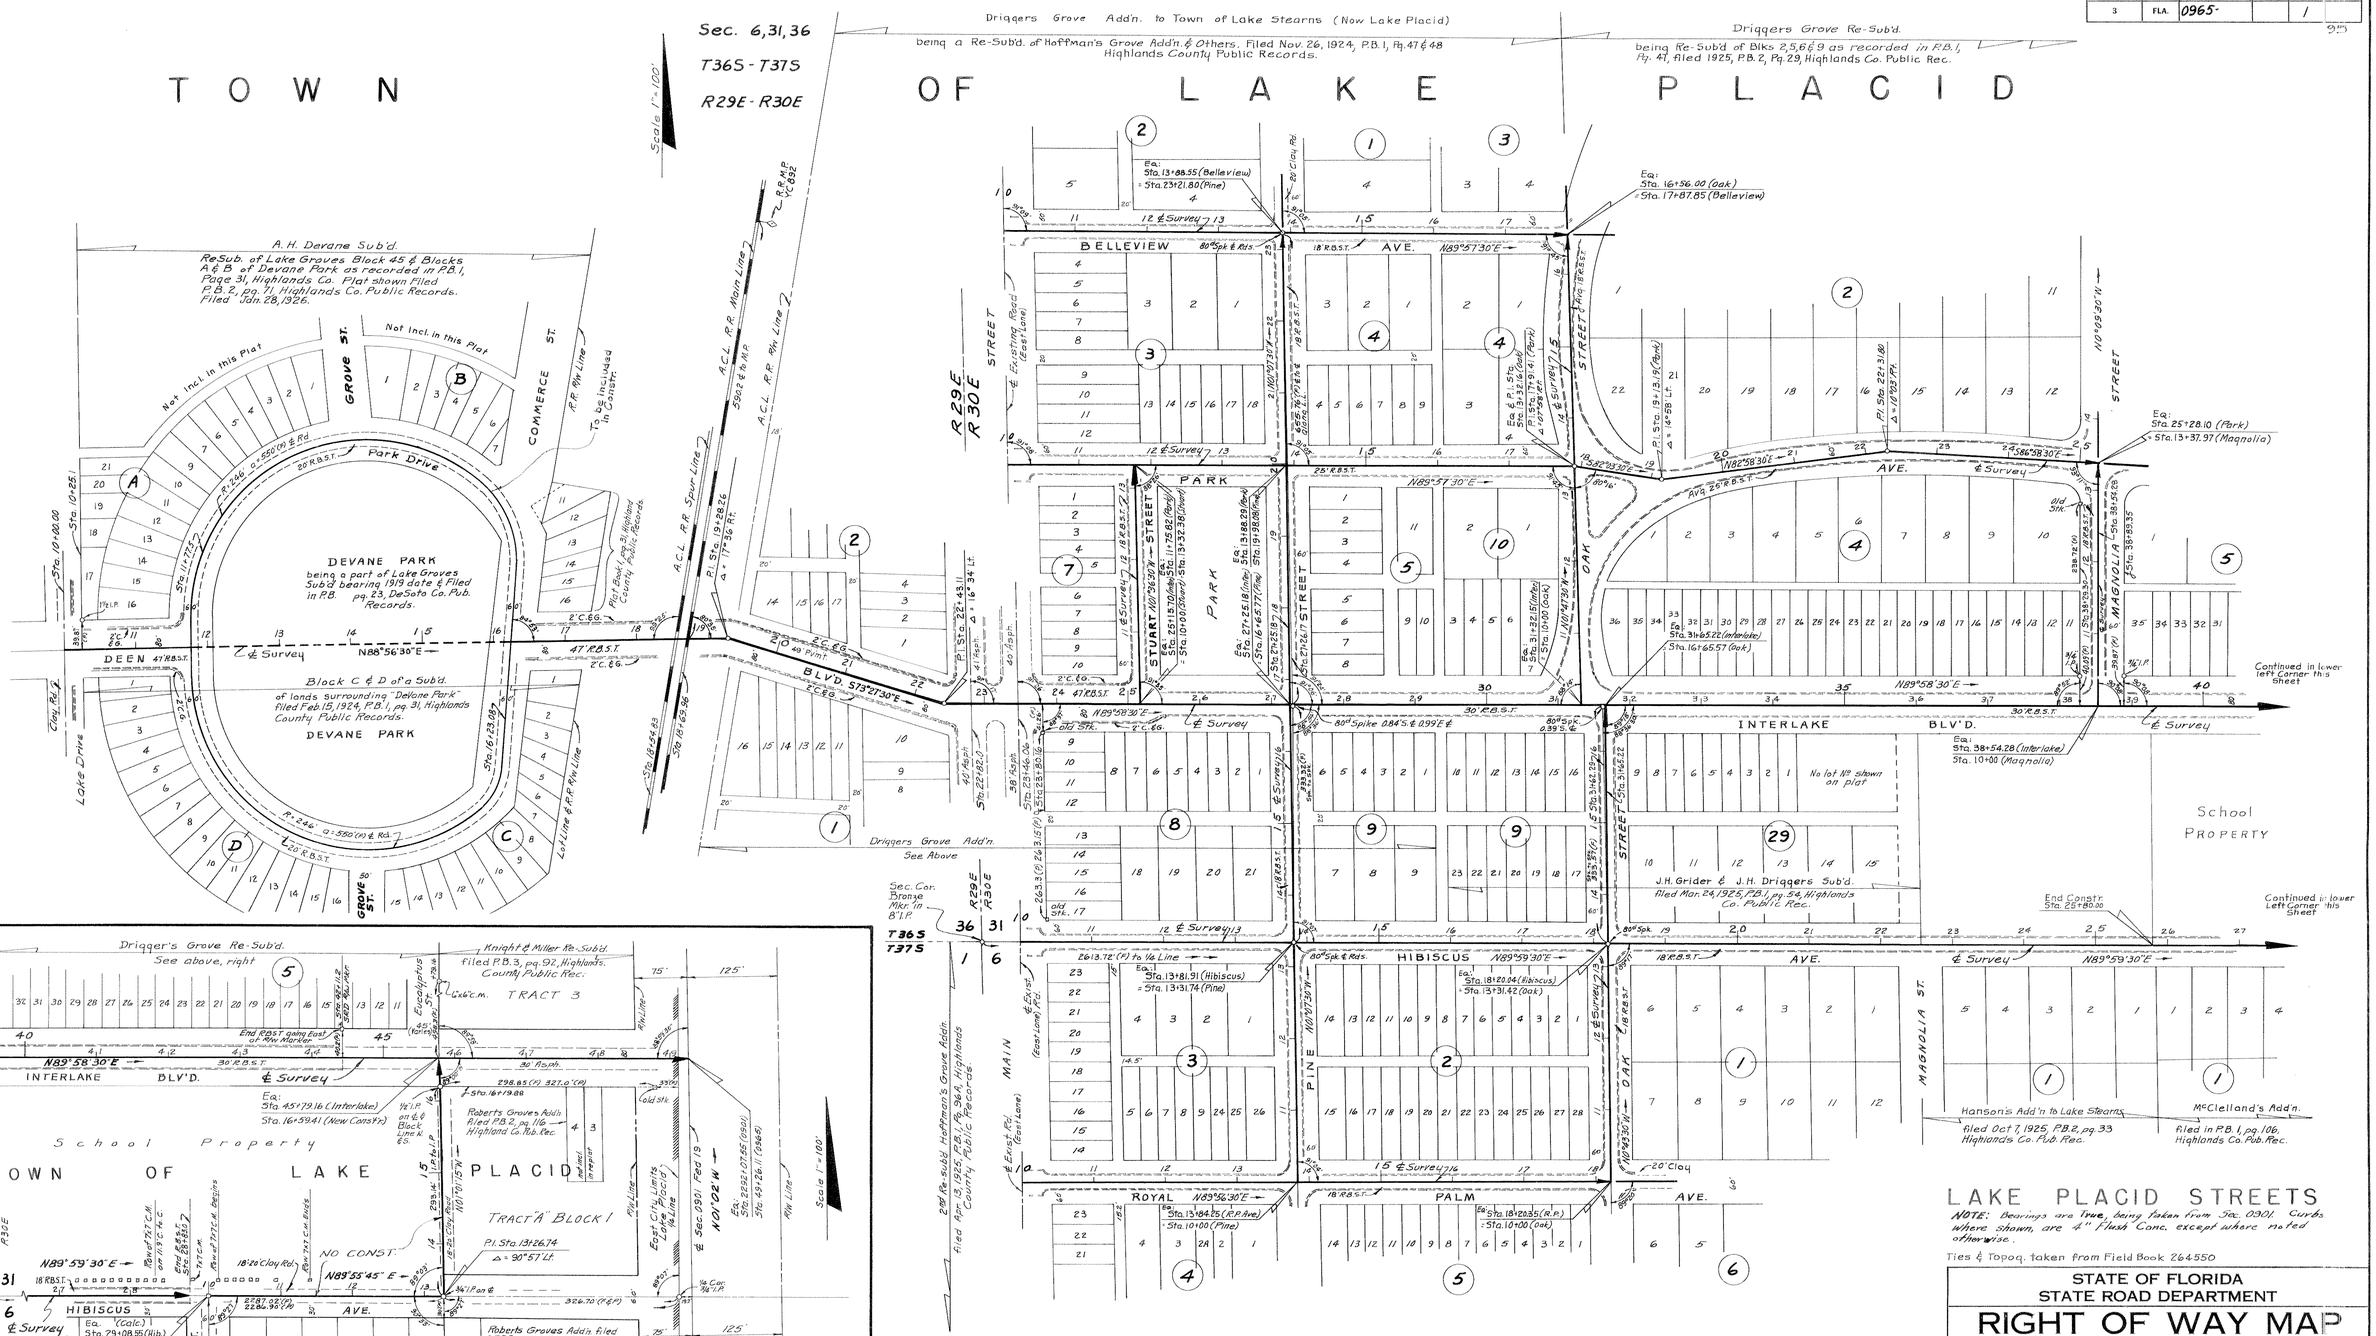

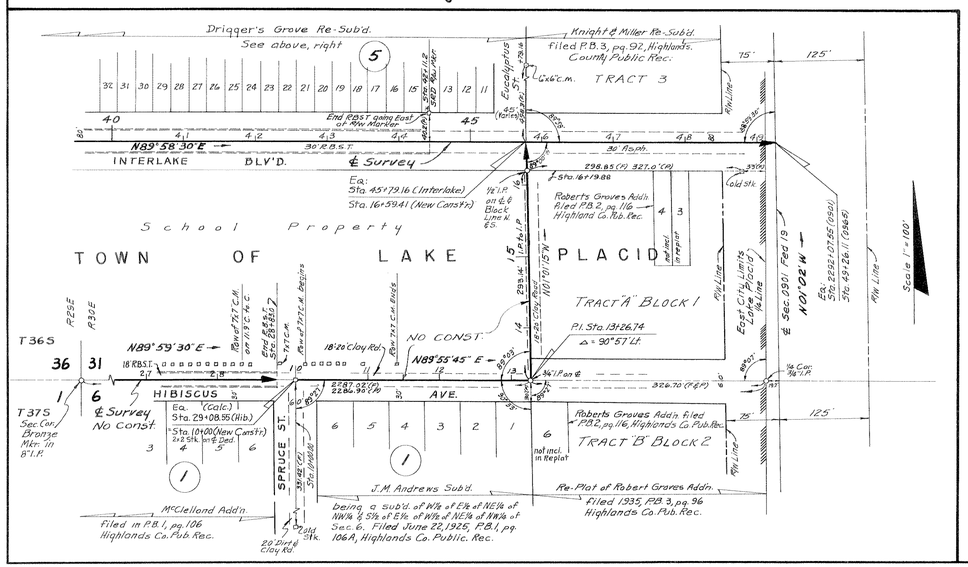

LAKE PLACID STREETS

NOTE: Bearings are true, being taken from Sec. 0901. Curbs where shown, are 4" Flush Conc. except where noted otherwise.

Ties & Topog. taken from Field Book 264550

STATE OF FLORIDA
STATE ROAD DEPARTMENT

RIGHT OF WAY MAP

SECTION No. 0965-150 Sh. 1

ROAD No. Highlands COUNTY

SCALE 1" = 100'	NAMES	DATES	APPROVED BY
DRAWN	D.C.	9-22-55	H. M. Johnson — DIVISION ENGINEER
TRACED	D.C.	10-3-55	
INDEXED			
REVISED			11-22-55 — STATE HIGHWAY ENGINEER
REVISED			

Checked: E.E.I. 10-21-55