FED. ROAD DIV. No.	STATE	SEC. AND JOB No.	FISCAL YEAR	SHEET No.	TOTAL SHEETS
3	FLA.	0966-150		1	

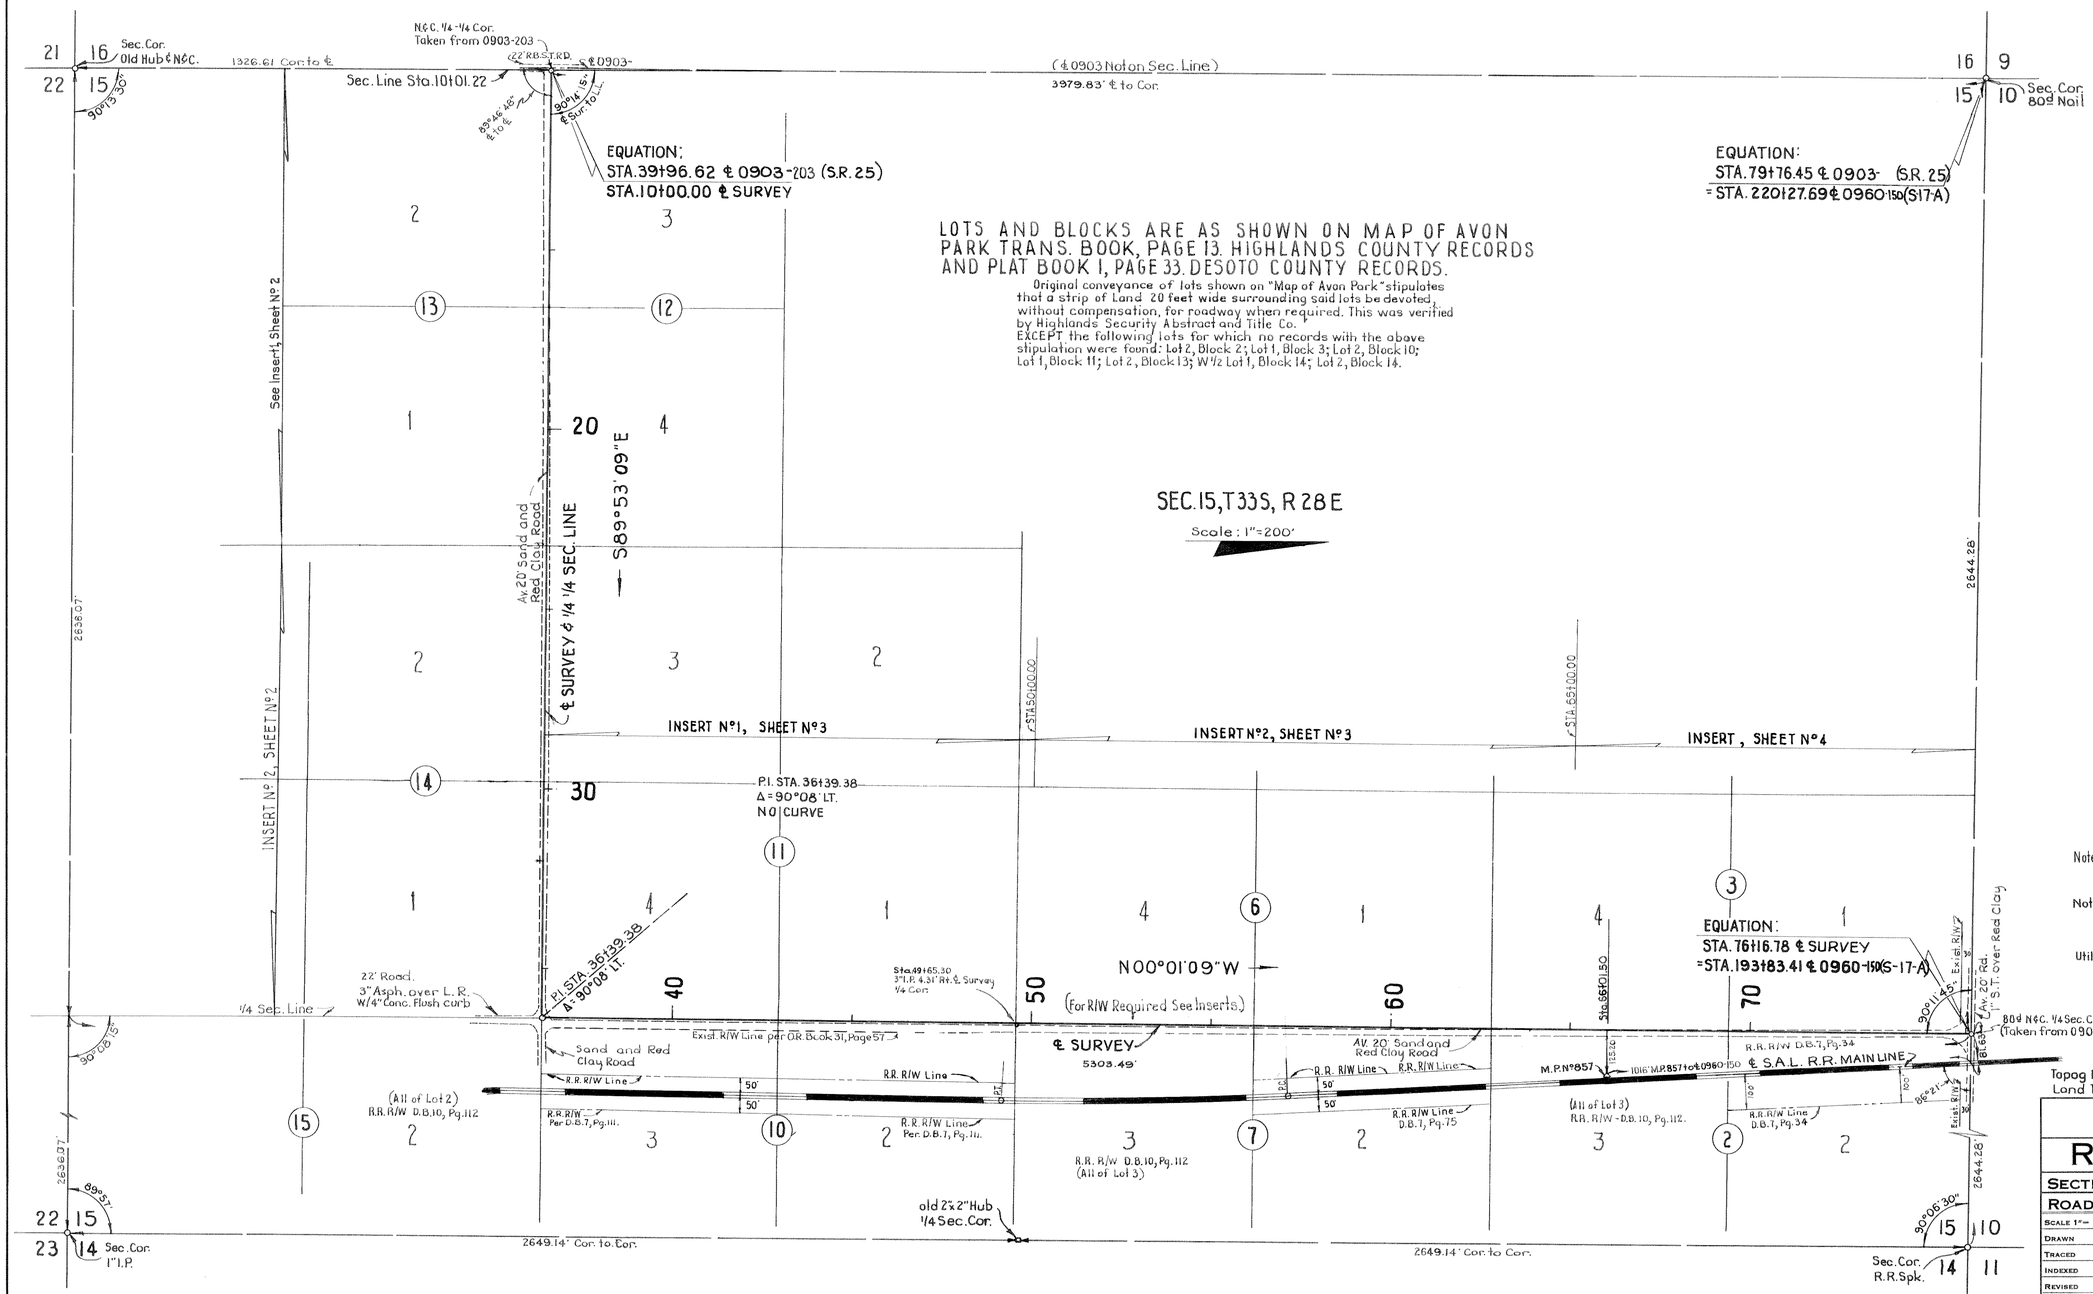

Note: For R/W Required see Inserts.

Note: Bearings are true, Calculated from Polaris on ℄ 0903- S.R. 25 at Sta. 160+00 July 23, 1956 at 9:16:30 P.M. E.S.T. and are brought forward to this Job.

Utilities: Power lines owned by Florida power Corp. Telephone lines owned by Inter County Telephone & Telegraph Company.

KEY MAP
PALMETTO ST. & CENTRAL AVE.

Topog Plotted from field book Number 270672
Land Ties plotted from field section sketch by M. Howard.

STATE OF FLORIDA
STATE ROAD DEPARTMENT

RIGHT OF WAY MAP

SECTION NO. 0966-154 Sh. 1

ROAD NO. HIGHLANDS COUNTY

SCALE 1"= 200'	NAMES	DATES	APPROVED BY
DRAWN	R.H.C.	3-14-57	E. M. Johnson DIVISION ENGINEER
TRACED	R.H.C.	3-18-57	Horton Buchan for STATE HIGHWAY ENGINEER 3-4-58
INDEXED			
REVISED			
REVISED			

CHECKED: - W.J.P.-2-20-58

1

FED. ROAD DIV. No.	STATE	SEC. AND JOB No.	FISCAL YEAR	SHEET No.	TOTAL SHEETS
3	FLA.	0966-150		2	

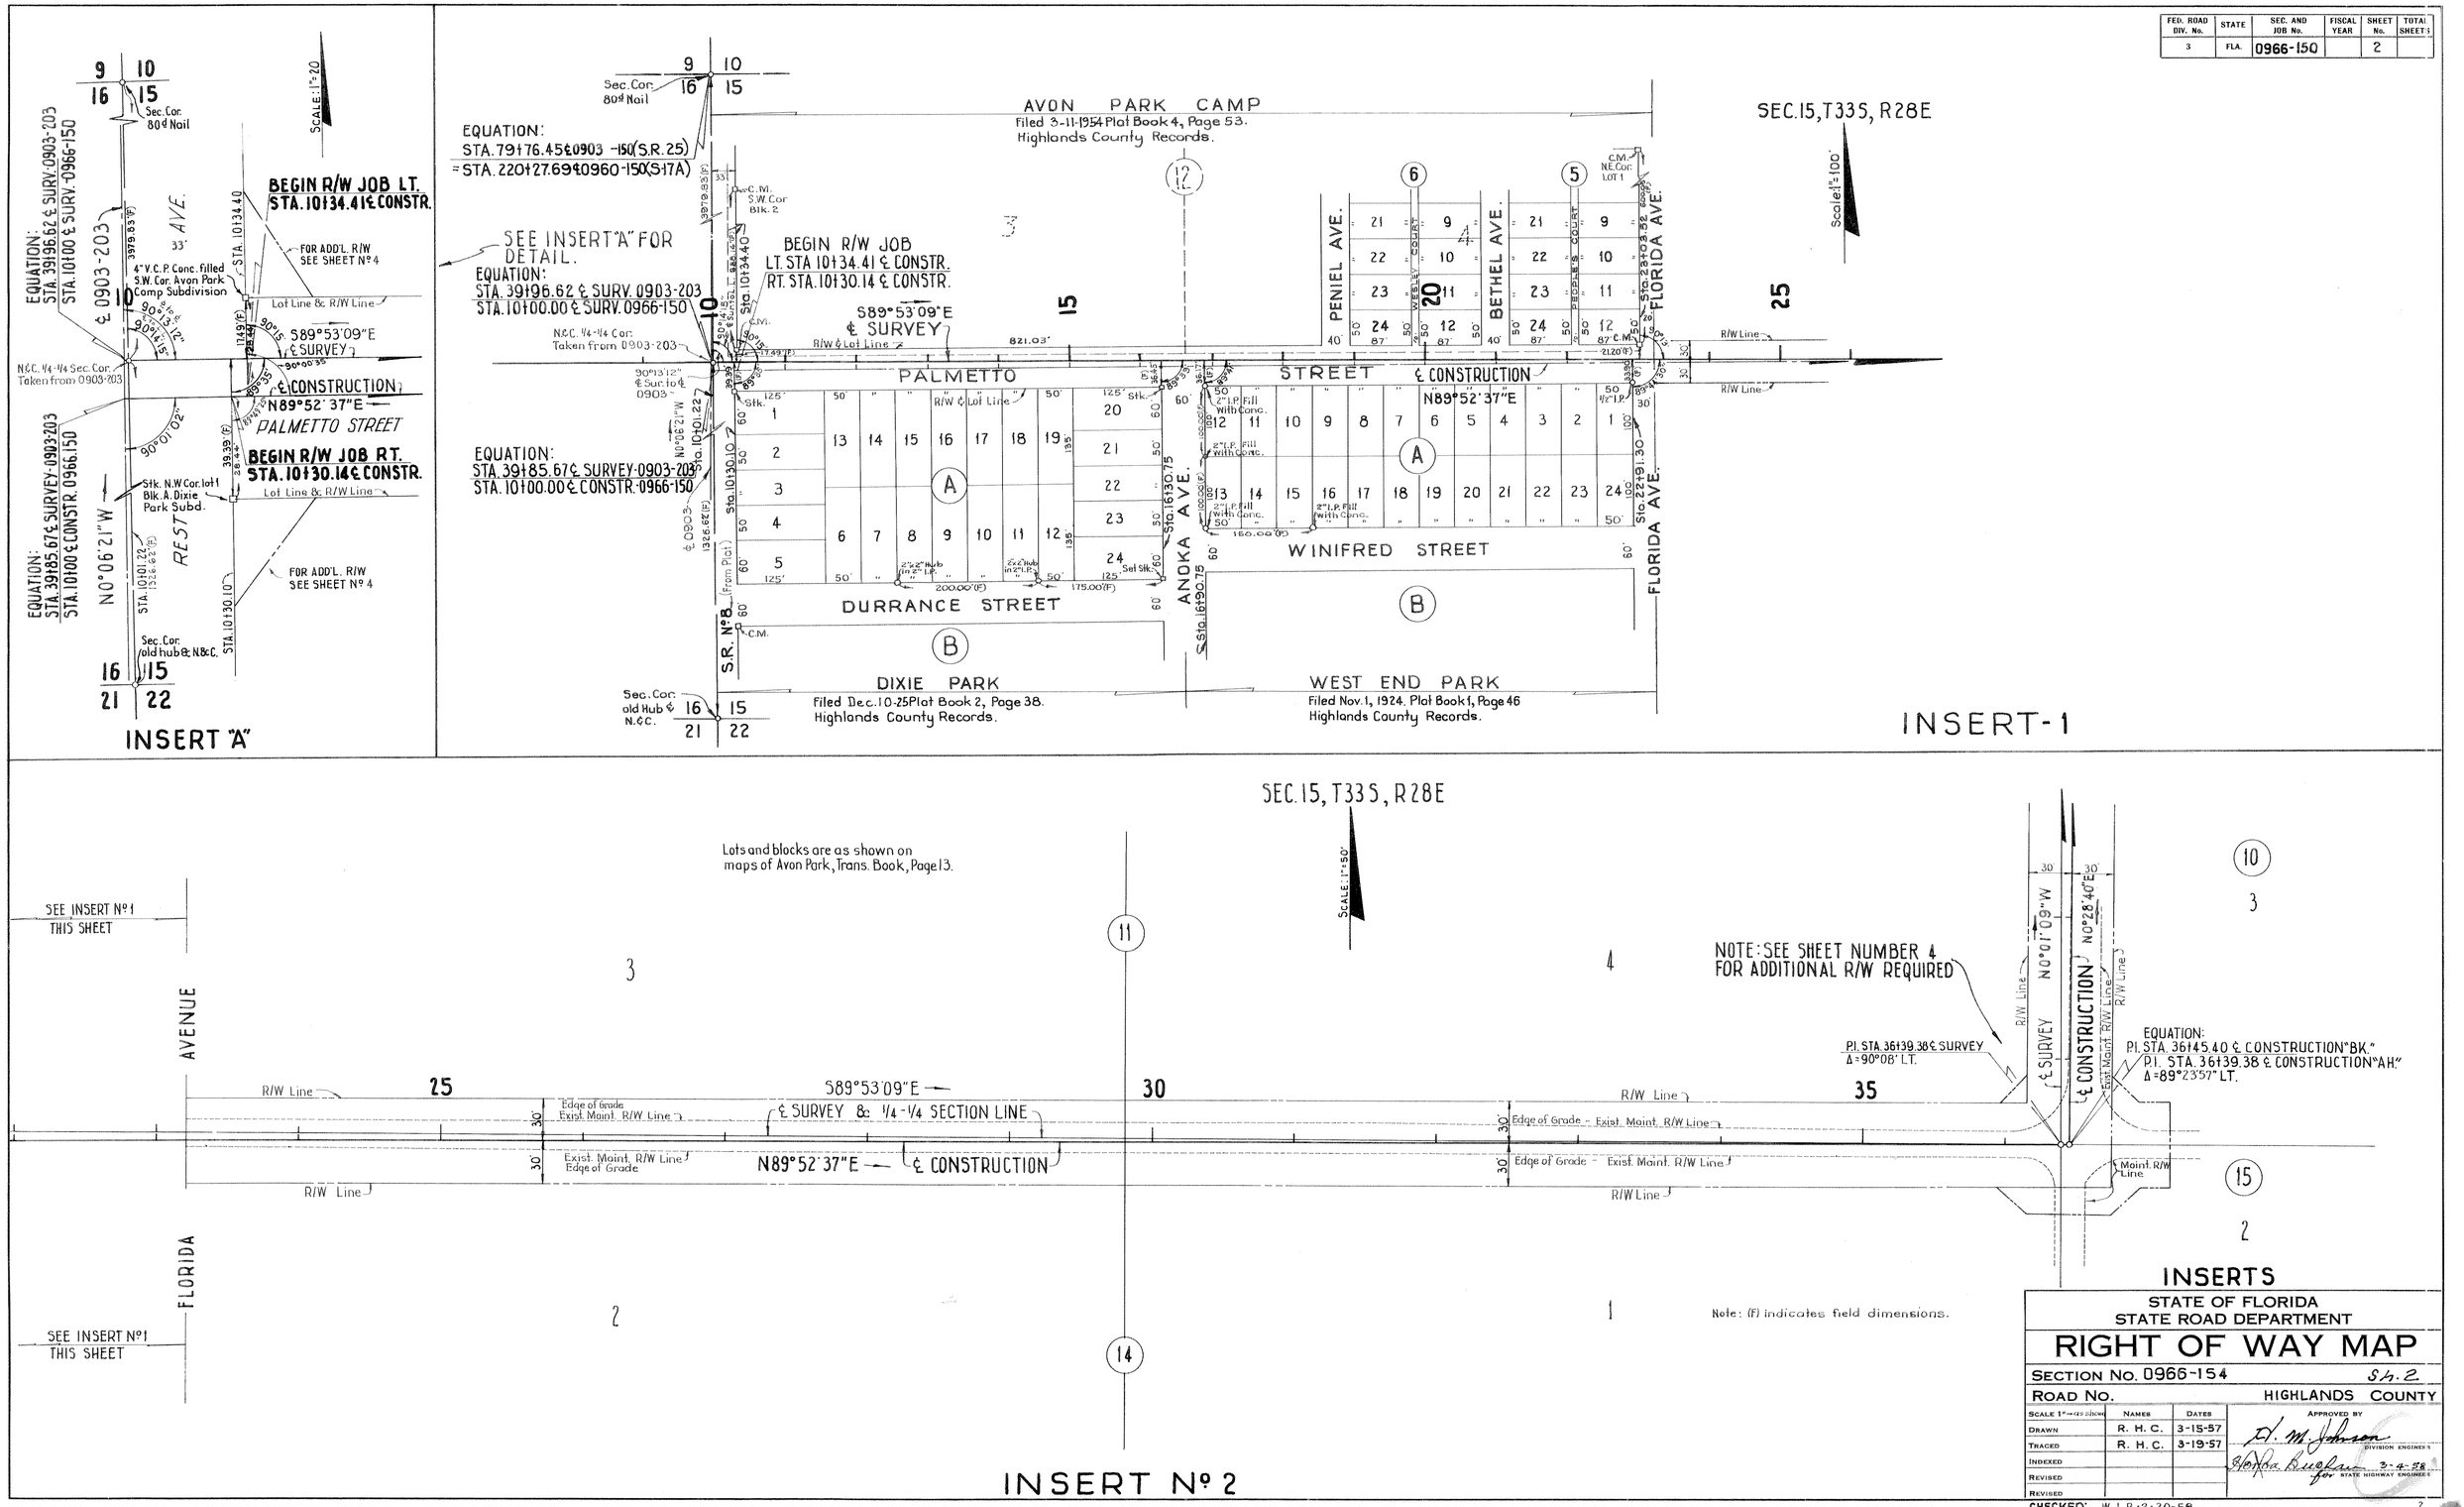

STATE OF FLORIDA
STATE ROAD DEPARTMENT

RIGHT OF WAY MAP

SECTION No. 0966-154 Sh. 2

ROAD No. HIGHLANDS COUNTY

SCALE 1" = as shown	NAMES	DATES
DRAWN	R. H. C.	3-15-57
TRACED	R. H. C.	3-19-57
INDEXED		
REVISED		
REVISED		

APPROVED BY
H. M. Johnson
DIVISION ENGINEER
3-4-58
for STATE HIGHWAY ENGINEER

CHECKED: W.J.P. 2-20-58

2

FED. ROAD DIV. No.	STATE	SEC. AND JOB No.	FISCAL YEAR	SHEET No.	TOTAL SHEETS
3	FLA.	0966-150		3	

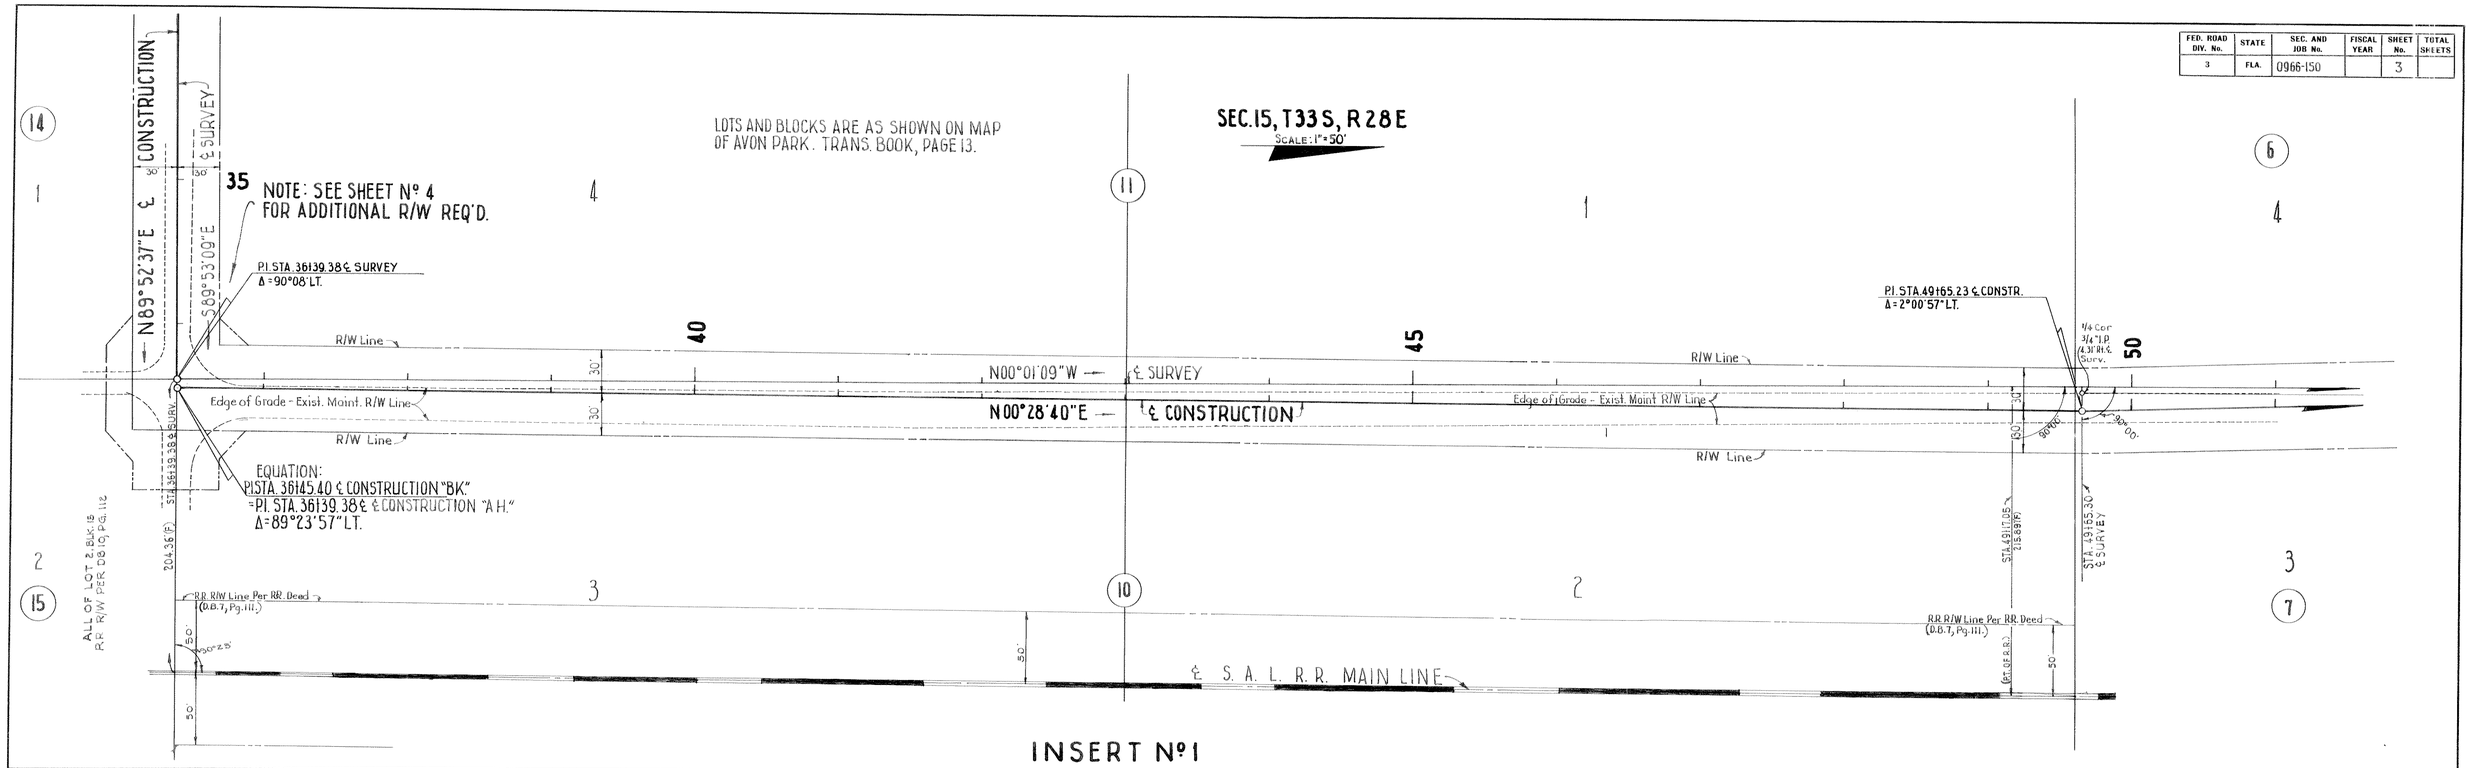

INSERT Nº1

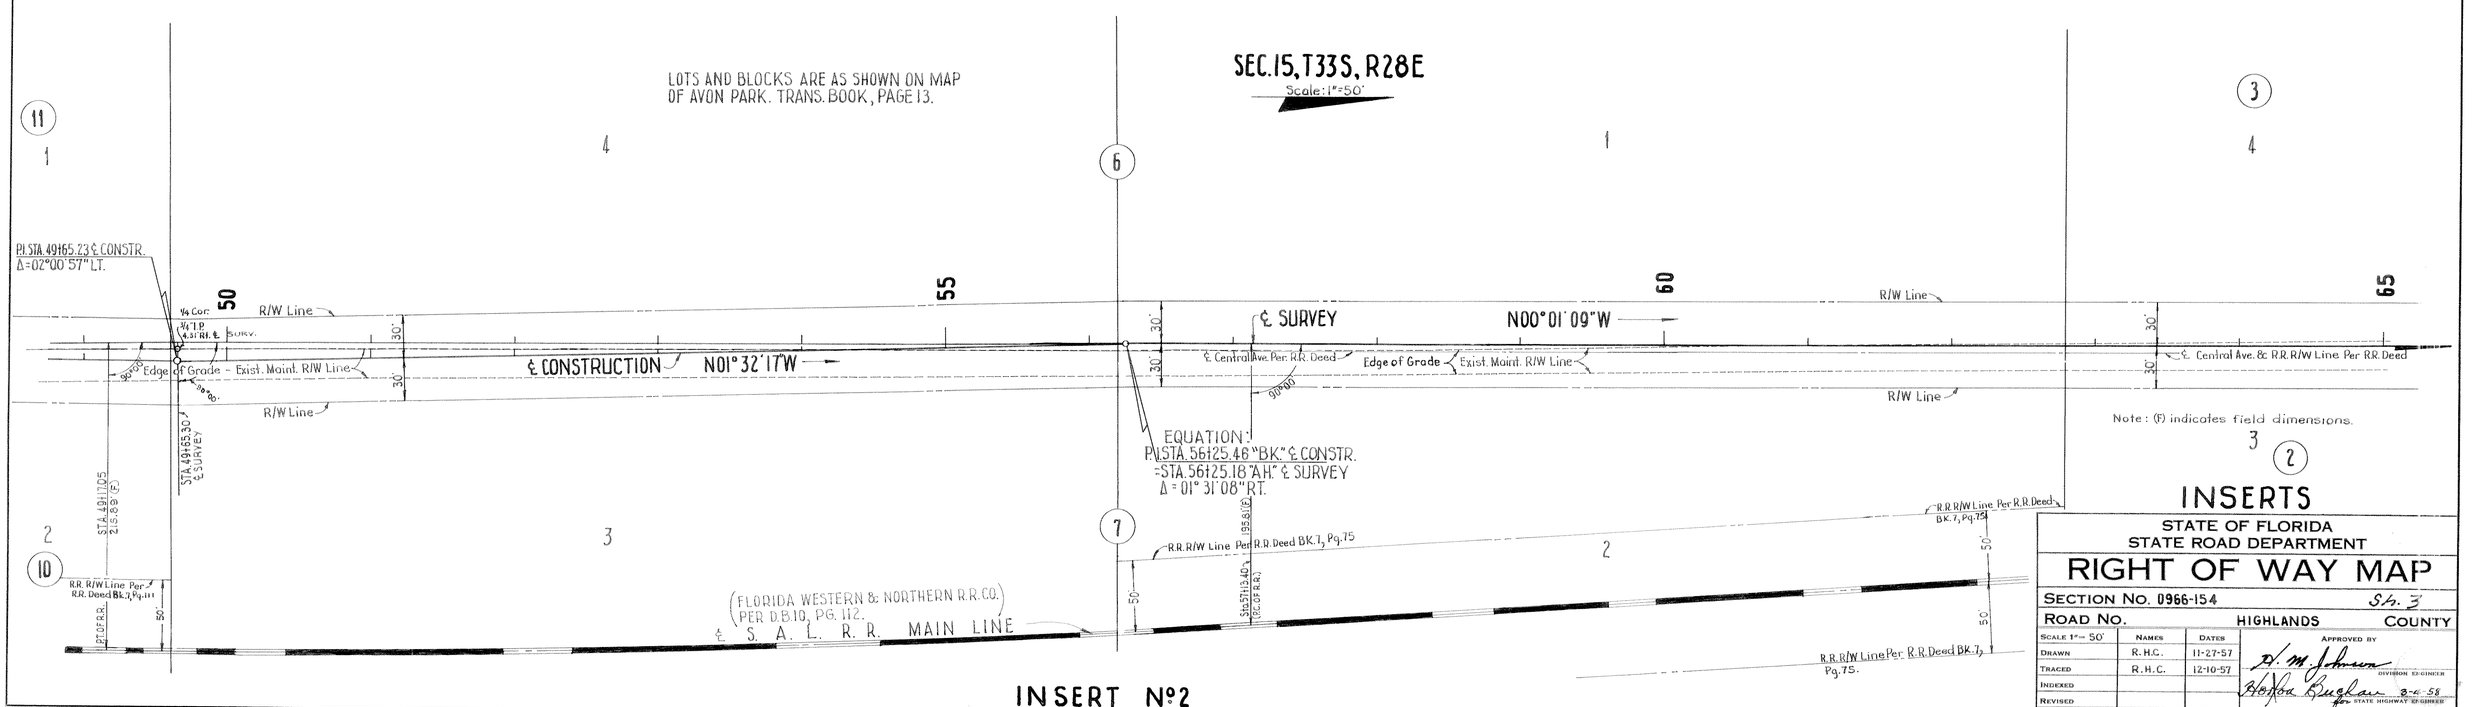

INSERT Nº2

Note: (F) indicates field dimensions.

INSERTS

STATE OF FLORIDA
STATE ROAD DEPARTMENT

RIGHT OF WAY MAP

SECTION No. 0966-154 Sh. 3

ROAD No. HIGHLANDS COUNTY

SCALE 1"= 50'	NAMES	DATES	APPROVED BY
DRAWN	R.H.C.	11-27-57	H. M. Johnson DIVISION ENGINEER
TRACED	R.H.C.	12-10-57	Hoffa Buchan for STATE HIGHWAY ENGINEER 3-4-58
INDEXED			
REVISED			
REVISED			

CHECKED: W.J.P. 2-19-58

FED. ROAD DIV. No.	STATE	SEC. AND JOB No.	FISCAL YEAR	SHEET No.	TOTAL SHEETS
3	FLA.	0966-150		4	

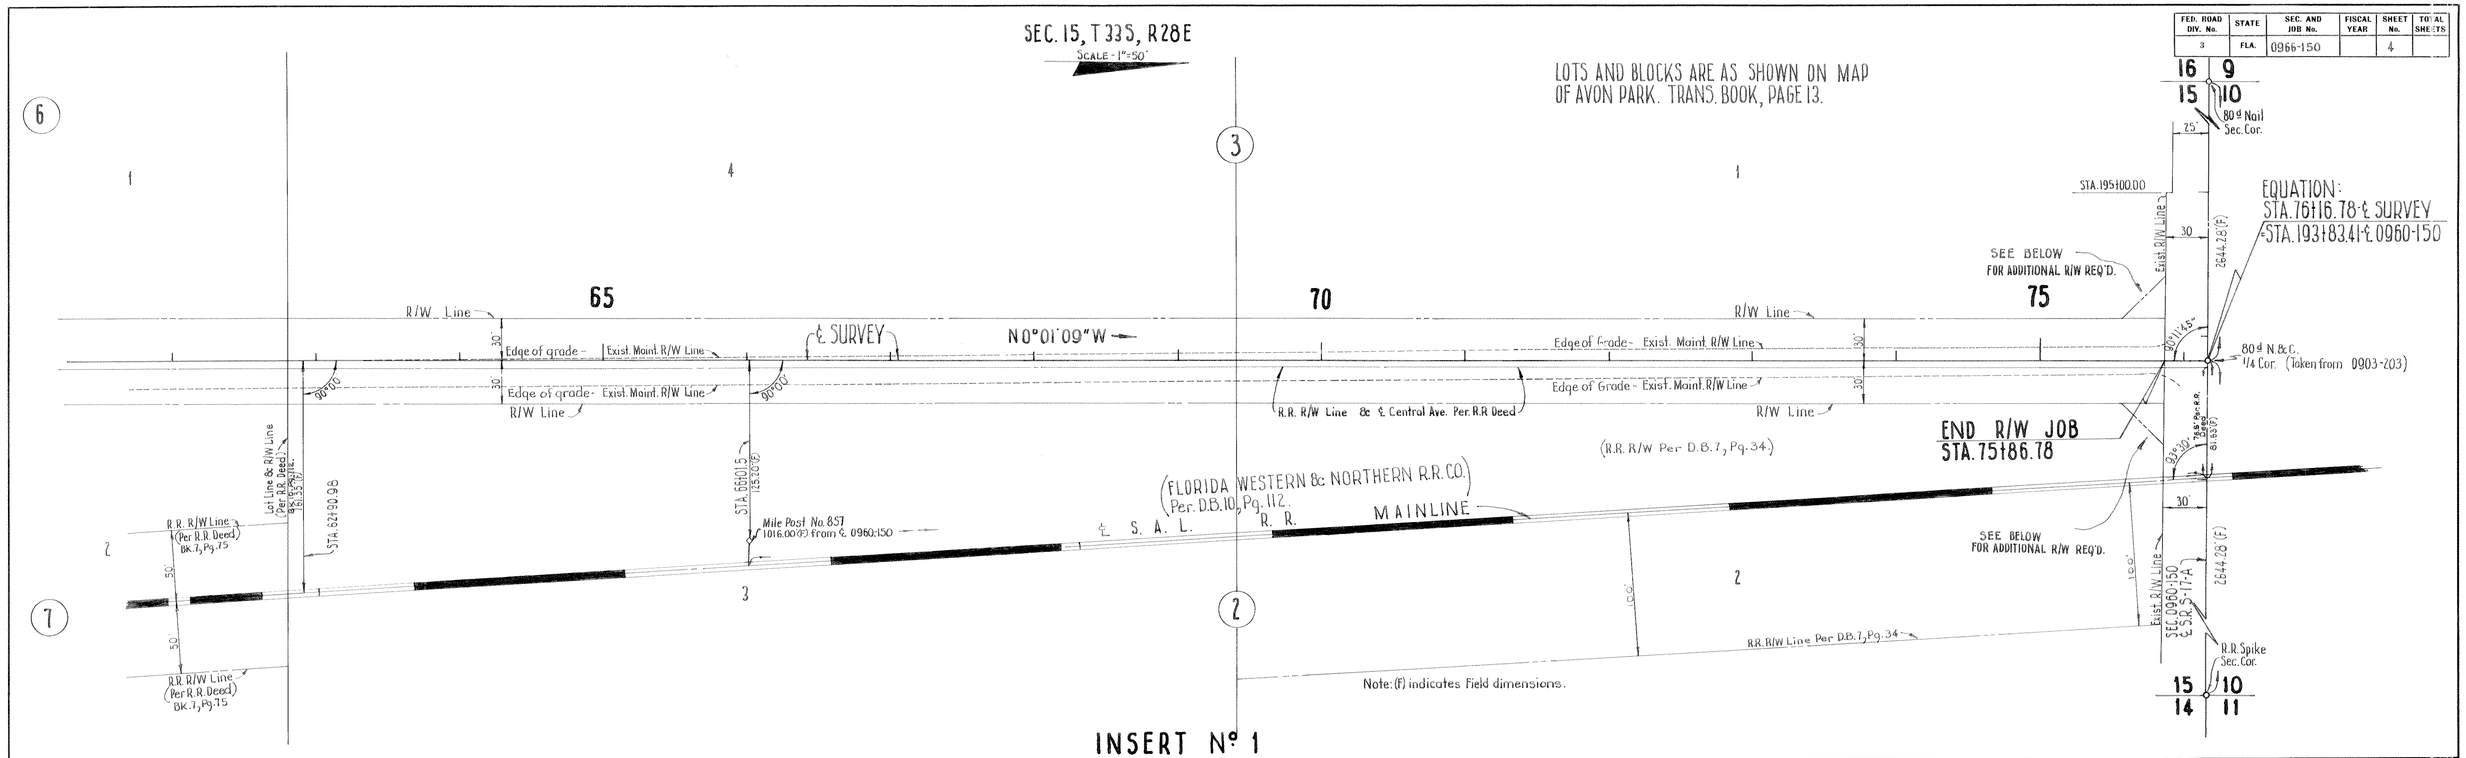

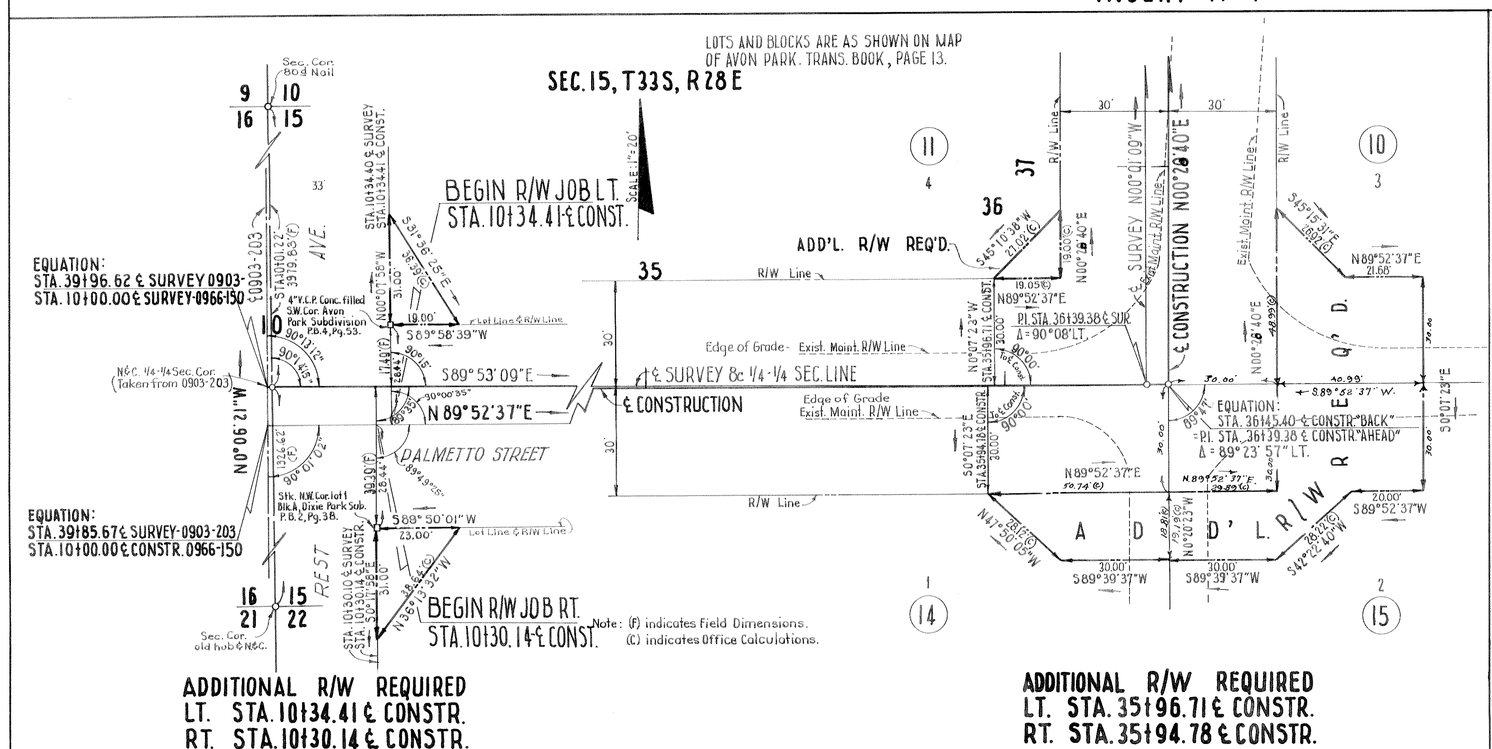

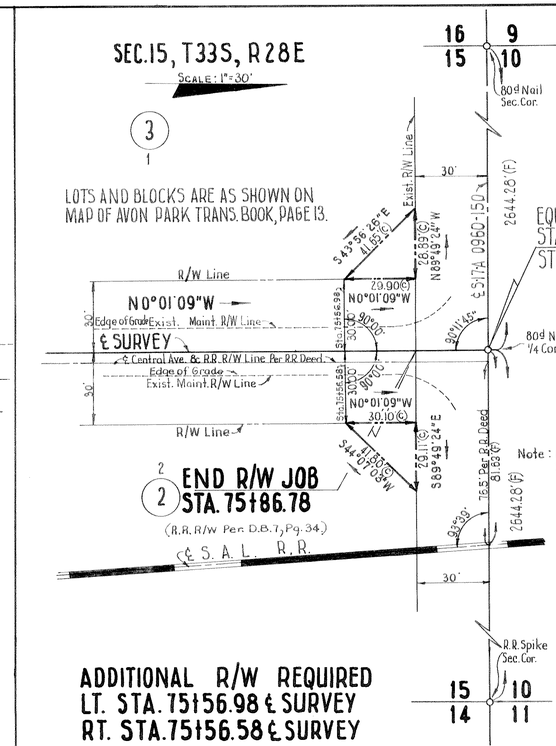

INSERT AND ADDITIONAL R/W REQUIRED

STATE OF FLORIDA
STATE ROAD DEPARTMENT

RIGHT OF WAY MAP

SECTION No. 0966-154 SH. 4

ROAD No. HIGHLANDS COUNTY

SCALE 1"=50' UNLESS SHOWN	NAMES	DATES	APPROVED BY
DRAWN	R. H. C.	12-16-57	D. M. Johnson
TRACED	R. H. C.	12-18-57	DIVISION ENGINEER
INDEXED	F. K.	3-10-58	Horton Buchan 3-4-58 for STATE HIGHWAY ENGINEER
REVISED			
REVISED			

CHECKED: W.J.P. - 2-20-58