FED. ROAD DIV. No.	STATE	SEC. AND JOB No.	FISCAL YEAR	SHEET No.	TOTAL SHEETS
3	FLA.	1201 -		1	

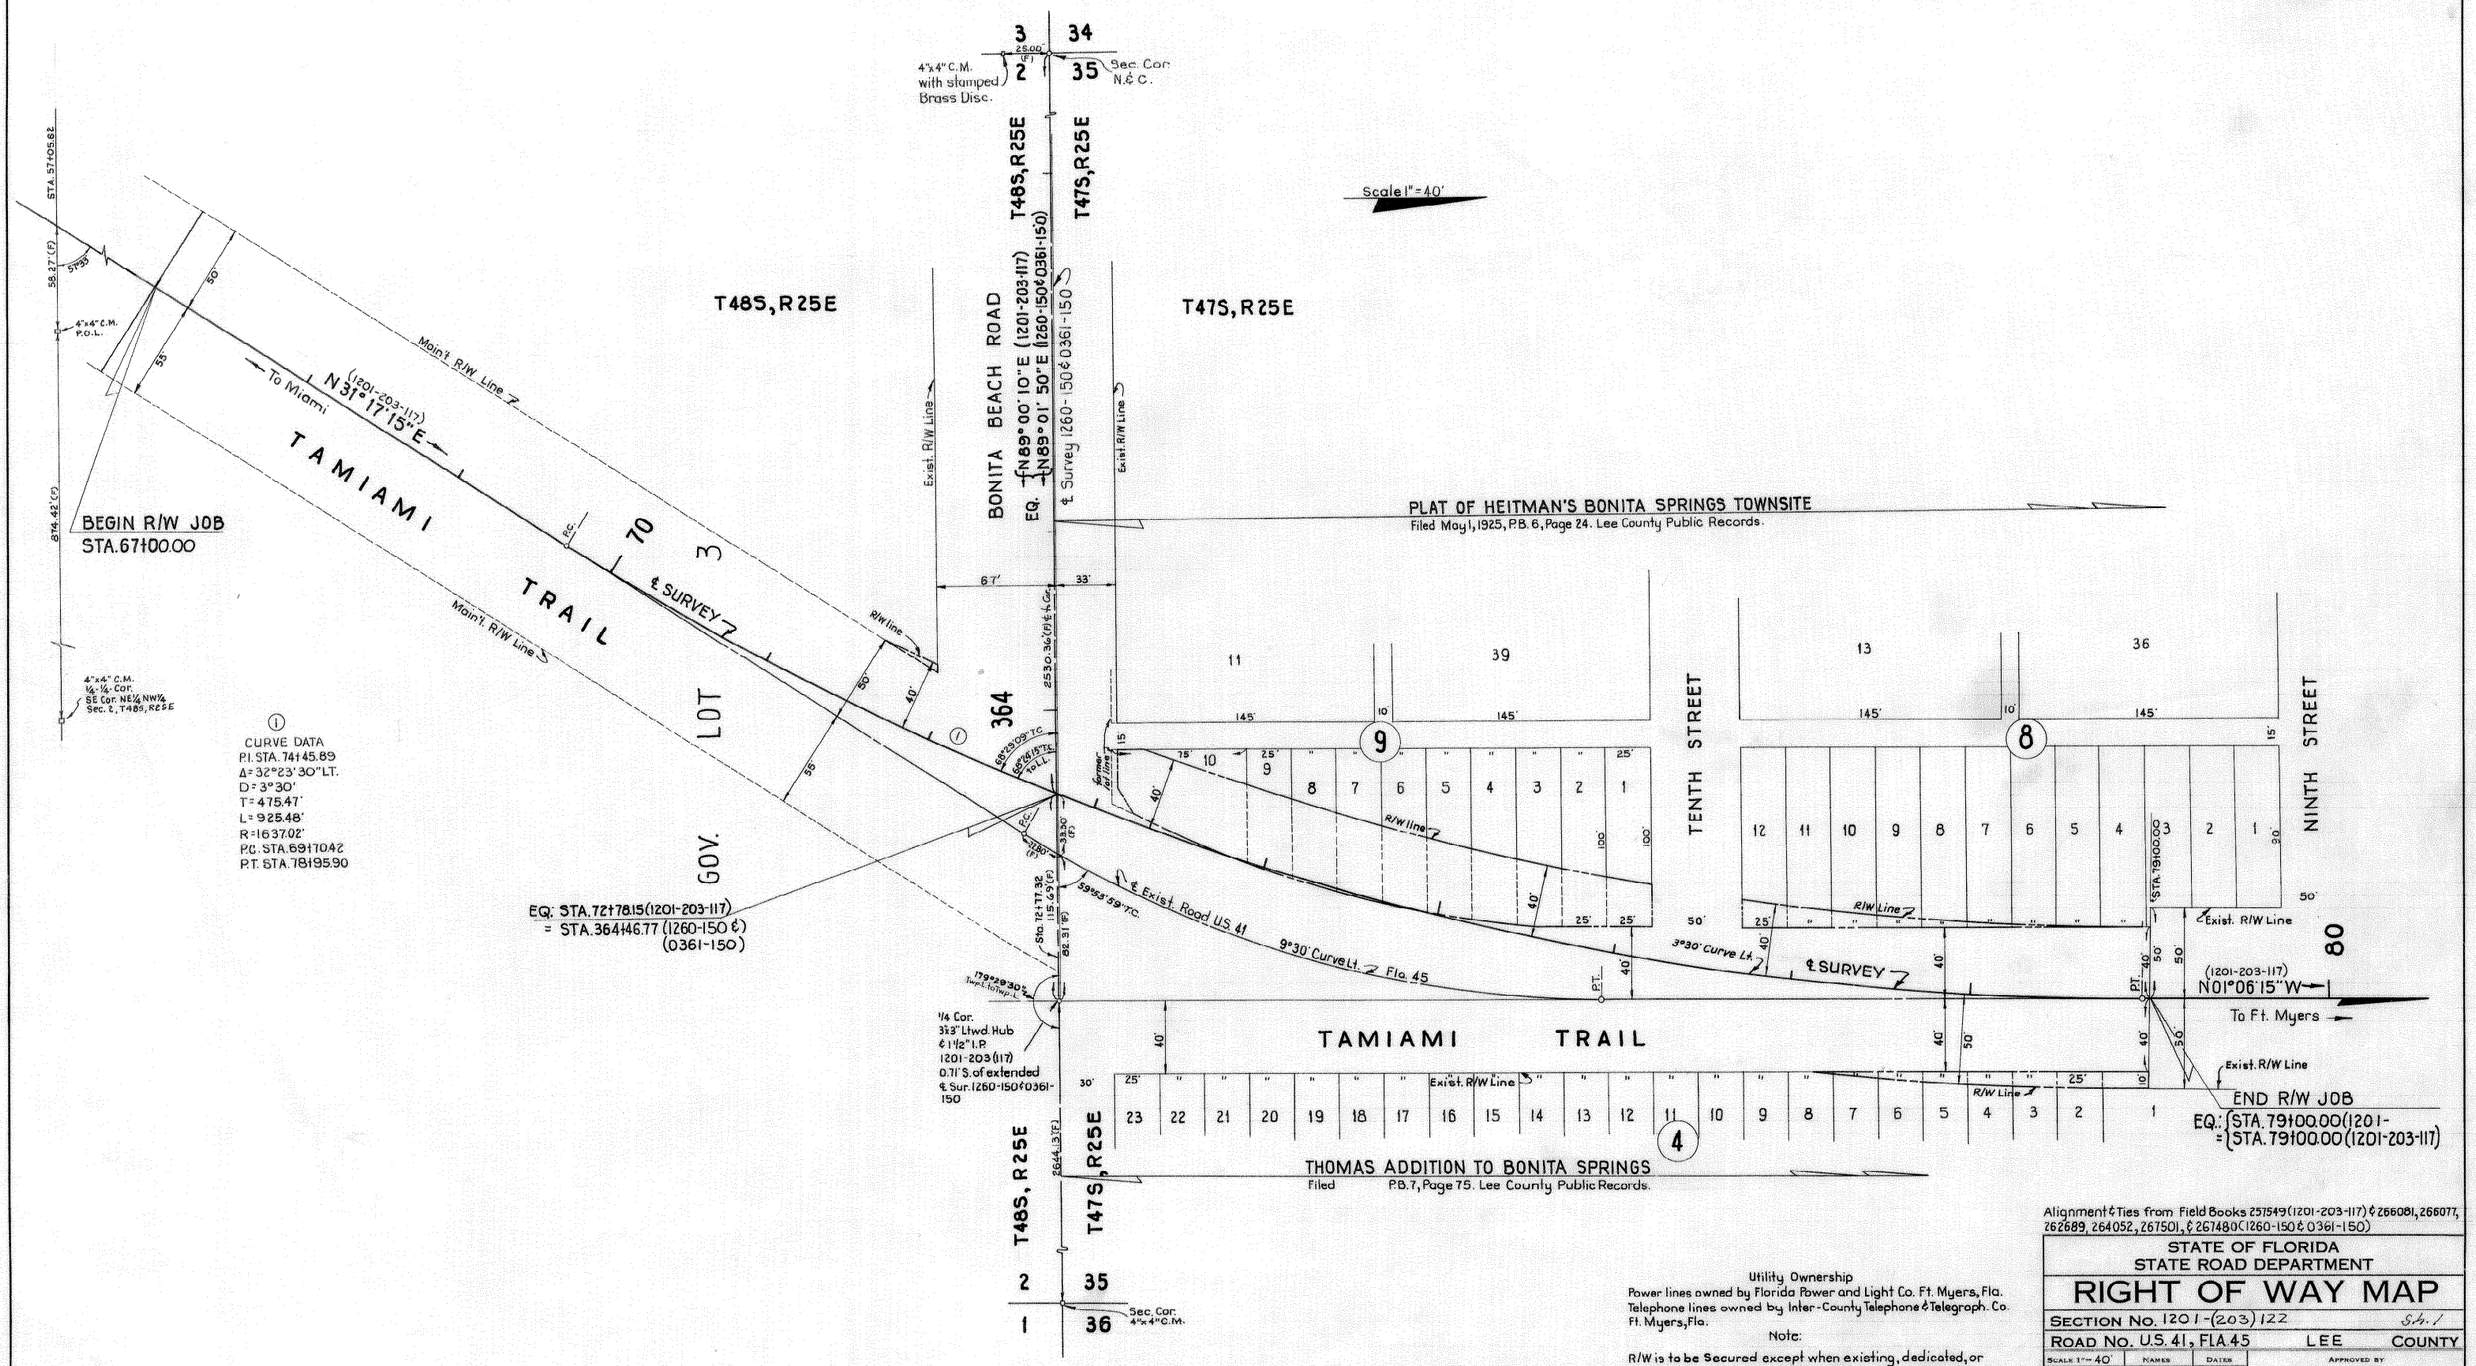

Alignment & Ties from Field Books 257549 (1201-203-117) & 266081, 266077, 262689, 264052, 267501, & 267480 (1260-150 & 0361-150)

Utility Ownership
Power lines owned by Florida Power and Light Co. Ft. Myers, Fla.
Telephone lines owned by Inter-County Telephone & Telegraph. Co. Ft. Myers, Fla.

Note:
R/W is to be Secured except when existing, dedicated, or Maintained R/W exceeds R/W Required.

Note: (f) indicates Field dimensions.

STATE OF FLORIDA
STATE ROAD DEPARTMENT

RIGHT OF WAY MAP

SECTION No. 1201-(203) 122 S.H. 1

ROAD No. U.S. 41, FLA. 45 LEE COUNTY

SCALE 1" = 40'	NAMES	DATES	APPROVED BY
DRAWN	D.C.	3-20-57	D. M. Johnson — DIVISION ENGINEER
TRACED	R.H.C.	3-20-57	STATE HIGHWAY ENGINEER
INDEXED			
REVISED			
REVISED			

CHECKED: E.E.I. 3-21-57