FED. ROAD DIST. No.	STATE	FED. AID PROJ. No.	FISCAL YEAR	SHEET NO.	TOTAL SHEETS
	FLA.				

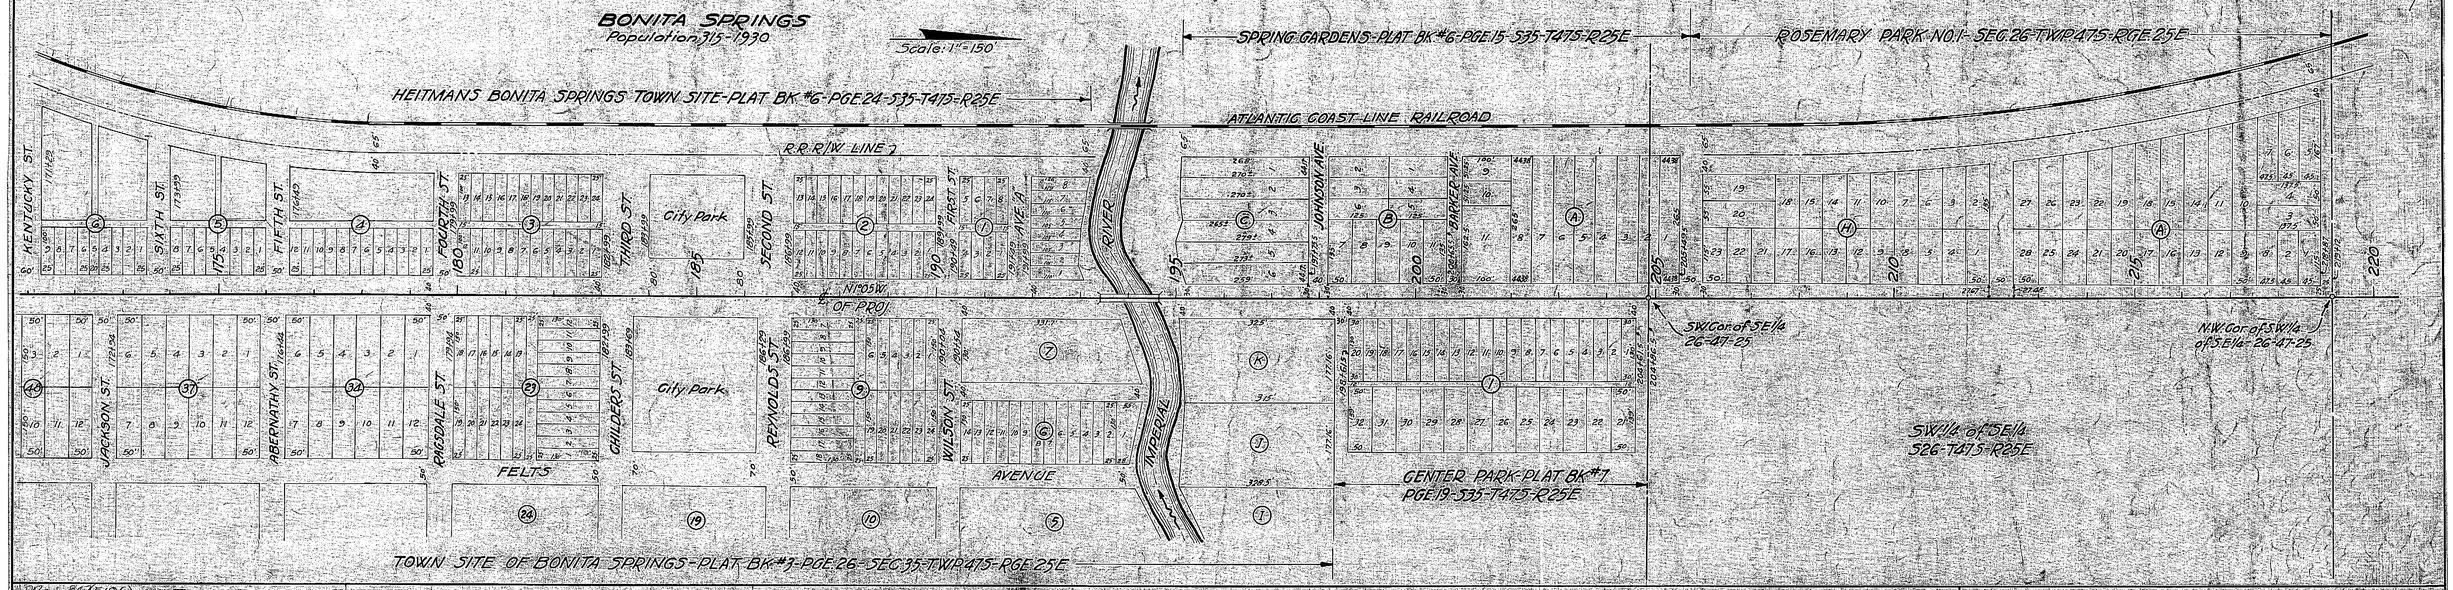

PROJ. 847(5196)

TABULATION OF DEEDS IN FILE

SRD NO.	GRANTOR	INSTRUMENT	DATE OF EXEC.	RECORDED BOOK	RECORDED PAGE	CLERKS NO.	REMARKS
1	Board of County Commissioners	Cont. Resol.	11-23-38				Secure R/W
2	" " " "	Resolution	7-17-39				"
3	Iona Corp.	Deed	11-10-39	139	261	89531	B.P.
4	" "	F.S. Deed	11-10-39	139	263	89532	"
5	J.T.G. Crawford et al	Easement	11-7-39	139	317	89592	"
6	Barron Collier Jr. et al	F.S. Deed	11-10-39	139	384	89720	"
7	Iona Corp. (Reconveyed to Lee County)	F.S. Deed	6-26-40	141	431	90960	R/W
8	" "	F.S. Deed	6-26-40	141	432	90961	R/W
9							
10							
11	Ralph D. Tygert et ux	Q.C. Deed	5-16-47	181	347	116620	R/W
12							
13							
14	See SRD # 17						
15							
16							
17	State Road Dept. vs. A.A. Perkins et al	Order of Taking	10-16-50	8.27			
18	Tr. of I.I. Fund	Request for Rating	2-26-51				

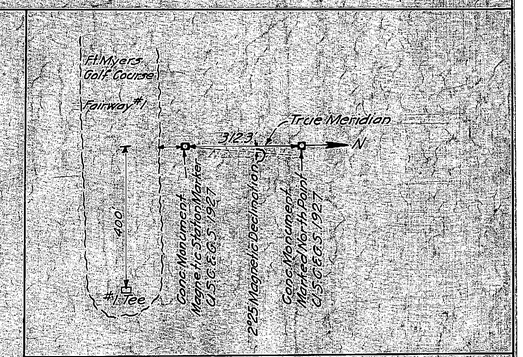

"BRIDGE JOB"

SOME R/W WAS SECURED from THIS MAP

Bridge Job

Map Completed: Aug. 13, 1937
Approved by:

S.R. 45 (Old 5)

1201

The above shows existing alignment as of Nov. 15, 1939

Div. Engr. of R/W

STATE OF FLORIDA
STATE ROAD DEPARTMENT

RIGHT OF WAY MAP

PROJ. 847-B-1 LEE COUNTY

	Names	Dates	Approved by
Designed			Bridge Engineer
Drawn			State Highway Engineer
Traced			
Checked			Drawing Index No.
Revised			