FED. ROAD DIST. No.	STATE	FED. AID PROJ. No.	FISCAL YEAR	SHEET NO.	TOTAL SHEETS
	FLA.			1	1

94

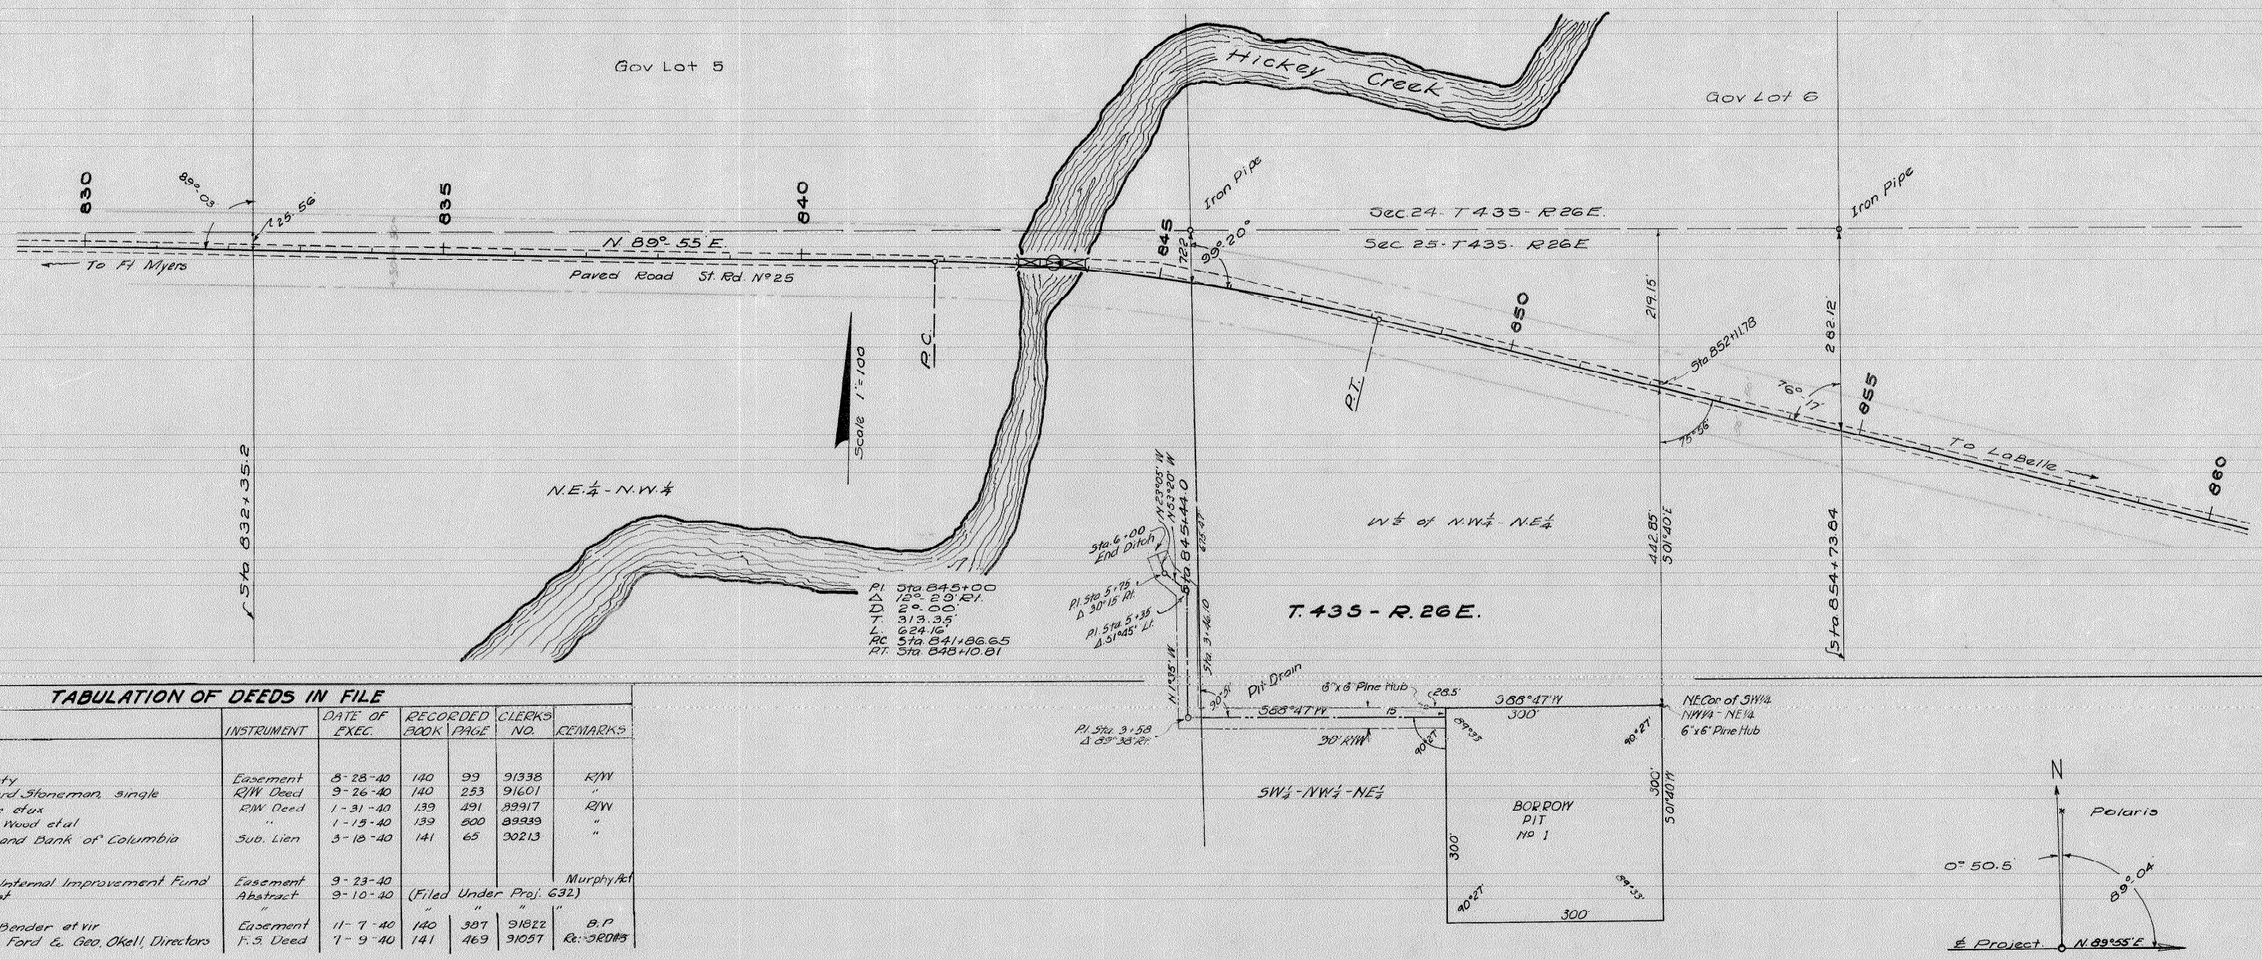

TABULATION OF DEEDS IN FILE

SRD NO	GRANTOR	INSTRUMENT	DATE OF EXEC.	RECORDED BOOK	RECORDED PAGE	CLERKS NO.	REMARKS
1							
2							
3	Lee County	Easement	8-28-40	140	99	91338	R/W
4	Geo. Ward Stoneman, single	R/W Deed	9-26-40	140	253	91601	"
5	C. E. Lowe et ux	R/W Deed	1-31-40	139	491	89917	R/W
6	Chas. M. Wood et al	"	1-15-40	139	500	89939	"
7	Federal Land Bank of Columbia	Sub. Lien	3-18-40	141	65	90213	"
8							
9							
10	Trustees Internal Improvement Fund	Easement	9-23-40				Murphy Act
	J. G. Holst	Abstract	9-10-40	(Filed Under Proj. 632)			
	" "	"		"	"	"	"
11	Jennie Bender et vir	Easement	11-7-40	140	387	91822	B.P.
12	Hannah Ford & Geo. Okell, Directors	F.S. Deed	7-9-40	141	469	91057	Re: SRD#5

Sta. 835+00
Observed 8.10 P.M. - E.S.T. - Aug. 9, 1939

R/W width Sta. 838+50 to Sta. 848+50
100 feet - 50 feet each side ℄

S.R. 80
Sheet 1 of 1 Sheet 1202

The above shows existing alignment as of Nov. 16, 1939.

Div. Engr. of R/W

STATE OF FLORIDA
STATE ROAD DEPARTMENT Sh. 1

RIGHT OF WAY MAP

PROJ. 5332 LEE COUNTY

(1063)	Names	Dates	Approved by
Designed			
Drawn	E.E.G.	10/1/39	Division Engineer
Traced	E.E.G.	10/1/39	[signature]
Checked	G.W.G.	9-11-39	Drawing / Index No.
Revised			