F.A. PROJECT NO.	SHEET NO.
N/A	

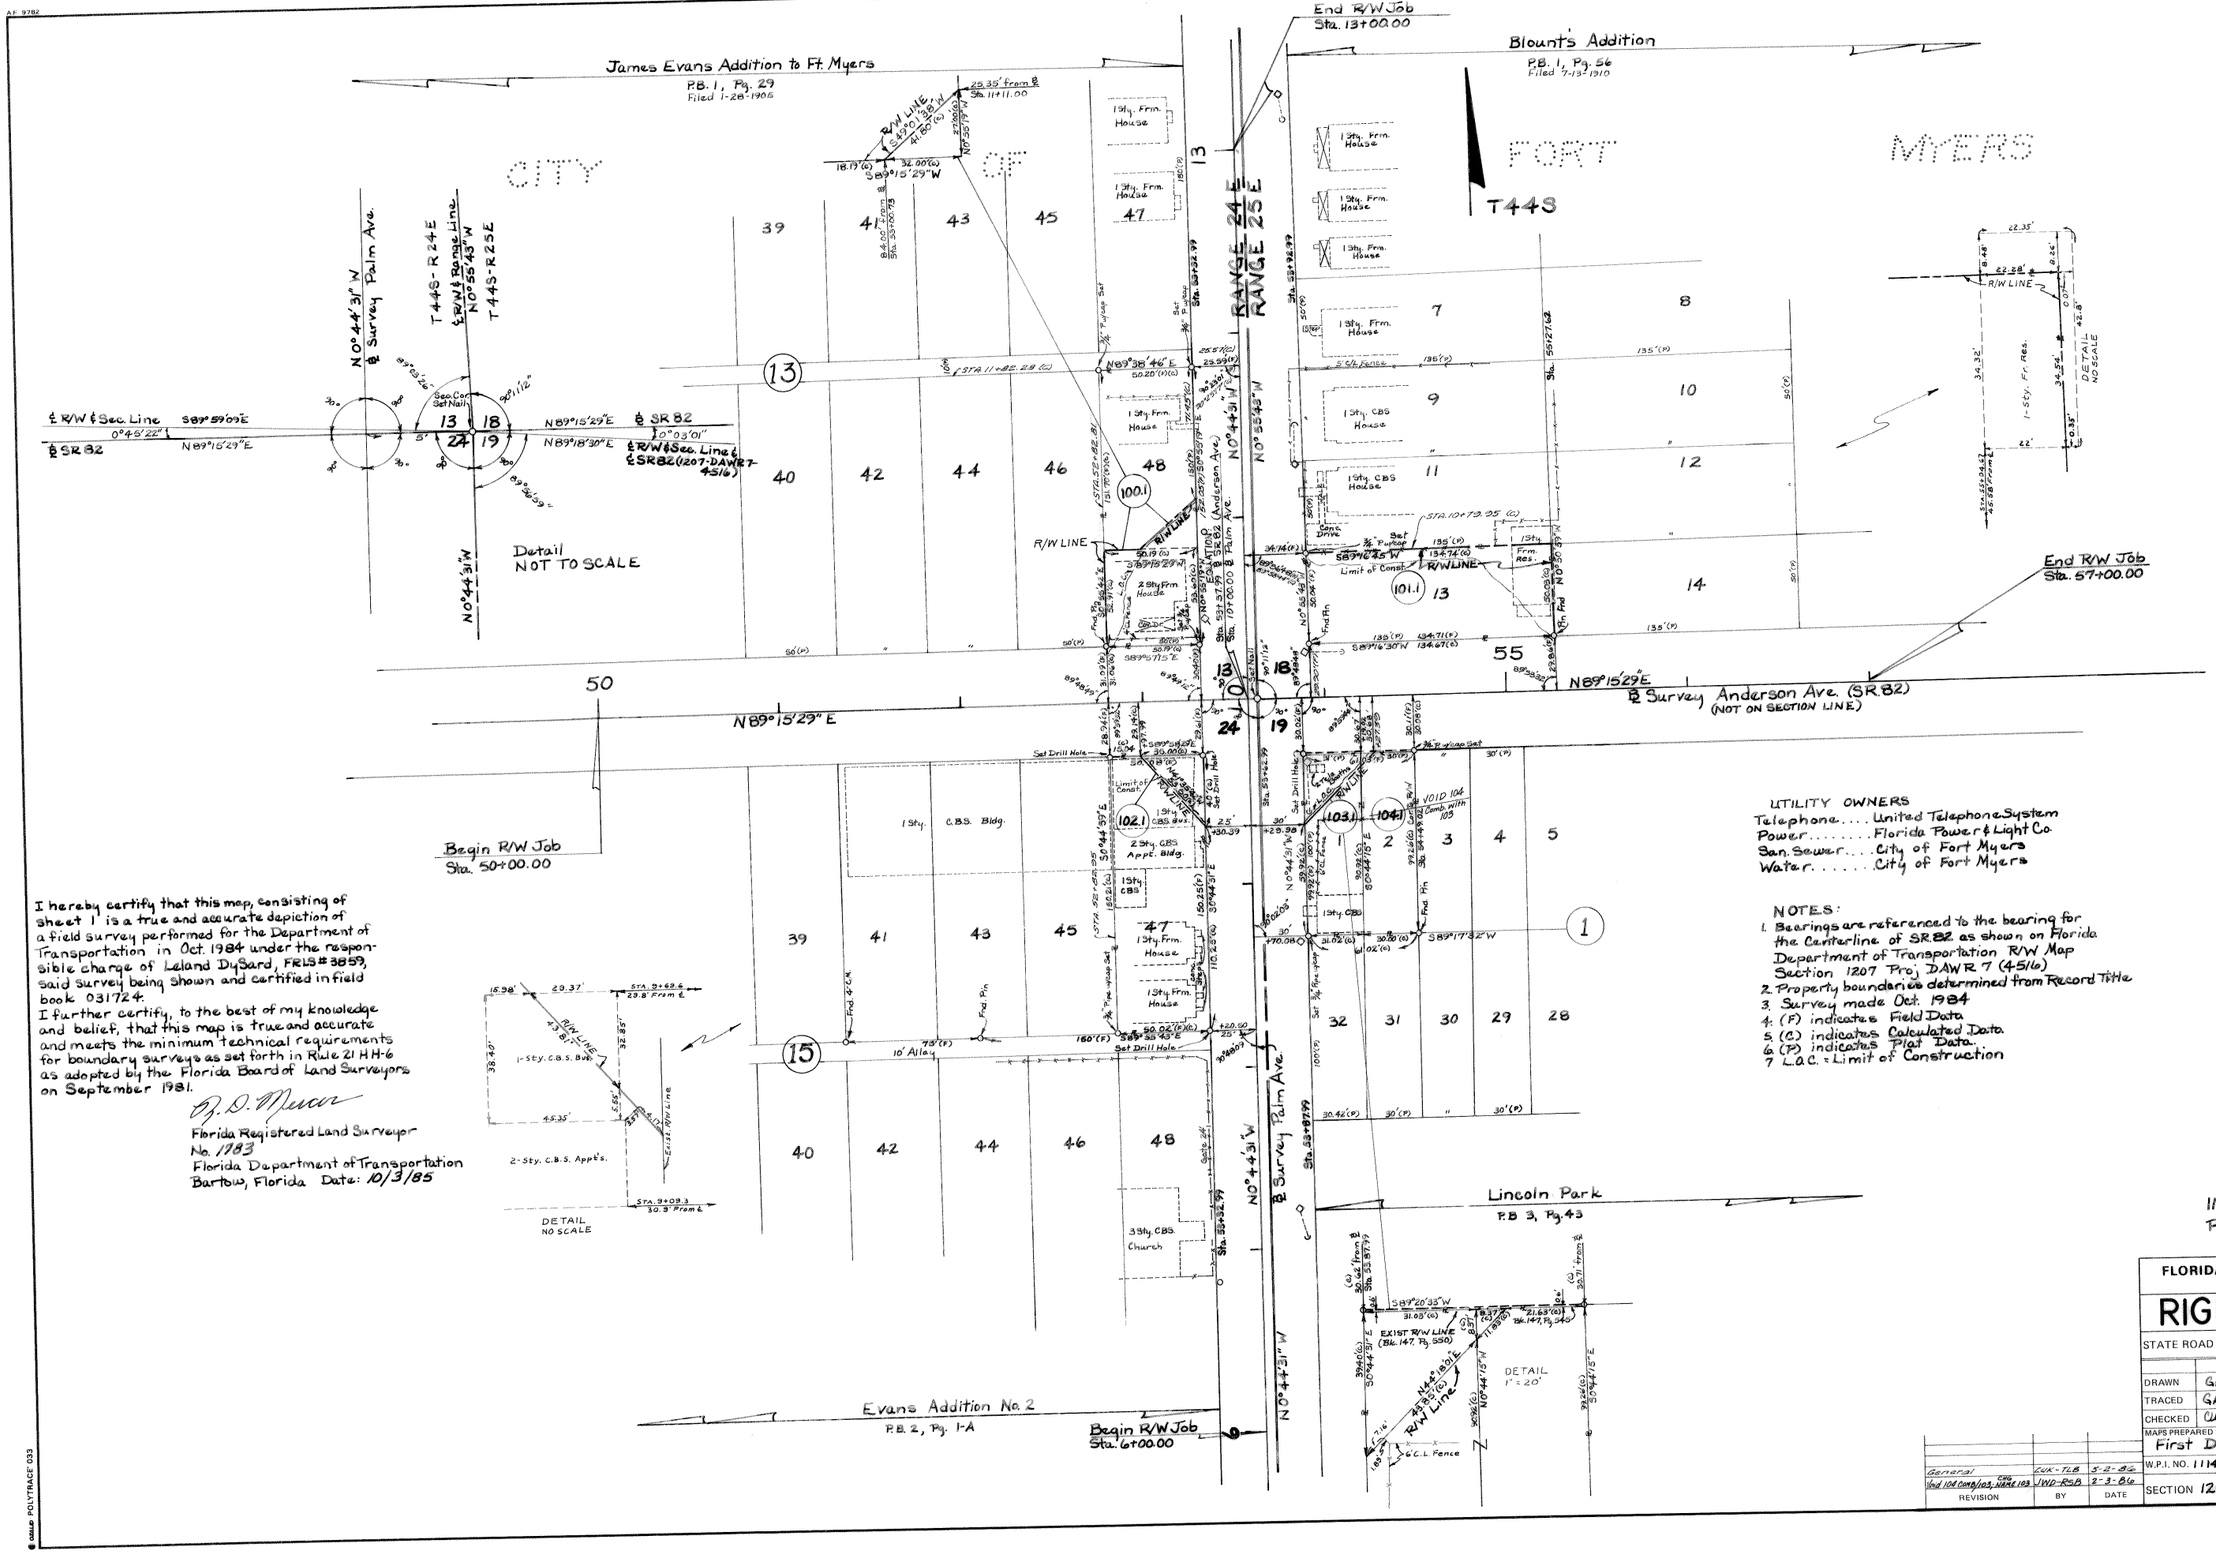

I hereby certify that this map, consisting of sheet 1 is a true and accurate depiction of a field survey performed for the Department of Transportation in Oct. 1984 under the responsible charge of Leland DySard, FRLS# 3859, said survey being shown and certified in field book 031724.
I further certify, to the best of my knowledge and belief, that this map is true and accurate and meets the minimum technical requirements for boundary surveys as set forth in Rule 21 HH-6 as adopted by the Florida Board of Land Surveyors on September 1981.

R. D. Mercer
Florida Registered Land Surveyor
No. 1983
Florida Department of Transportation
Bartow, Florida Date: 10/3/85

UTILITY OWNERS
Telephone.... United Telephone System
Power..... Florida Power & Light Co.
San. Sewer.... City of Fort Myers
Water..... City of Fort Myers

NOTES:
1. Bearings are referenced to the bearing for the Centerline of SR 82 as shown on Florida Department of Transportation R/W Map Section 1207 Proj DAWR 7 (4516)
2. Property boundaries determined from Record Title
3. Survey made Oct. 1984
4. (F) indicates Field Data
5. (C) indicates Calculated Data
6. (P) indicates Plat Data
7. L.O.C. = Limit of Construction

TABLE OF OWNERSHIPS

PARCEL NO.	SHEET NO.	NAME	AREA TAKEN	REMAINDERS RIGHT	REMAINDERS LEFT	COMMENTS
100.1	1	Clifford Mc Collum	3105	0	4518	Δ = 432
101.1	1	Mae Ola Nickson	6740	0	0	Whole Take O.R. 1879, PG. 1976
102.1	1	Jack O. Carter	700	6815	0	O.R. 1910, PG 3893
103.1	1	Stanley Murphy	776	5283	0	O.R. 1879, PG. 1978
~~104.1~~	~~1~~	~~Jessie Brown~~ VOID	~~350~~	~~2943~~	~~0~~	Comb. with 103

INTERSECTION:
Palm Ave. and Anderson Ave.

FLORIDA DEPARTMENT OF TRANSPORTATION
RIGHT OF WAY ENGINEERING SECTION

RIGHT OF WAY MAP

STATE ROAD NO. 82 Lee COUNTY

	BY	DATE
DRAWN	GKM	7-17-85
TRACED	GKM	7-24-85
CHECKED	CUK	8-6-85

APPROVED BY: Deputy Asst. Secretary — Adm. R/W Surveying & Mapping — DATE 11-6-85

MAPS PREPARED BY: First District
FIELD BOOK NO'S. 031724
W.P.I. NO. 1114550
SCALE 1" = 40'
SECTION 12070-2516
SHEET 1

REVISION	BY	DATE
General	CUK-TLB	5-2-86
Void 104 Comb/103, CHG NAME 103	JWD-RSB	2-3-86

© GUILD POLYTRACE 033