FED. ROAD DIV. No.	STATE	SEC. AND JOB No.	FISCAL YEAR	SHEET No.	TOTAL SHEETS
3	FLA.			1	1

80

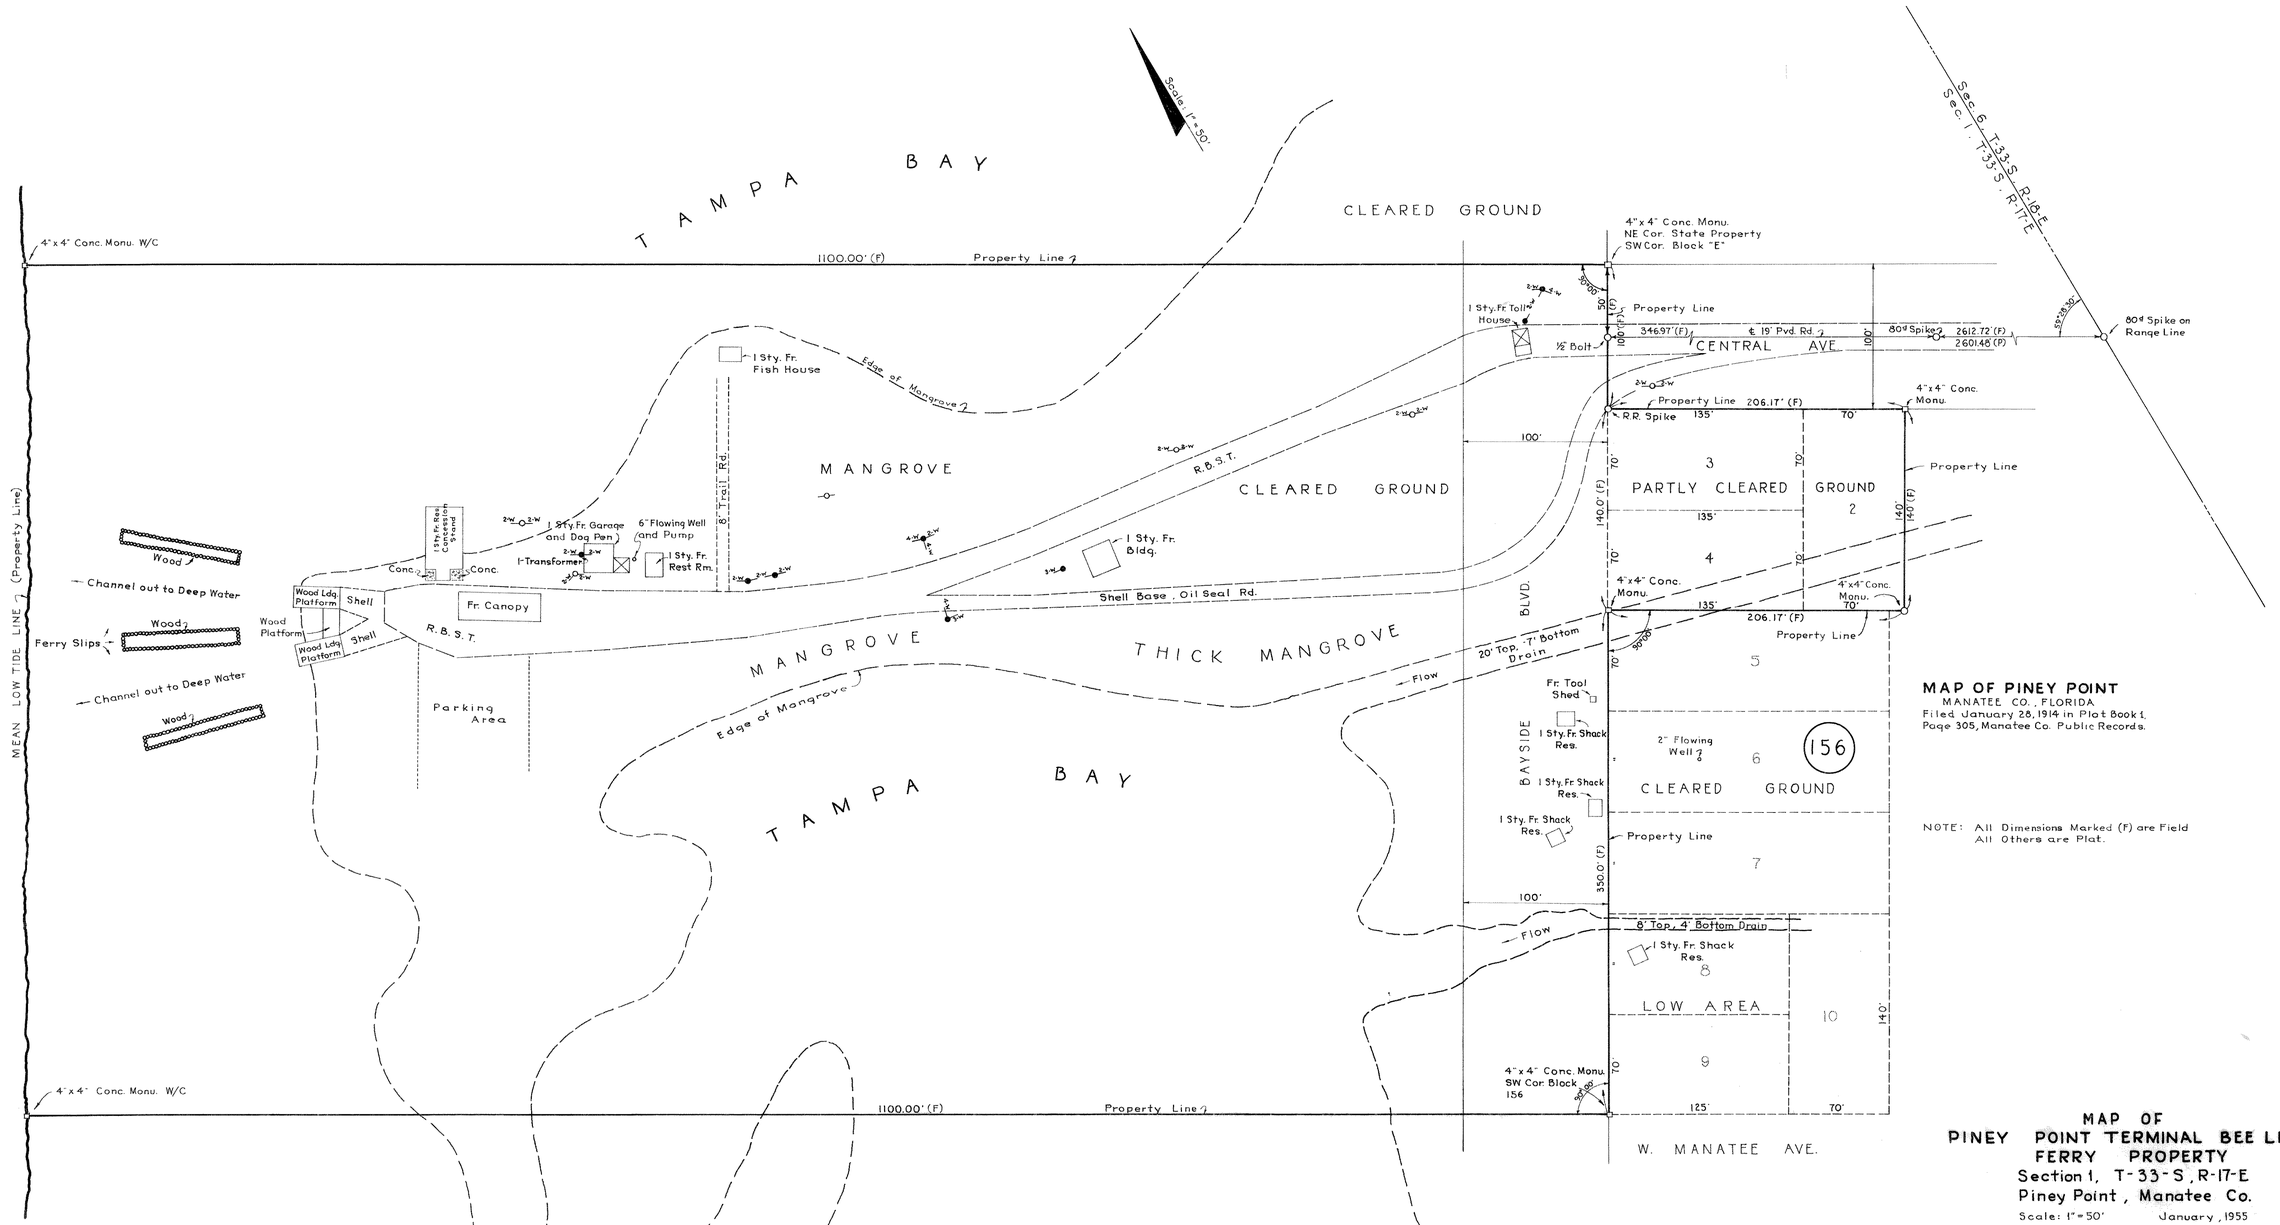

MAP OF PINEY POINT

MANATEE CO., FLORIDA
Filed January 28, 1914 in Plat Book 1, Page 305, Manatee Co. Public Records.

NOTE: All Dimensions Marked (F) are Field
All Others are Plat.

MAP OF PINEY POINT TERMINAL BEE LINE FERRY PROPERTY

Section 1, T-33-S, R-17-E
Piney Point, Manatee Co.
Scale: 1" = 50' January, 1955

STATE OF FLORIDA
STATE ROAD DEPARTMENT

RIGHT OF WAY MAP

SECTION No. 1300 Sh. 1

ROAD No. MANATEE COUNTY

SCALE 1" =	NAMES	DATES	APPROVED BY
DRAWN	W.F.D.	1-25-55	
TRACED	W.F.D.	1-26-55	DIVISION ENGINEER
INDEXED			
REVISED			STATE HIGHWAY ENGINEER
REVISED			

CHECKED BY: E.E.I. 1-26-55