ROAD PLAT BOOK ____ PAGE ____

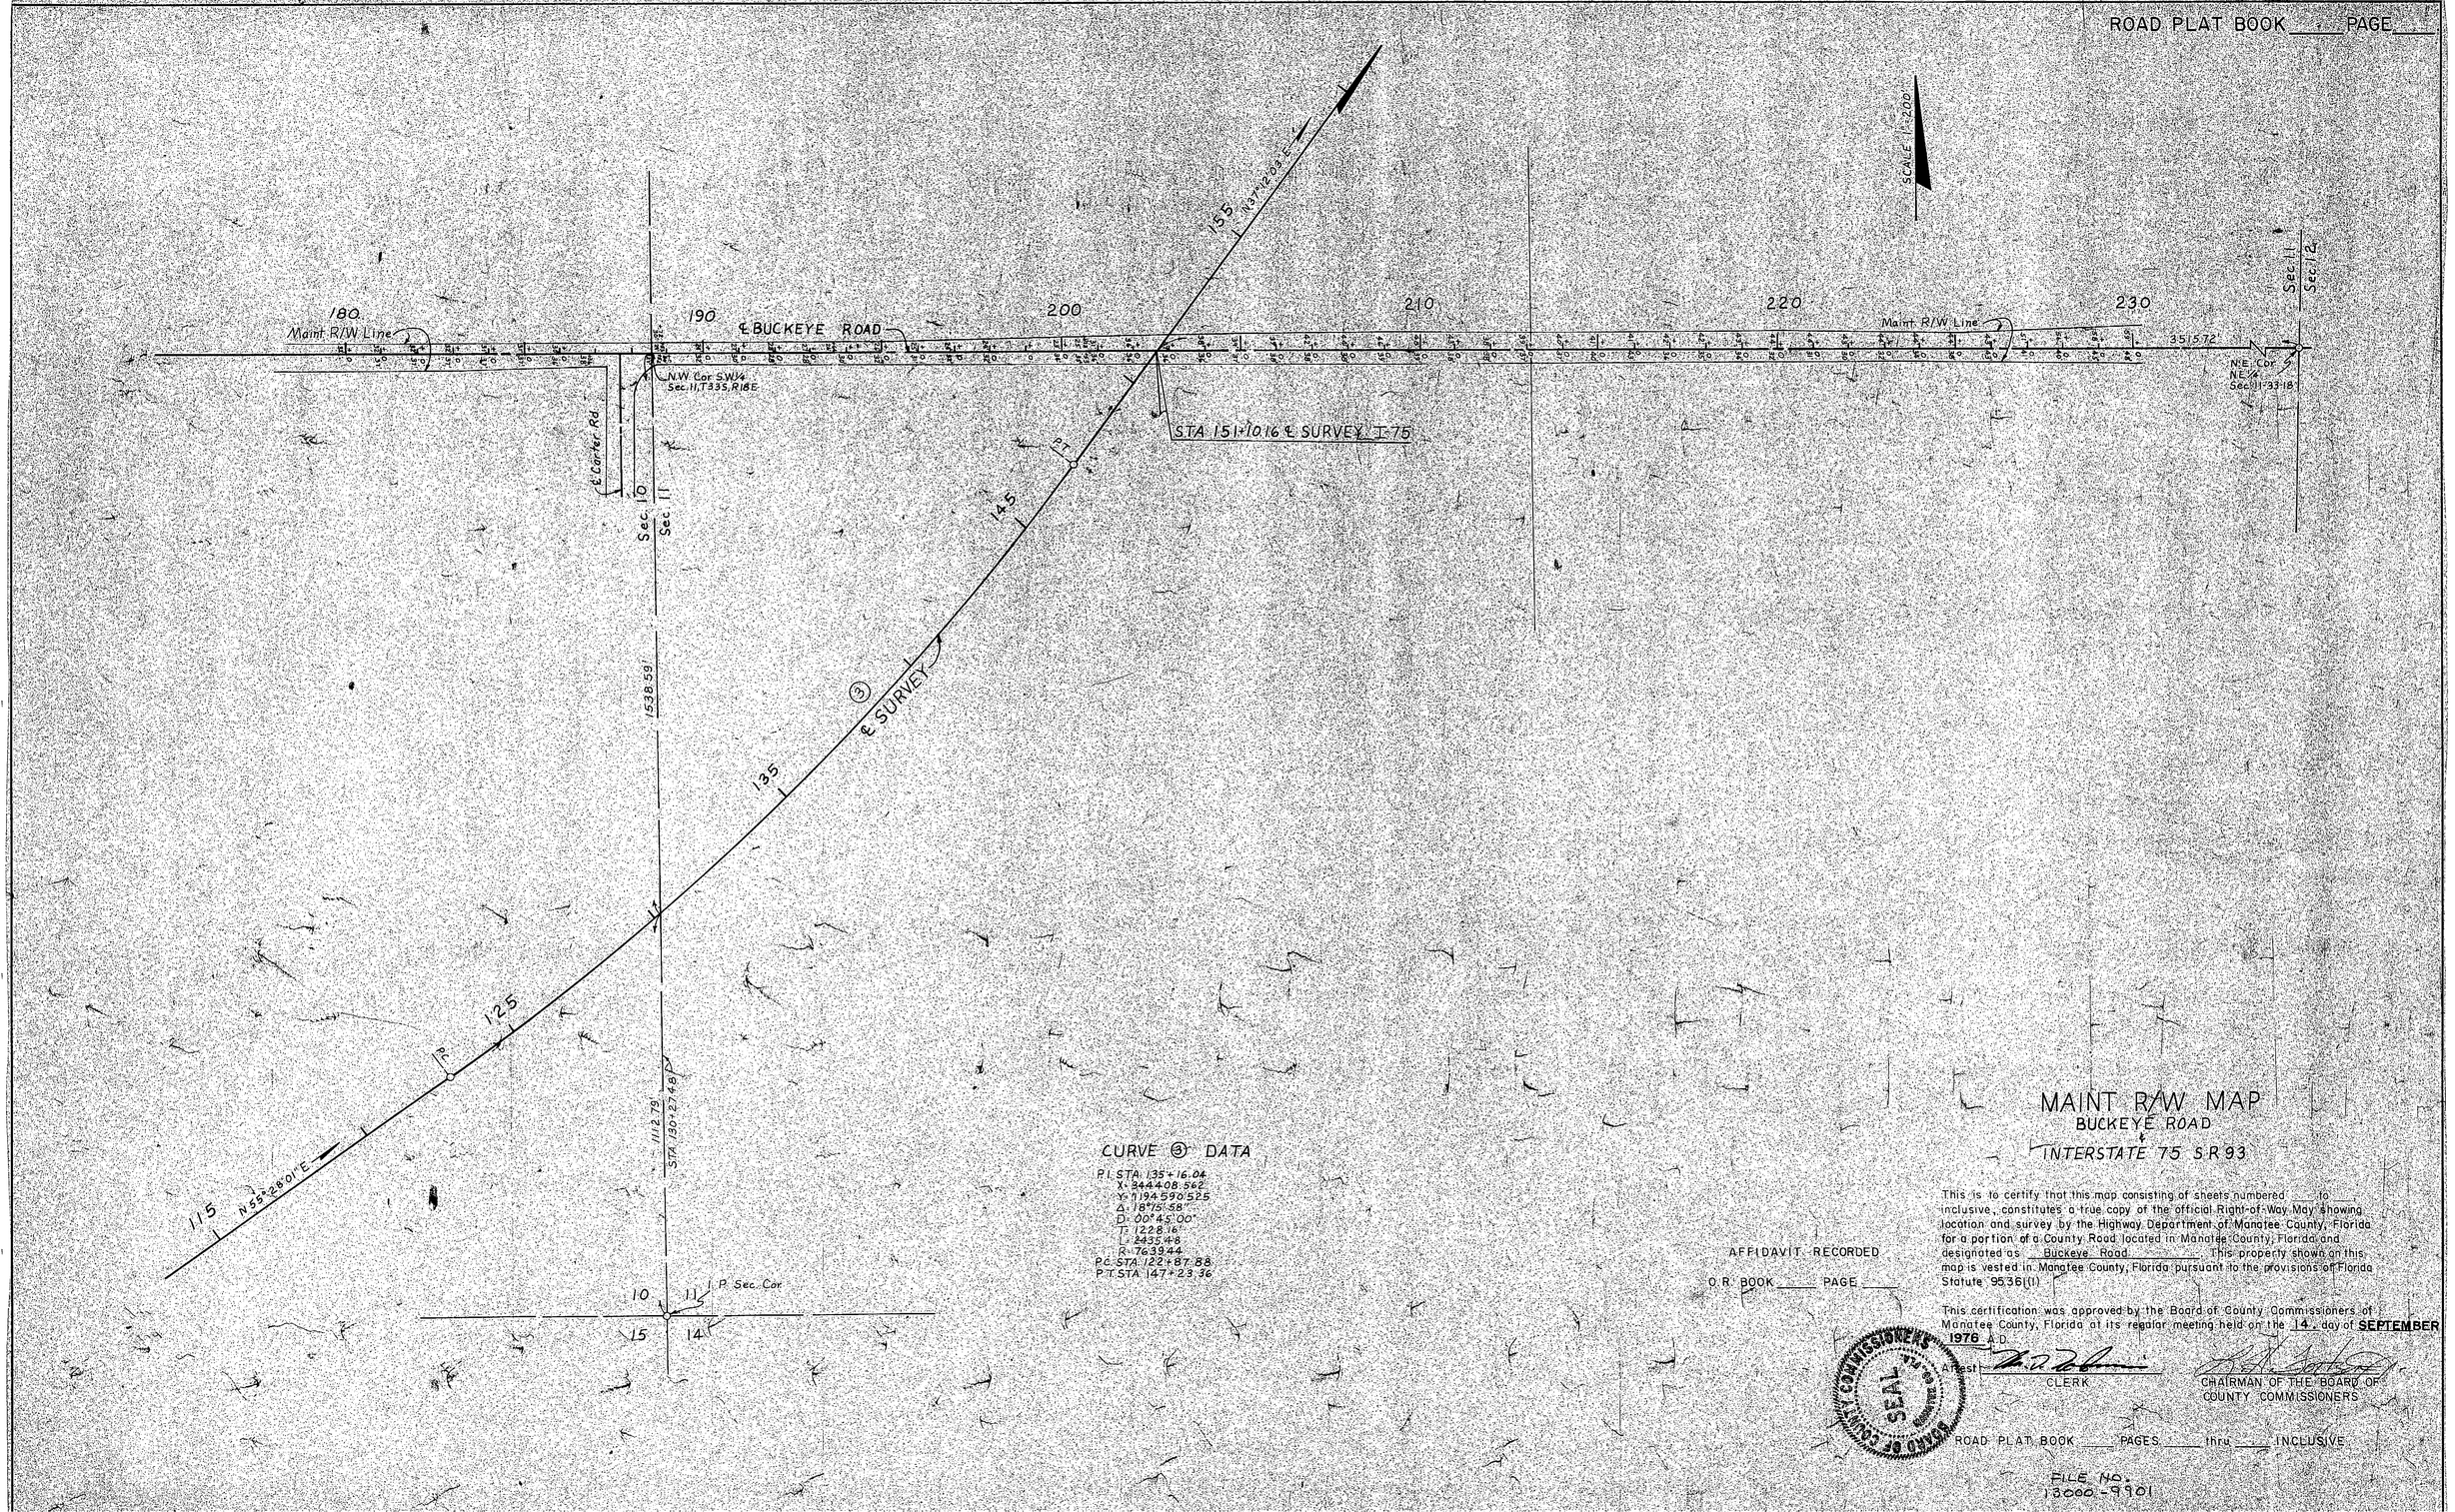

CURVE ③ DATA

P.I. STA. 135+16.04
X= 344408.562
Y= 1194590.525
Δ= 18°15'58"
D= 00°45'00"
T= 1228.16'
L= 2435.48
R= 7639.44
P.C. STA. 122+87.88
P.T. STA. 147+23.36

AFFIDAVIT RECORDED

O.R. BOOK ____ PAGE ____

MAINT R/W MAP

BUCKEYE ROAD

℄ INTERSTATE 75 S.R. 93

This is to certify that this map consisting of sheets numbered ____ to ____ inclusive, constitutes a true copy of the official Right-of-Way Map showing location and survey by the Highway Department of Manatee County, Florida for a portion of a County Road located in Manatee County, Florida and designated as Buckeye Road. This property shown on this map is vested in Manatee County, Florida pursuant to the provisions of Florida Statute 95.36(1).

This certification was approved by the Board of County Commissioners of Manatee County, Florida at its regular meeting held on the 14 day of SEPTEMBER 1976 A.D.

Attest _____ CLERK

_____ CHAIRMAN OF THE BOARD OF COUNTY COMMISSIONERS

ROAD PLAT BOOK ____ PAGES ____ thru ____ INCLUSIVE

FILE NO. 18000-9901

18000-9901

1