| FED. ROAD DIV. No. | STATE | PROJECT No. | FISCAL YEAR | SHEET No. |
|---|---|---|---|---|
| 3 | FLA. | 13040-2502 | | |

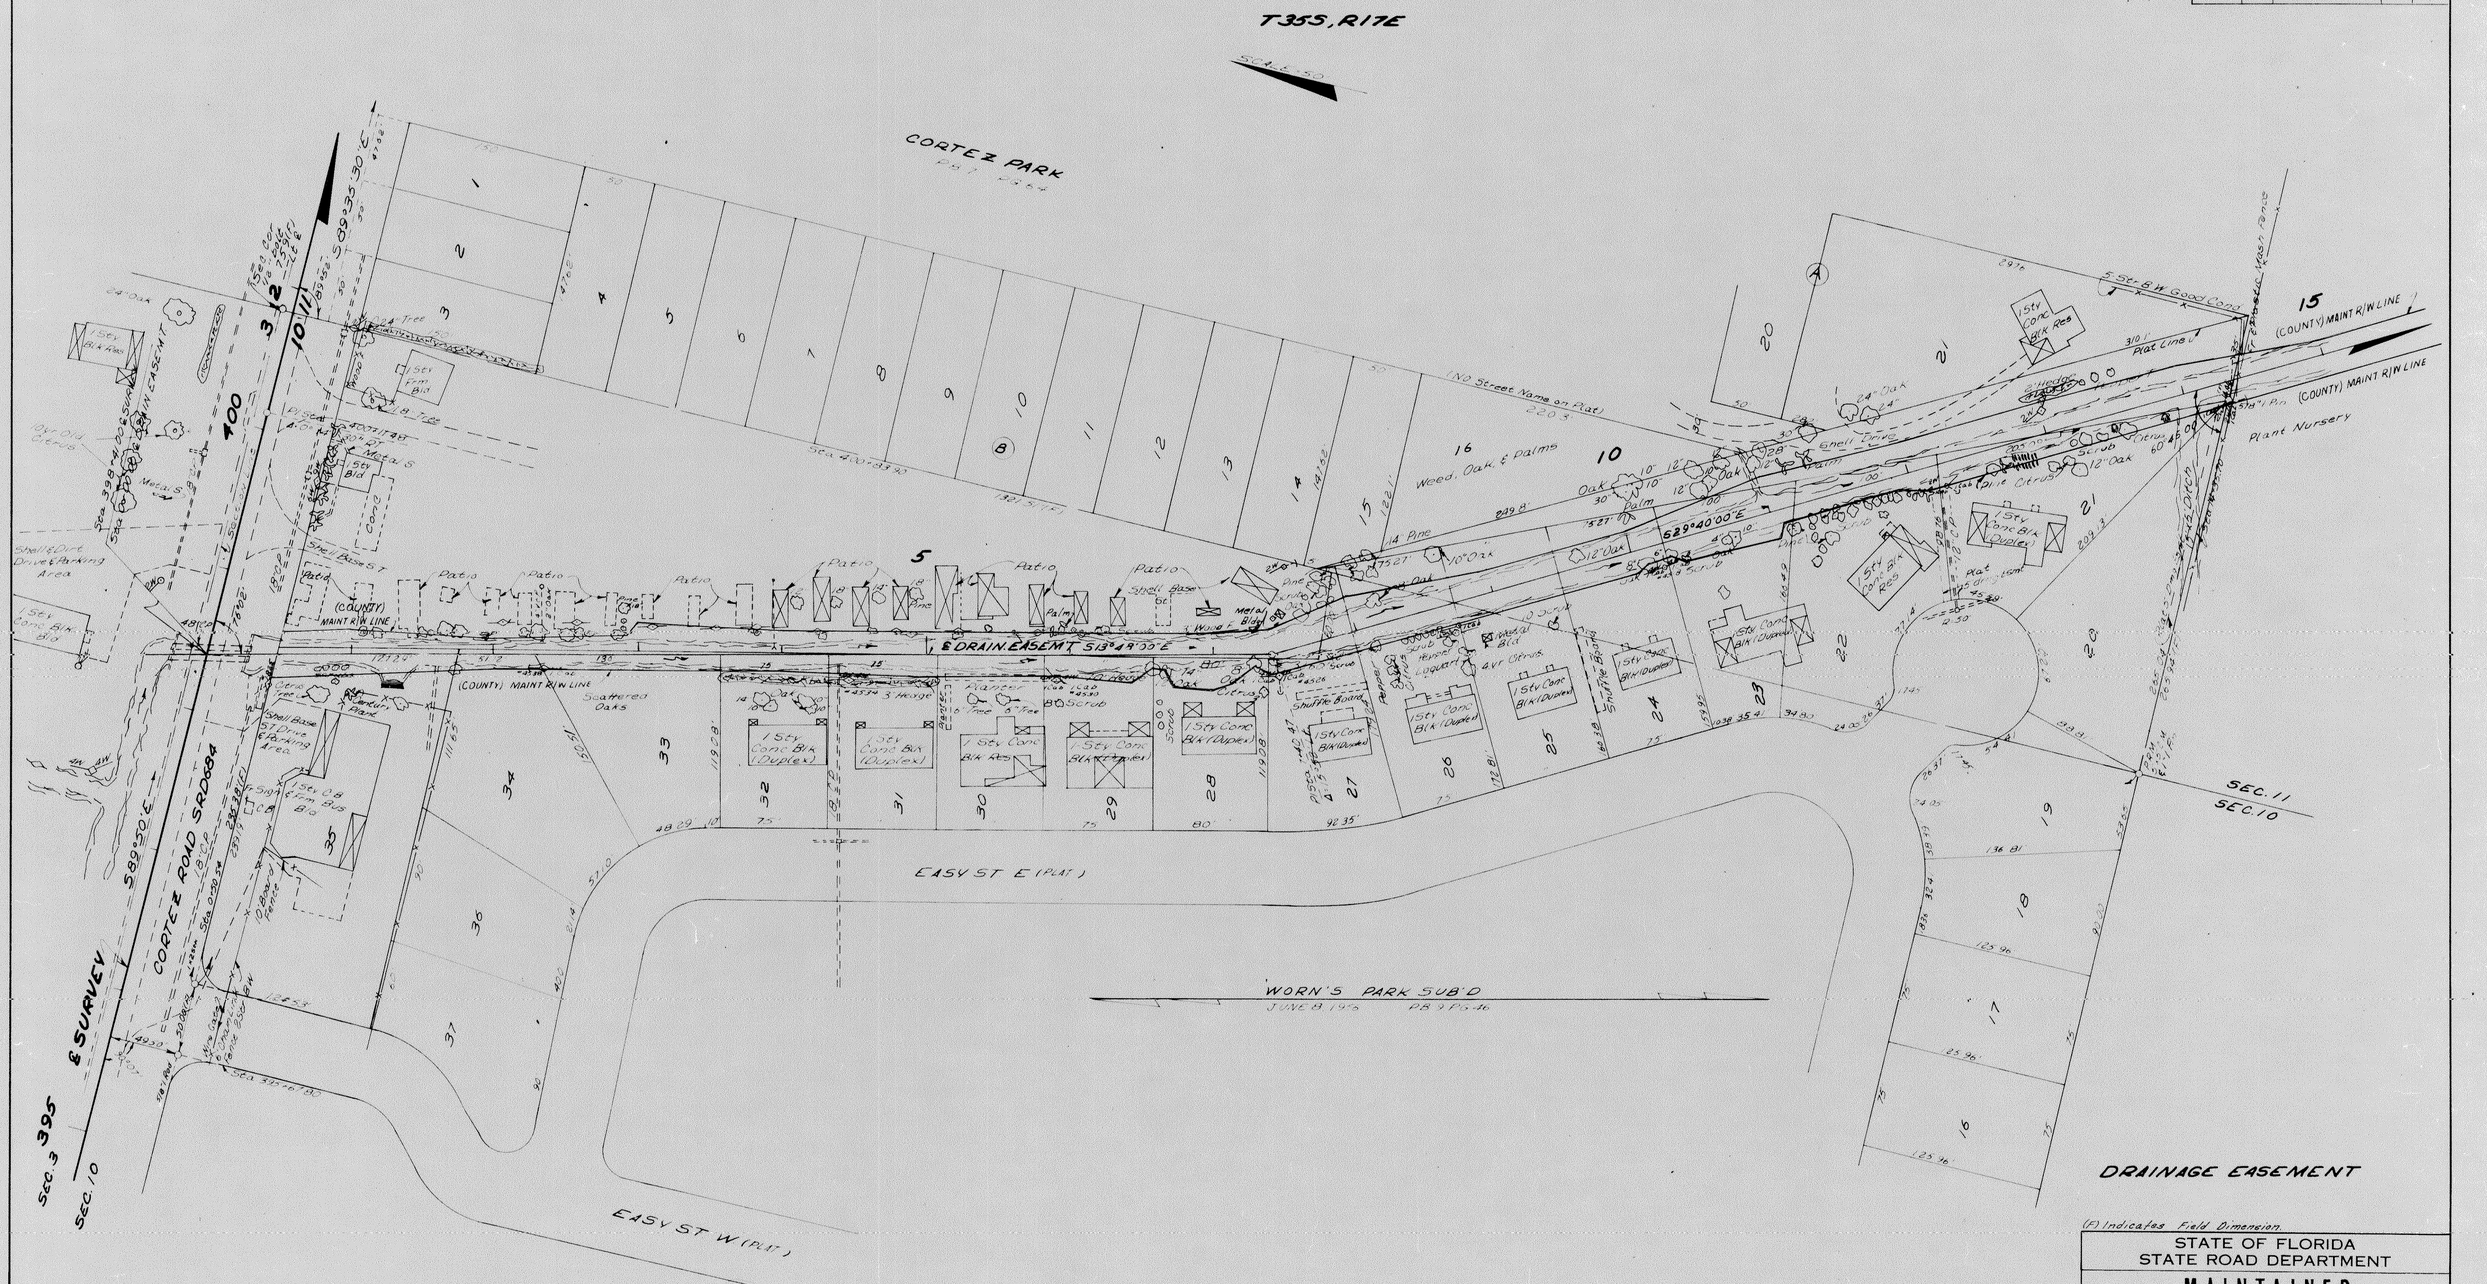


(F) Indicates Field Dimension.

THIS IS TO CERTIFY that the within and attached sheets numbered one (1) ~~to~~, ~~inclusive~~, constitutes a true copy of the official Right of Way Map showing location and survey by the State Road Department of Florida for a portion of State Road 684 designated as Section 13040 in Manatee Co., Florida.

THE PROPERTY outlined in RED ink on the said sheets has been vested in the State Road Department of Florida, pursuant to the provisions of Section 341.59 Florida Statutes of 1951 and Section 337.31 Florida Statutes of 1955, and/or under formal conveyance and other instruments.

IN WITNESS WHEREOF, We have hereunto set our hands and affixed the seal of the State Road Department of Florida, at Tallahassee, Florida, this 10th day of Feb A.D. 1969.

Executive Director, State Road Department of Florida.

Secretary, State Road Department of Florida.

ACCEPTED for files and recorded in the Public Records of _____ Co., Florida, this _____ day of _____ A.D. 19__, in Road Plat Book _____ Page _____.

Clerk of Circuit Court of _____ Co., Florida.

STATE OF FLORIDA
STATE ROAD DEPARTMENT

# MAINTAINED RIGHT OF WAY MAP

STATE ROAD No. 684 MANATEE COUNTY

| | BY | DATE | APPROVED BY | DATE |
|---|---|---|---|---|
| DRAWN | W.J.P. | 11-25-68 | | |
| TRACED | L.S.C. | 12-2-68 | | DISTRICT ENGINEER |
| CHECKED | D.C. | 12-3-68 | | 2.3.69 ENGINEER OF RIGHTS OF WAY |
| COMPARED | | | | |
| INDEXED | | | | STATE HIGHWAY ENGINEER |

SECTION 13040-2502 SHEET 1 OF