FED. ROAD DIV. NO.	STATE	PROJECT NO.	FISCAL YEAR	SHEET NO.
3	FLA.	13040-2502		1

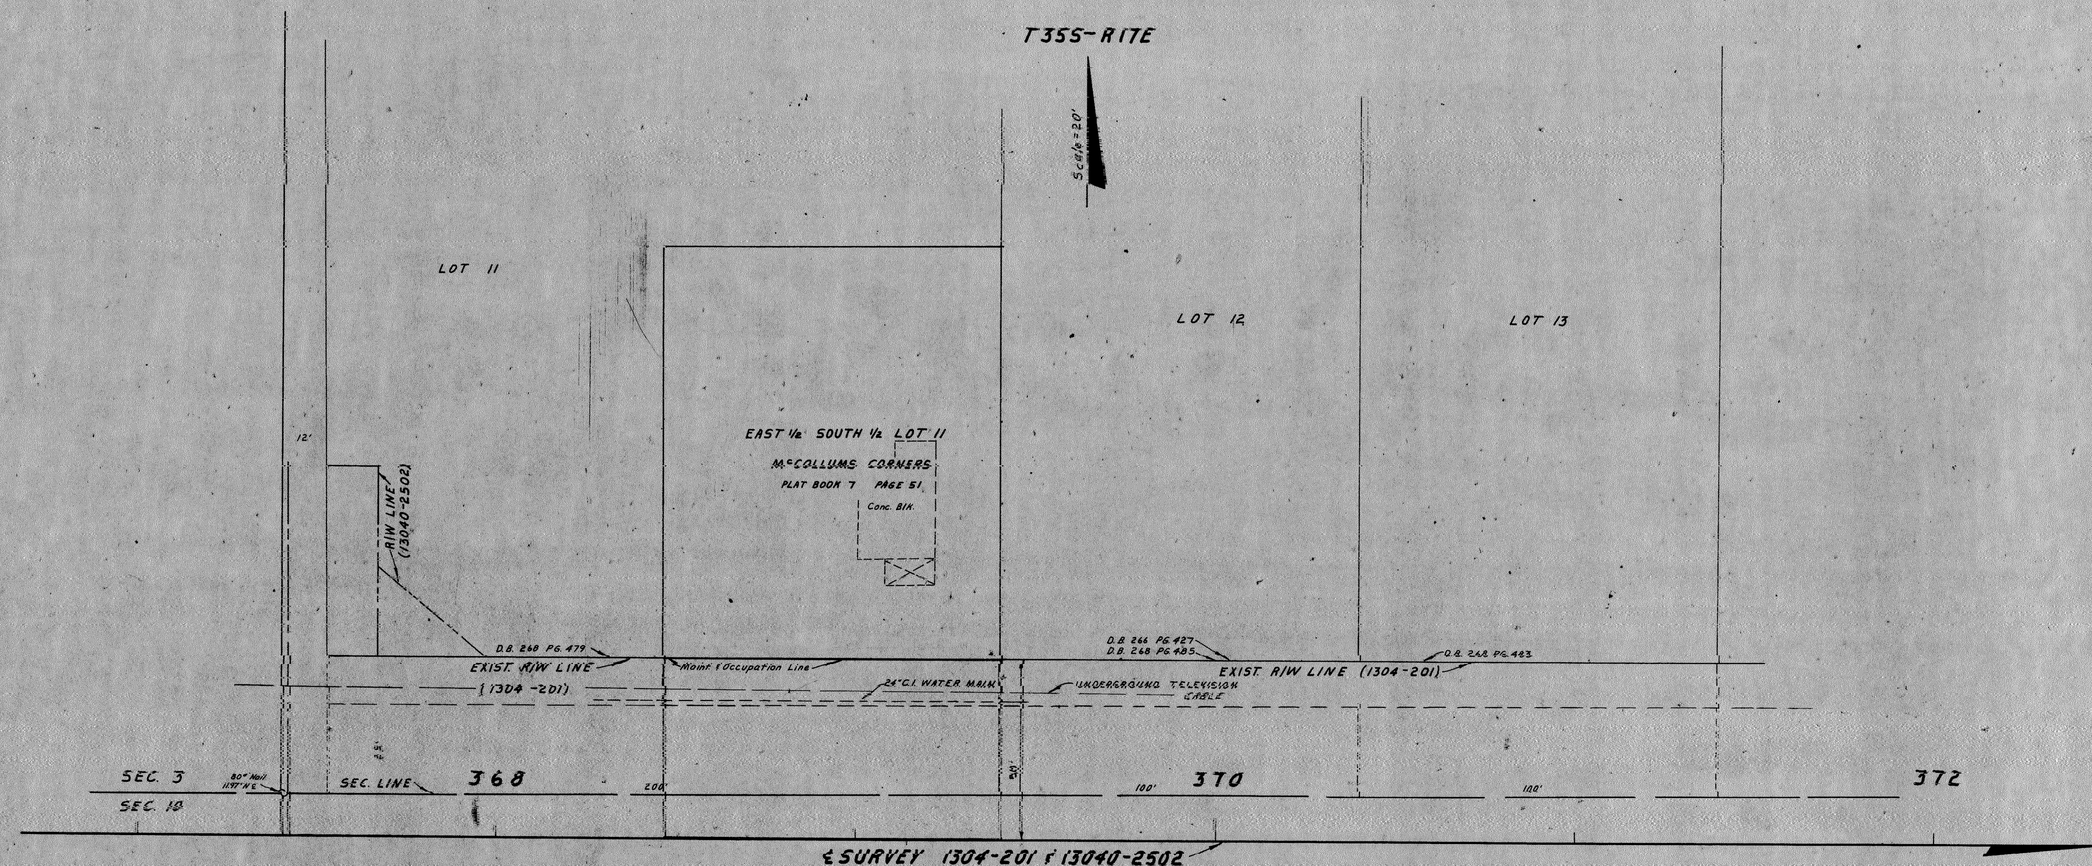

THIS IS TO CERTIFY that the within and attached sheet numbered one (1), [redacted] constitute a true copy of the official Right of Way Map showing location and survey by the State Of Florida Dept. Of Transportation for a portion of State Road 684 designated as Section 13040 in Manatee Co., Florida.

THE PROPERTY outlined in RED ink on the said sheets has been vested in the State Of Florida Dept. Of Transportation, pursuant to the provisions of Section 341.59 Florida Statutes of 1951 and Section 337.31 Florida Statutes of 1955, and/or under formal conveyance and other instruments.

IN WITNESS WHEREOF, We have hereunto set our hands and affixed the seal of the State Of Florida Dept. Of Transportation, at Tallahassee, Florida, this 26th day of June A.D. 1970.

Director of Administration, State of Florida Dept of Trans.

Executive Secretary

ACCEPTED for files and recorded in the Public Records of _____ Co., Florida, this _____ day of _____ A.D. 19___, in Road Plat Book _____ Page _____.

Clerk of Circuit Court of _____ Co., Florida.

STATE OF FLORIDA
STATE ROAD DEPARTMENT

MAINTAINED RIGHT OF WAY MAP

STATE ROAD NO. 684 MANATEE COUNTY

	BY	DATE	APPROVED BY	DATE
DRAWN	W.J.P.	5-14-70		
TRACED	F.M.N.	5-15-70		DISTRICT ENGINEER
CHECKED	D.C.	5-15-70		6-18-70
COMPARED				ENGINEER OF RIGHTS OF WAY
SHEWCKLE				STATE HIGHWAY ENGINEER

SECTION 13040-2502 SHEET 1 OF [redacted]