FED. ROAD DIV. No.	STATE	SEC. AND JOB No.	FISCAL YEAR	SHEET No.	TOTAL SHEETS
3	FLA.	13050-2501		1	

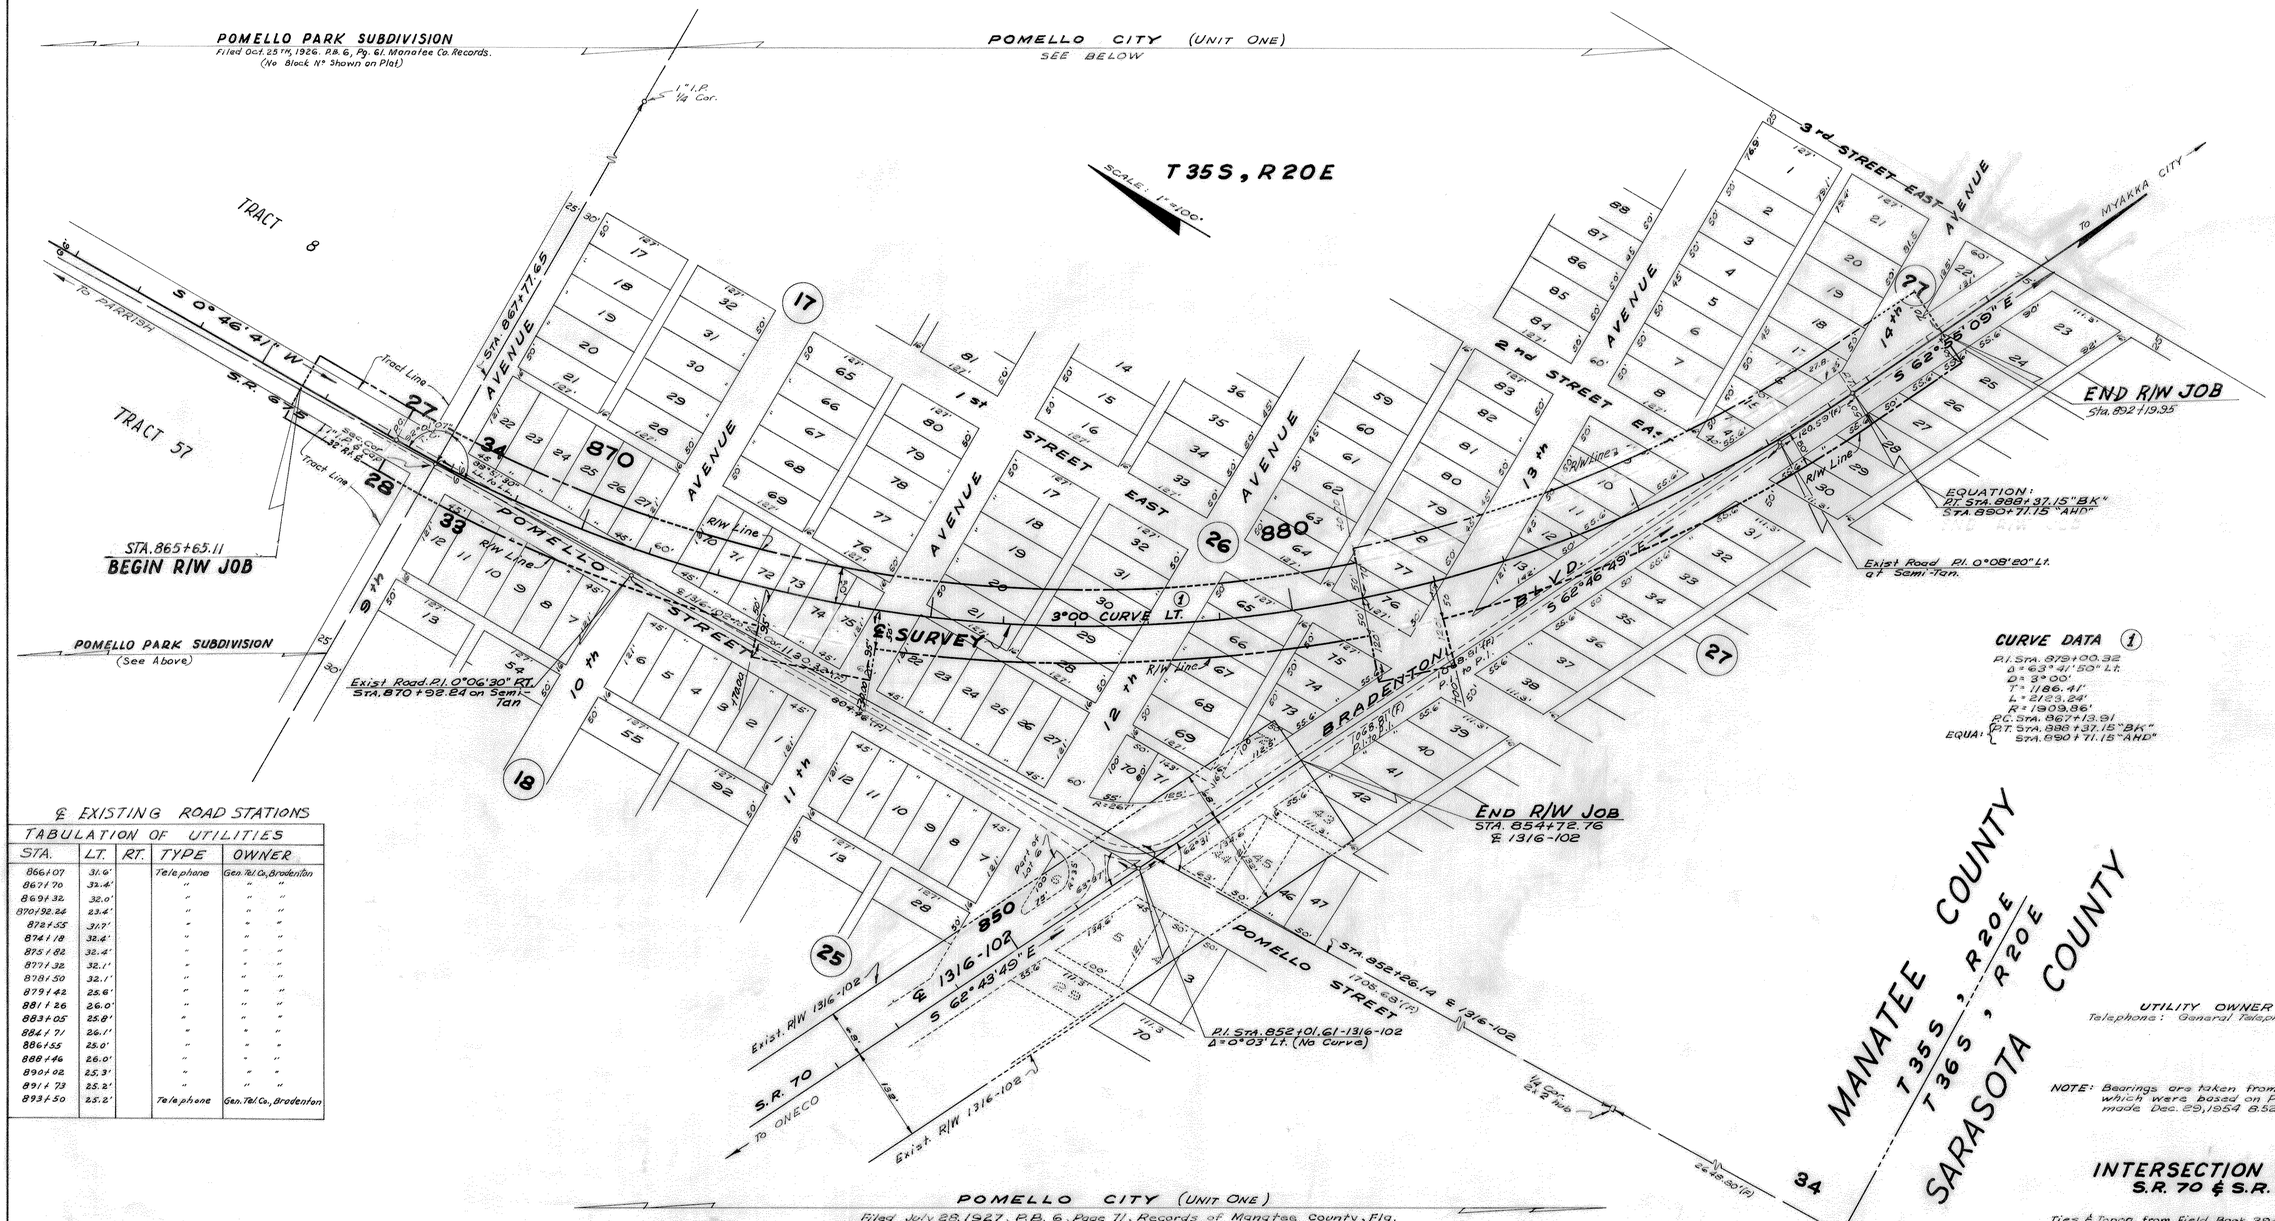

℄ EXISTING ROAD STATIONS

TABULATION OF UTILITIES

STA.	LT.	RT.	TYPE	OWNER
866+07	31.6'		Telephone	Gen. Tel Co., Bradenton
867+70	32.4'		"	" "
869+32	32.0'		"	" "
870+92.24	23.4'		"	" "
872+55	31.7'		"	" "
874+18	32.4'		"	" "
875+82	32.4'		"	" "
877+32	32.1'		"	" "
878+50	32.1'		"	" "
879+42	25.6'		"	" "
881+26	26.0'		"	" "
883+05	25.8'		"	" "
884+71	26.1'		"	" "
886+55	25.0'		"	" "
888+46	26.0'		"	" "
890+02	25.3'		"	" "
891+73	25.2'		"	" "
893+50	25.2'		Telephone	Gen. Tel Co., Bradenton

UTILITY OWNER
Telephone: General Telephone Company, Bradenton

NOTE: Bearings are taken from 1316-102 which were based on Polaris Observation made Dec. 29, 1954 8:52:30 P.M. E.S.T.

INTERSECTION DETAIL
S.R. 70 & S.R. 675

Ties & Topog. from Field Book 384122 & Yellow Binder Book

STATE OF FLORIDA
STATE ROAD DEPARTMENT

RIGHT OF WAY MAP

SECTION No. 13050-2501

ROAD No. 70 & 675 MANATEE COUNTY

SCALE 1" = 100'	NAMES	DATES	APPROVED BY
DRAWN	D.C.	10-26-59	E. M. Johnson — DIVISION ENGINEER
TRACED	W.E.S.	10-27-59	— CHIEF HIGHWAY ENGINEER
INDEXED			
REVISED	A.W.G.	12-7-59	
REVISED	A.W.G.	12-23-59	
CHECKED	R.H.C.	10-28-59	