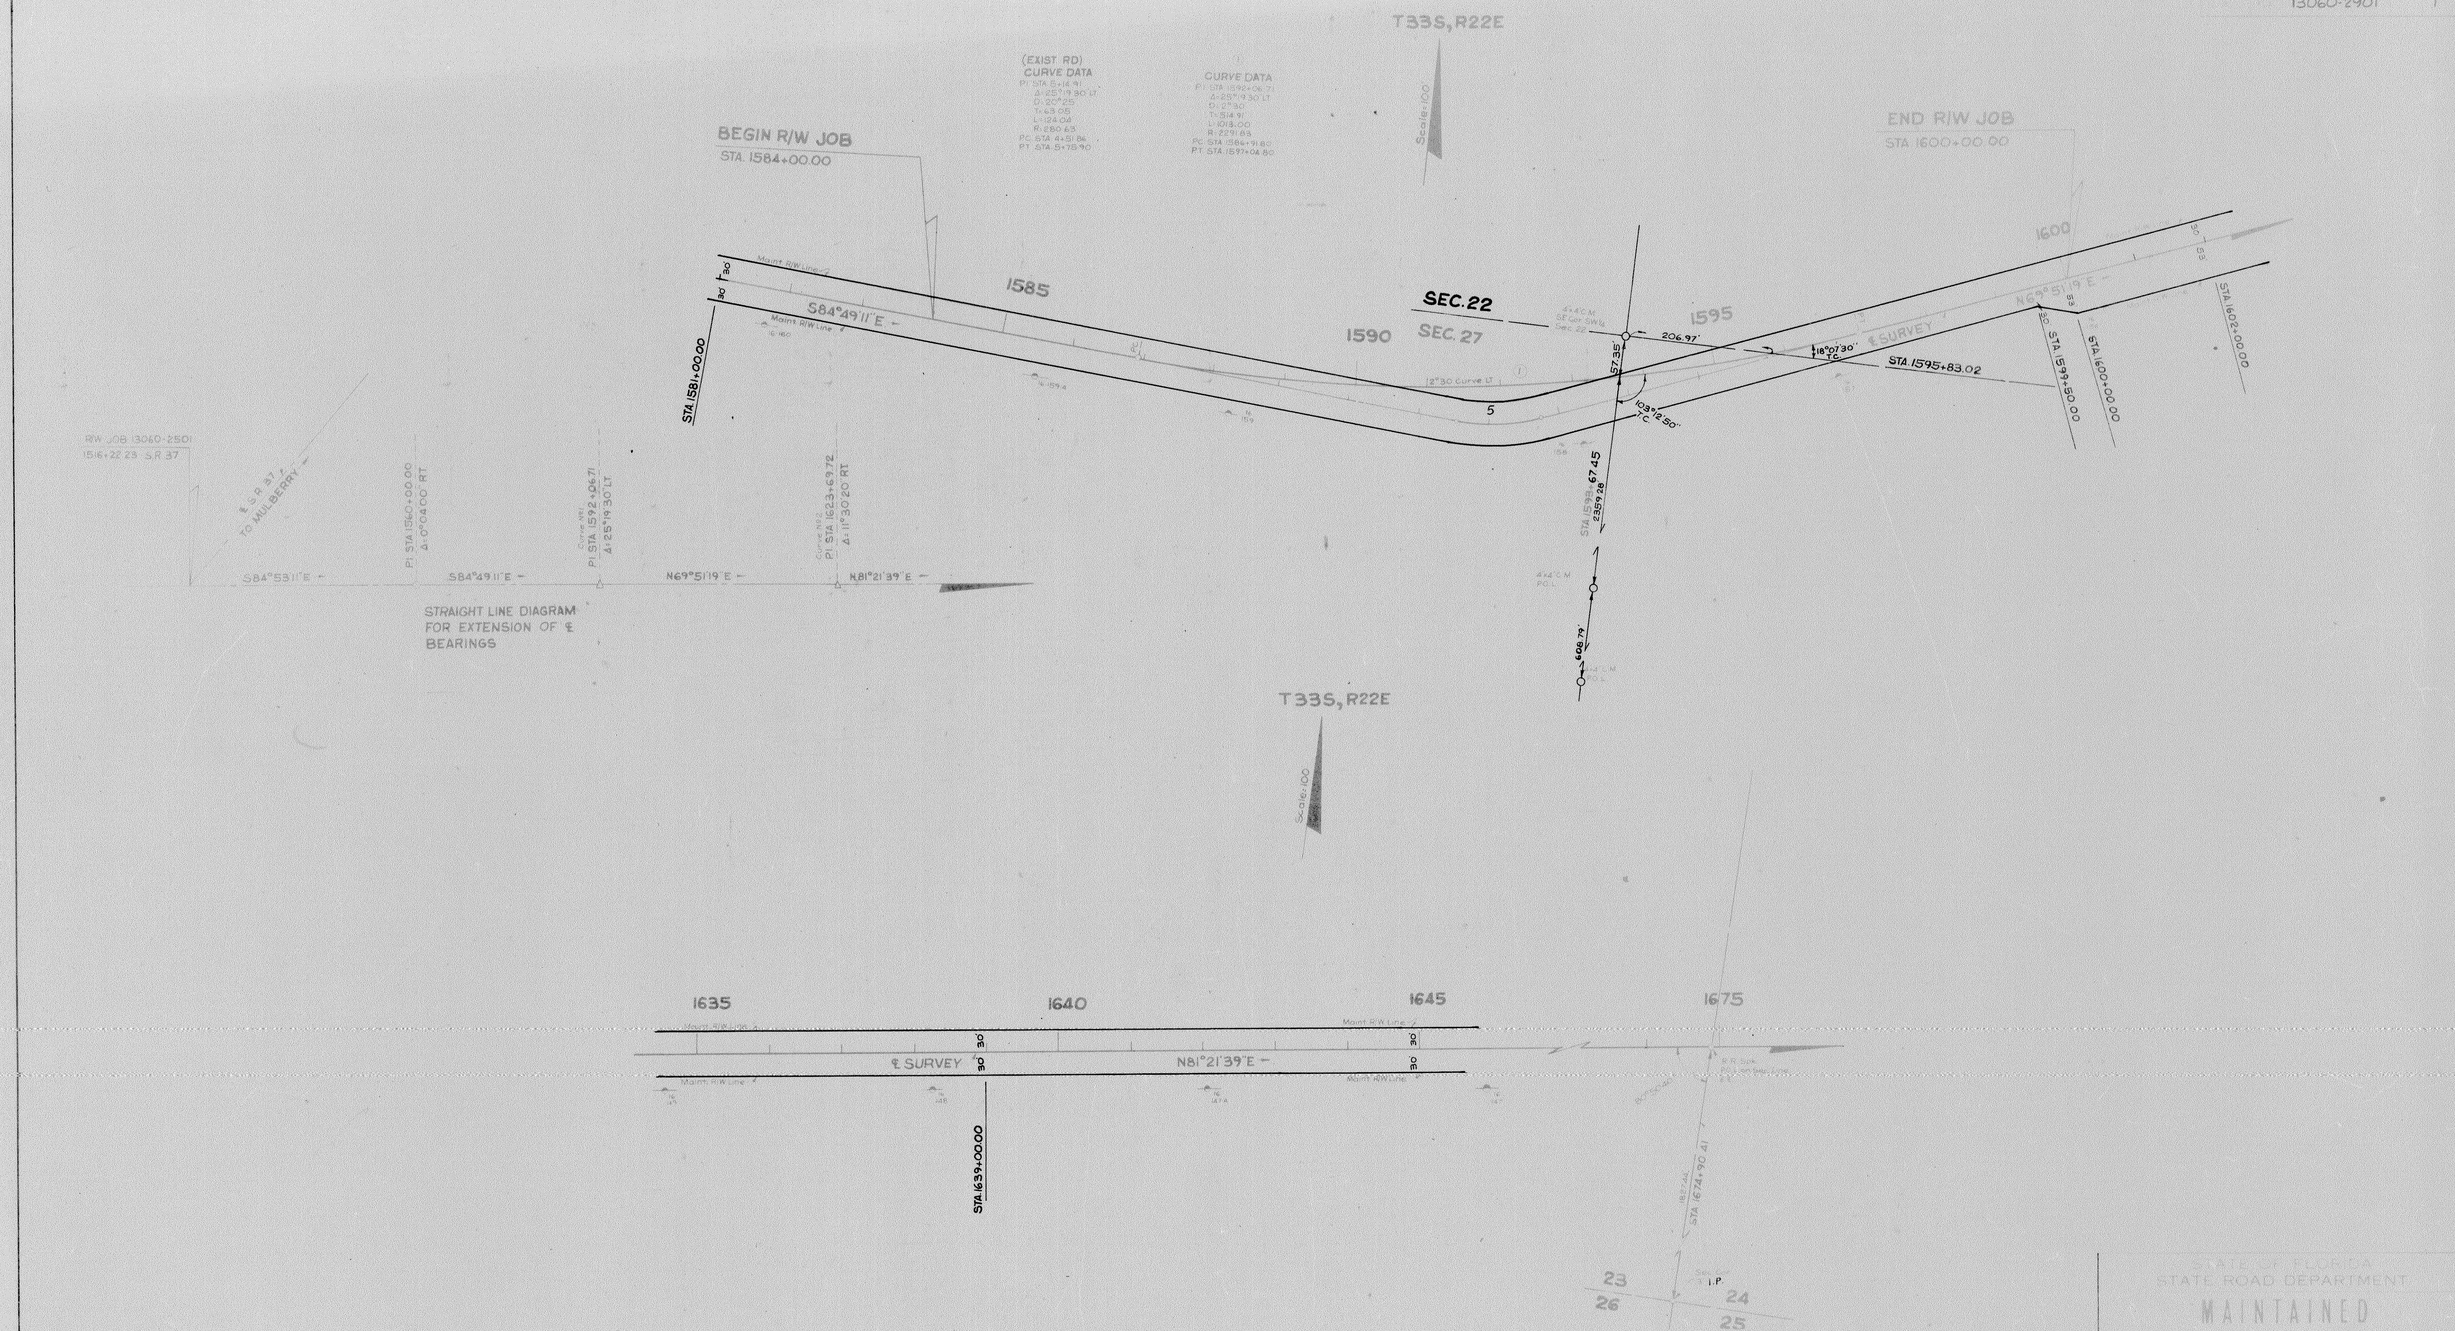

THIS IS TO CERTIFY that the within and attached sheet numbered one (1) , constitutes a true copy of the official Right of Way Map showing location and survey by the State Road Department of Florida for a portion of State Road 62 designated as Section 13060 in Manatee Co., Florida.

THE PROPERTY outlined in RED ink on the said sheets has been vested in the State Road Department of Florida, pursuant to the provisions of Section 341.59 Florida Statutes of 1951 and Section 337.31 Florida Statutes of 1955, and/or under formal conveyance and other instruments.

IN WITNESS WHEREOF, We have hereunto set our hands and affixed the seal of the State Road Department of Florida, at Tallahassee, Florida, this 21st day of Sept. A.D. 1965

Ralph Davis
Executive Director, State Road Department of Florida

F. K. Strickland
Secretary, State Road Department of Florida

ACCEPTED for files and recorded in the Public Records of _____ Co., Florida, this _____ day of _____ A.D. 19__ in Road Plat Book _____ Page _____

Clerk of Circuit Court of _____ Co., Florida

STATE OF FLORIDA
STATE ROAD DEPARTMENT

MAINTAINED
RIGHT OF WAY MAP

STATE ROAD NO. 62 MANATEE COUNTY

	BY	DATE	APPROVED BY	DATE
DRAWN	L.R.J.	8-23-65	H. M. Johnson	
TRACED				
CHECKED	D.C.	8-24-65	[signature]	
COMPARED				
APPROVED				

SECTION 13060-2901 SHEET 1 OF