FED. ROAD DIV. NO.	STATE	SEC. AND JOB NO.	FISCAL YEAR	SHEET NO.	TOTAL SHEETS
3	FLA.	13080-1105	58	1	[illegible]

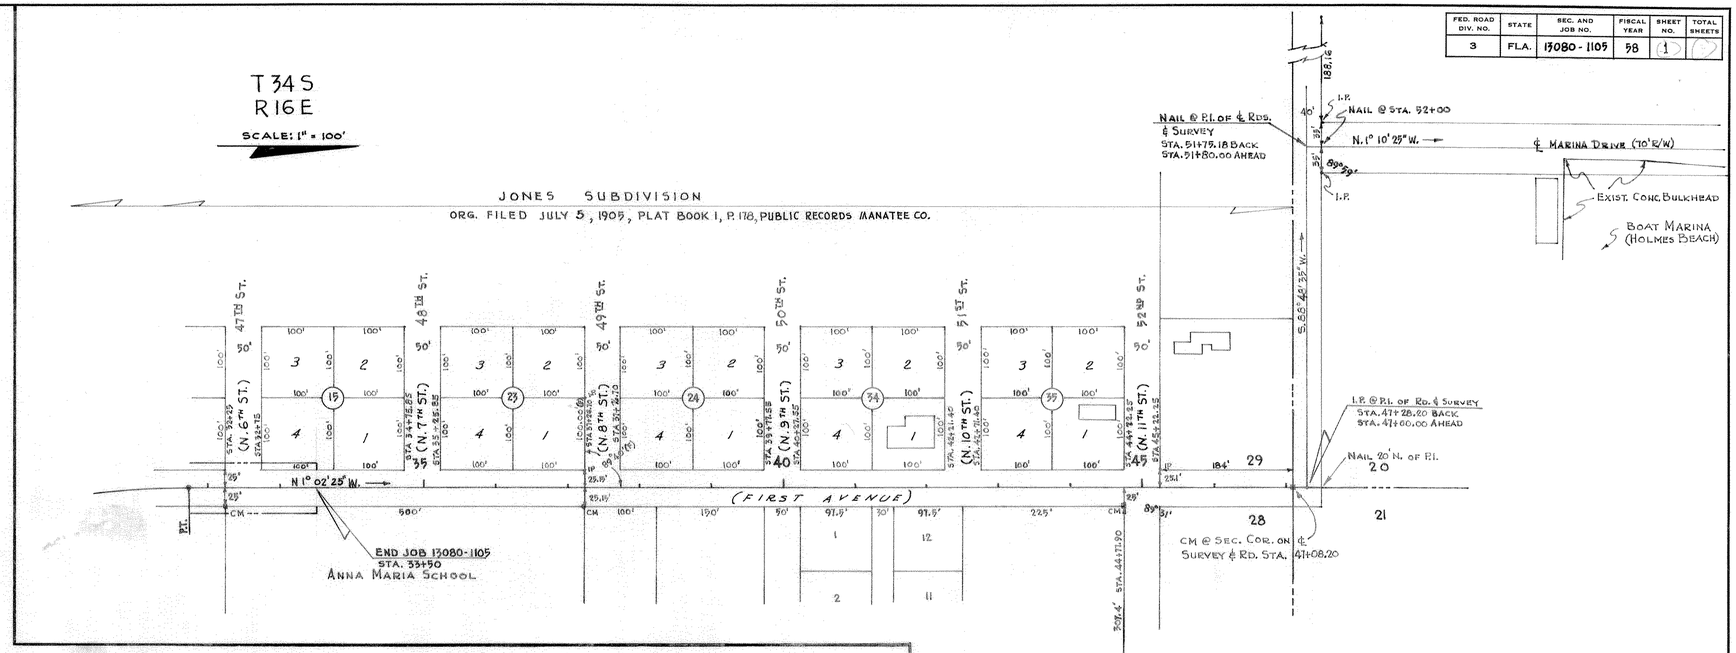

INSERT Nº 2

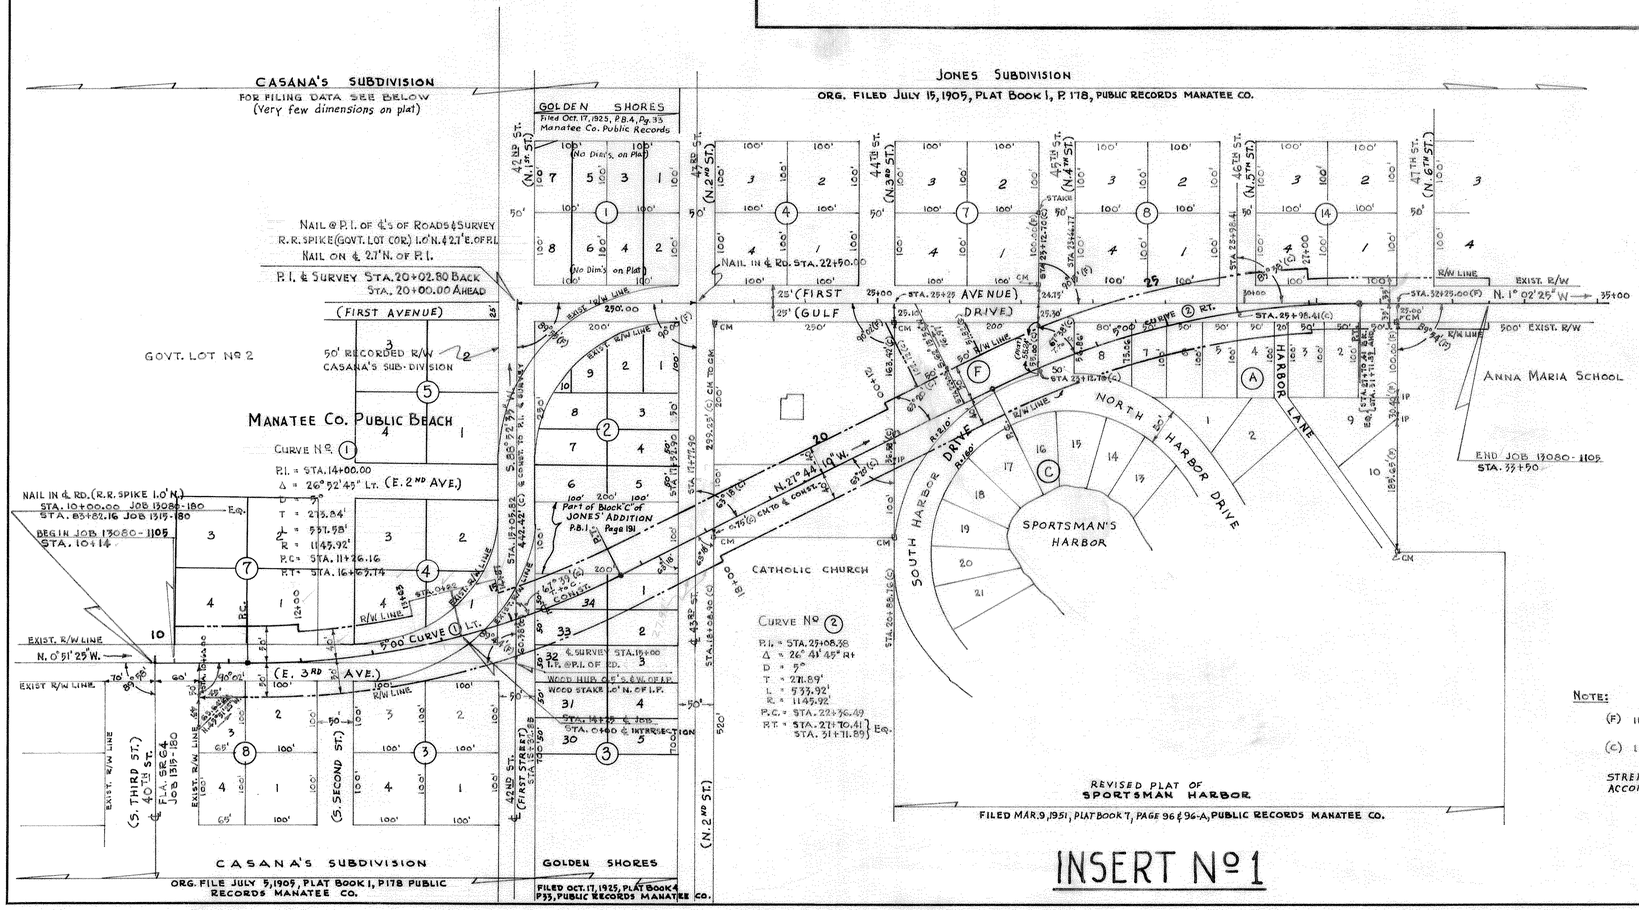

INSERT Nº 1

NOTE:

(F) INDICATES FIELD DIMENSION.

(C) INDICATES OFFICE CALCULATIONS.

STREET NAMES IN PARENTHESIS ARE ACCORDING TO RECORDED PLATS.

PARTS OF S.R. 684

GROUT, WALKER & JACKSON
3209 TA/APA ST., TA/APA, FLORIDA

SIGNED: Nathan Grout
NATHAN GROUT, P.E. FLA. REG. 3081

STATE OF FLORIDA
STATE ROAD DEPARTMENT

RIGHT OF WAY MAP

SECTION No. 13080-2105

ROAD No. 684 — MANATEE COUNTY

SCALE 1" = 100'	NAMES	DATES	APPROVED BY
DRAWN	LINDH	9-3-58	
TRACED	MARTINGER	10-21-58	DIVISION ENGINEER
INDEXED			
REVISED	AWC	9-28-59	STATE HIGHWAY ENGINEER
REVISED			

CHECKED: DATE: 1-29-59 BY: W.H.H. & N.G.