FED. ROAD DIV. No.	STATE	F A PROJECT NO.	FISCAL YEAR	SHEET No.
3	FLA.	13140 - 2502		1

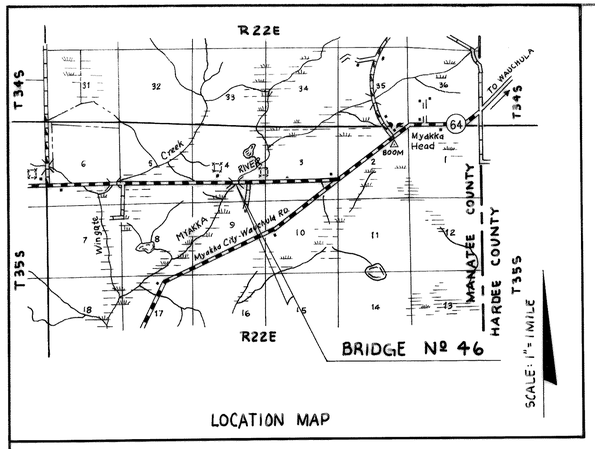

LOCATION MAP

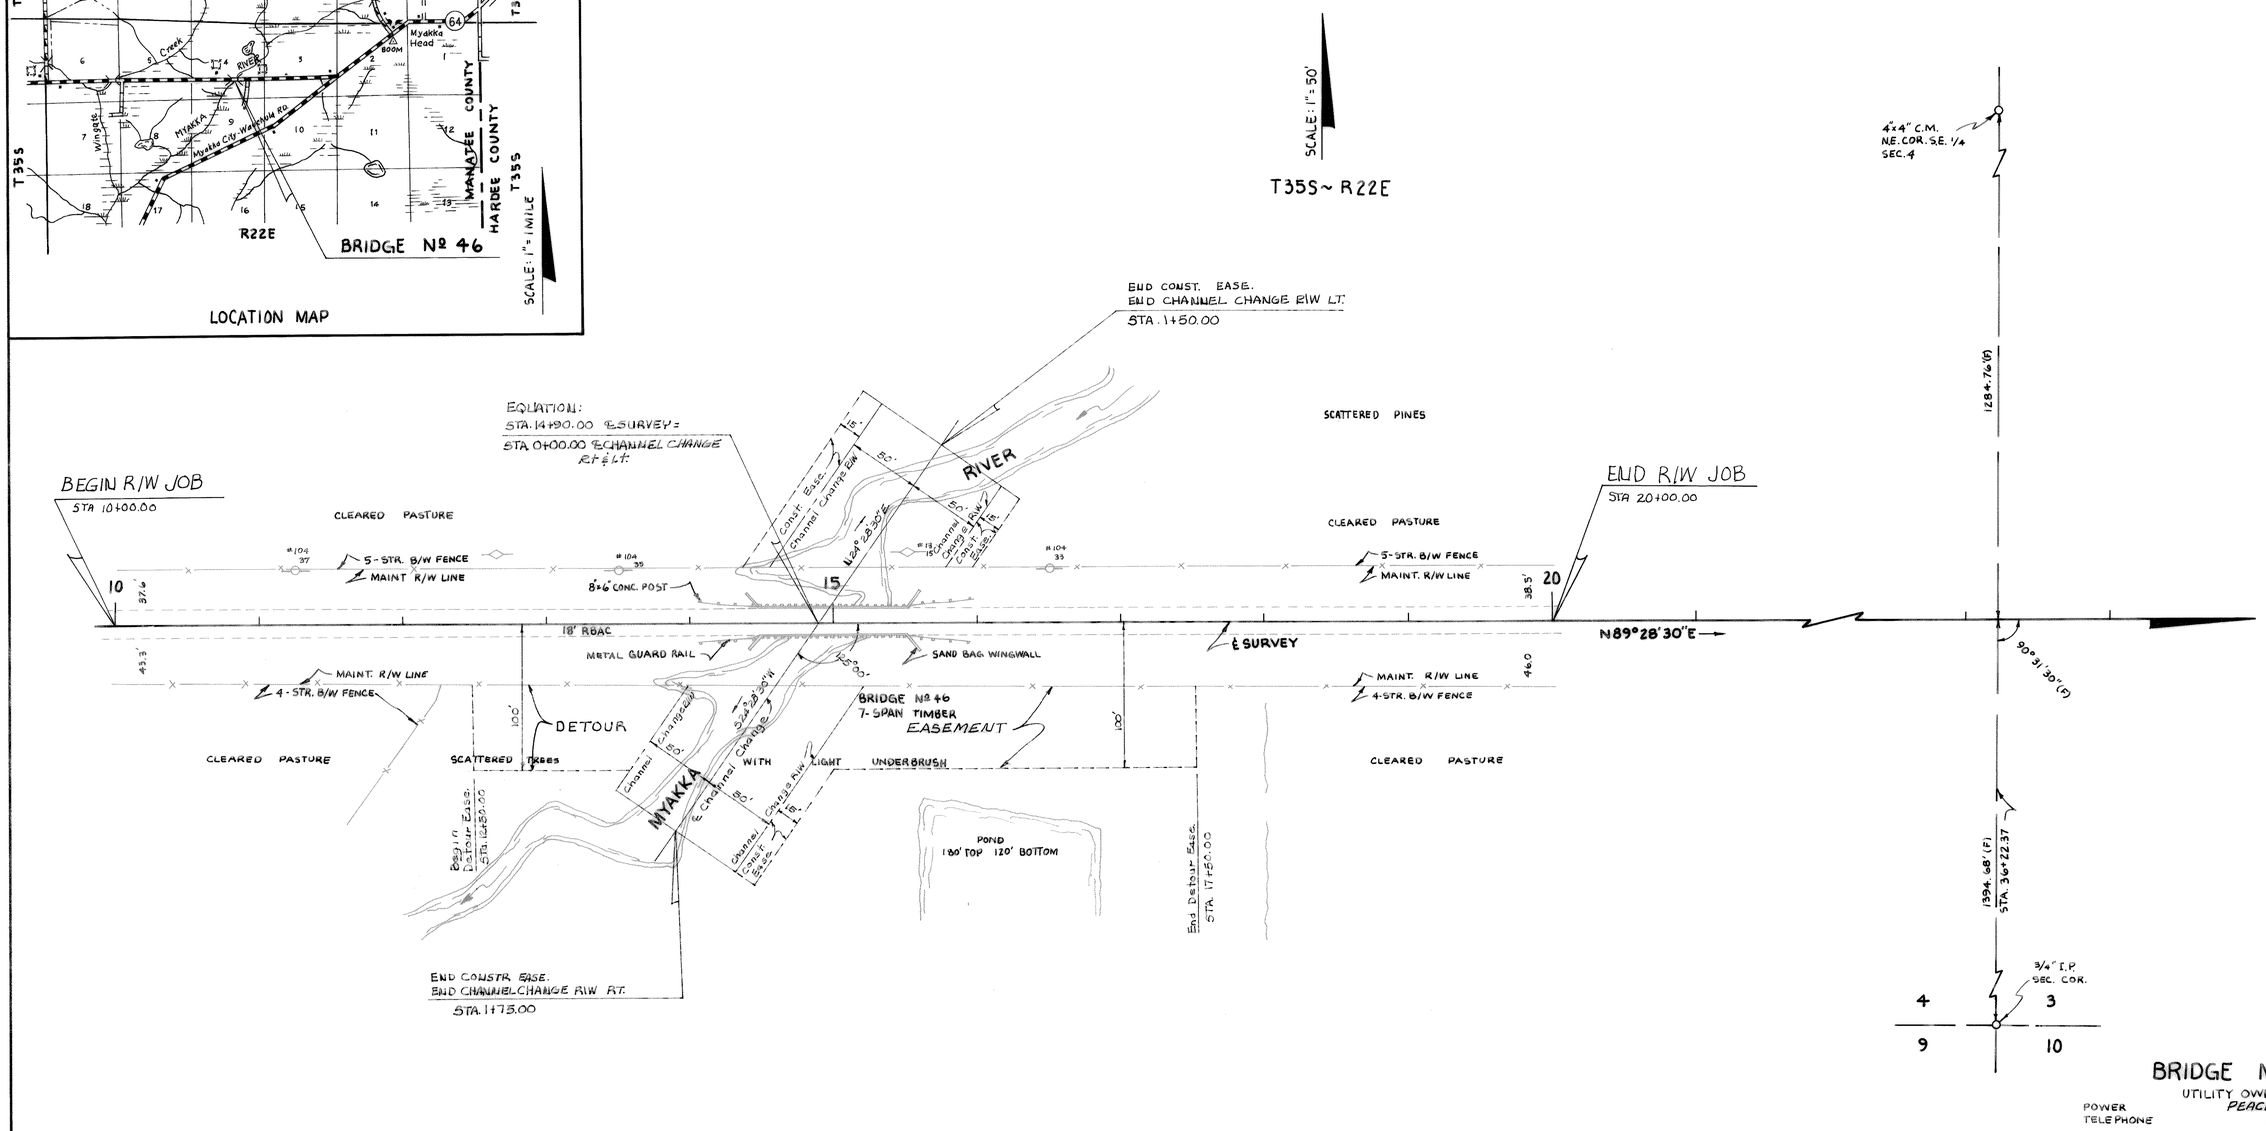

BRIDGE Nº 46

UTILITY OWNERS

POWER PEACE RIVER Elect. Corp. Inc.

TELEPHONE GENERAL TELEPHONE CO.

BEARING TAKEN FROM L.L. AS NORTH
TOPOG TAKEN FROM F.B. #882825
(F) INDICATES FIELD INFORMATION

REVISION	BY	DATE
Utility owner	JAB-MHC	2-1-72
Detour Ease.	RHC-MHC	9-17-71
add. Reg.	LBJ-MHC	7-14-71
Begin & End R/W Job	AJD-MHC	6-7-71

STATE OF FLORIDA
DEPARTMENT OF TRANSPORTATION

RIGHT OF WAY MAP

STATE ROAD NO. 64 MANATEE COUNTY

	BY	DATE	APPROVED BY	DATE
DRAWN	J.R.M.	4-23-71	E. W. Lee	
TRACED	A.J.D.	4-26-71	by [signature]	DISTRICT ENGINEER
CHECKED	R.H.C.	4-28-71		5-10-71 ENGINEER OF RIGHT OF WAY
COMPARED				
INDEXED				STATE HIGHWAY ENGINEER

SECTION 13140 - 2502 SHEET 1 OF