FED. ROAD DIV. NO.	STATE	PROJECT NO.	FISCAL YEAR	SHEET NO.
3	FLA.	13140-2901		1

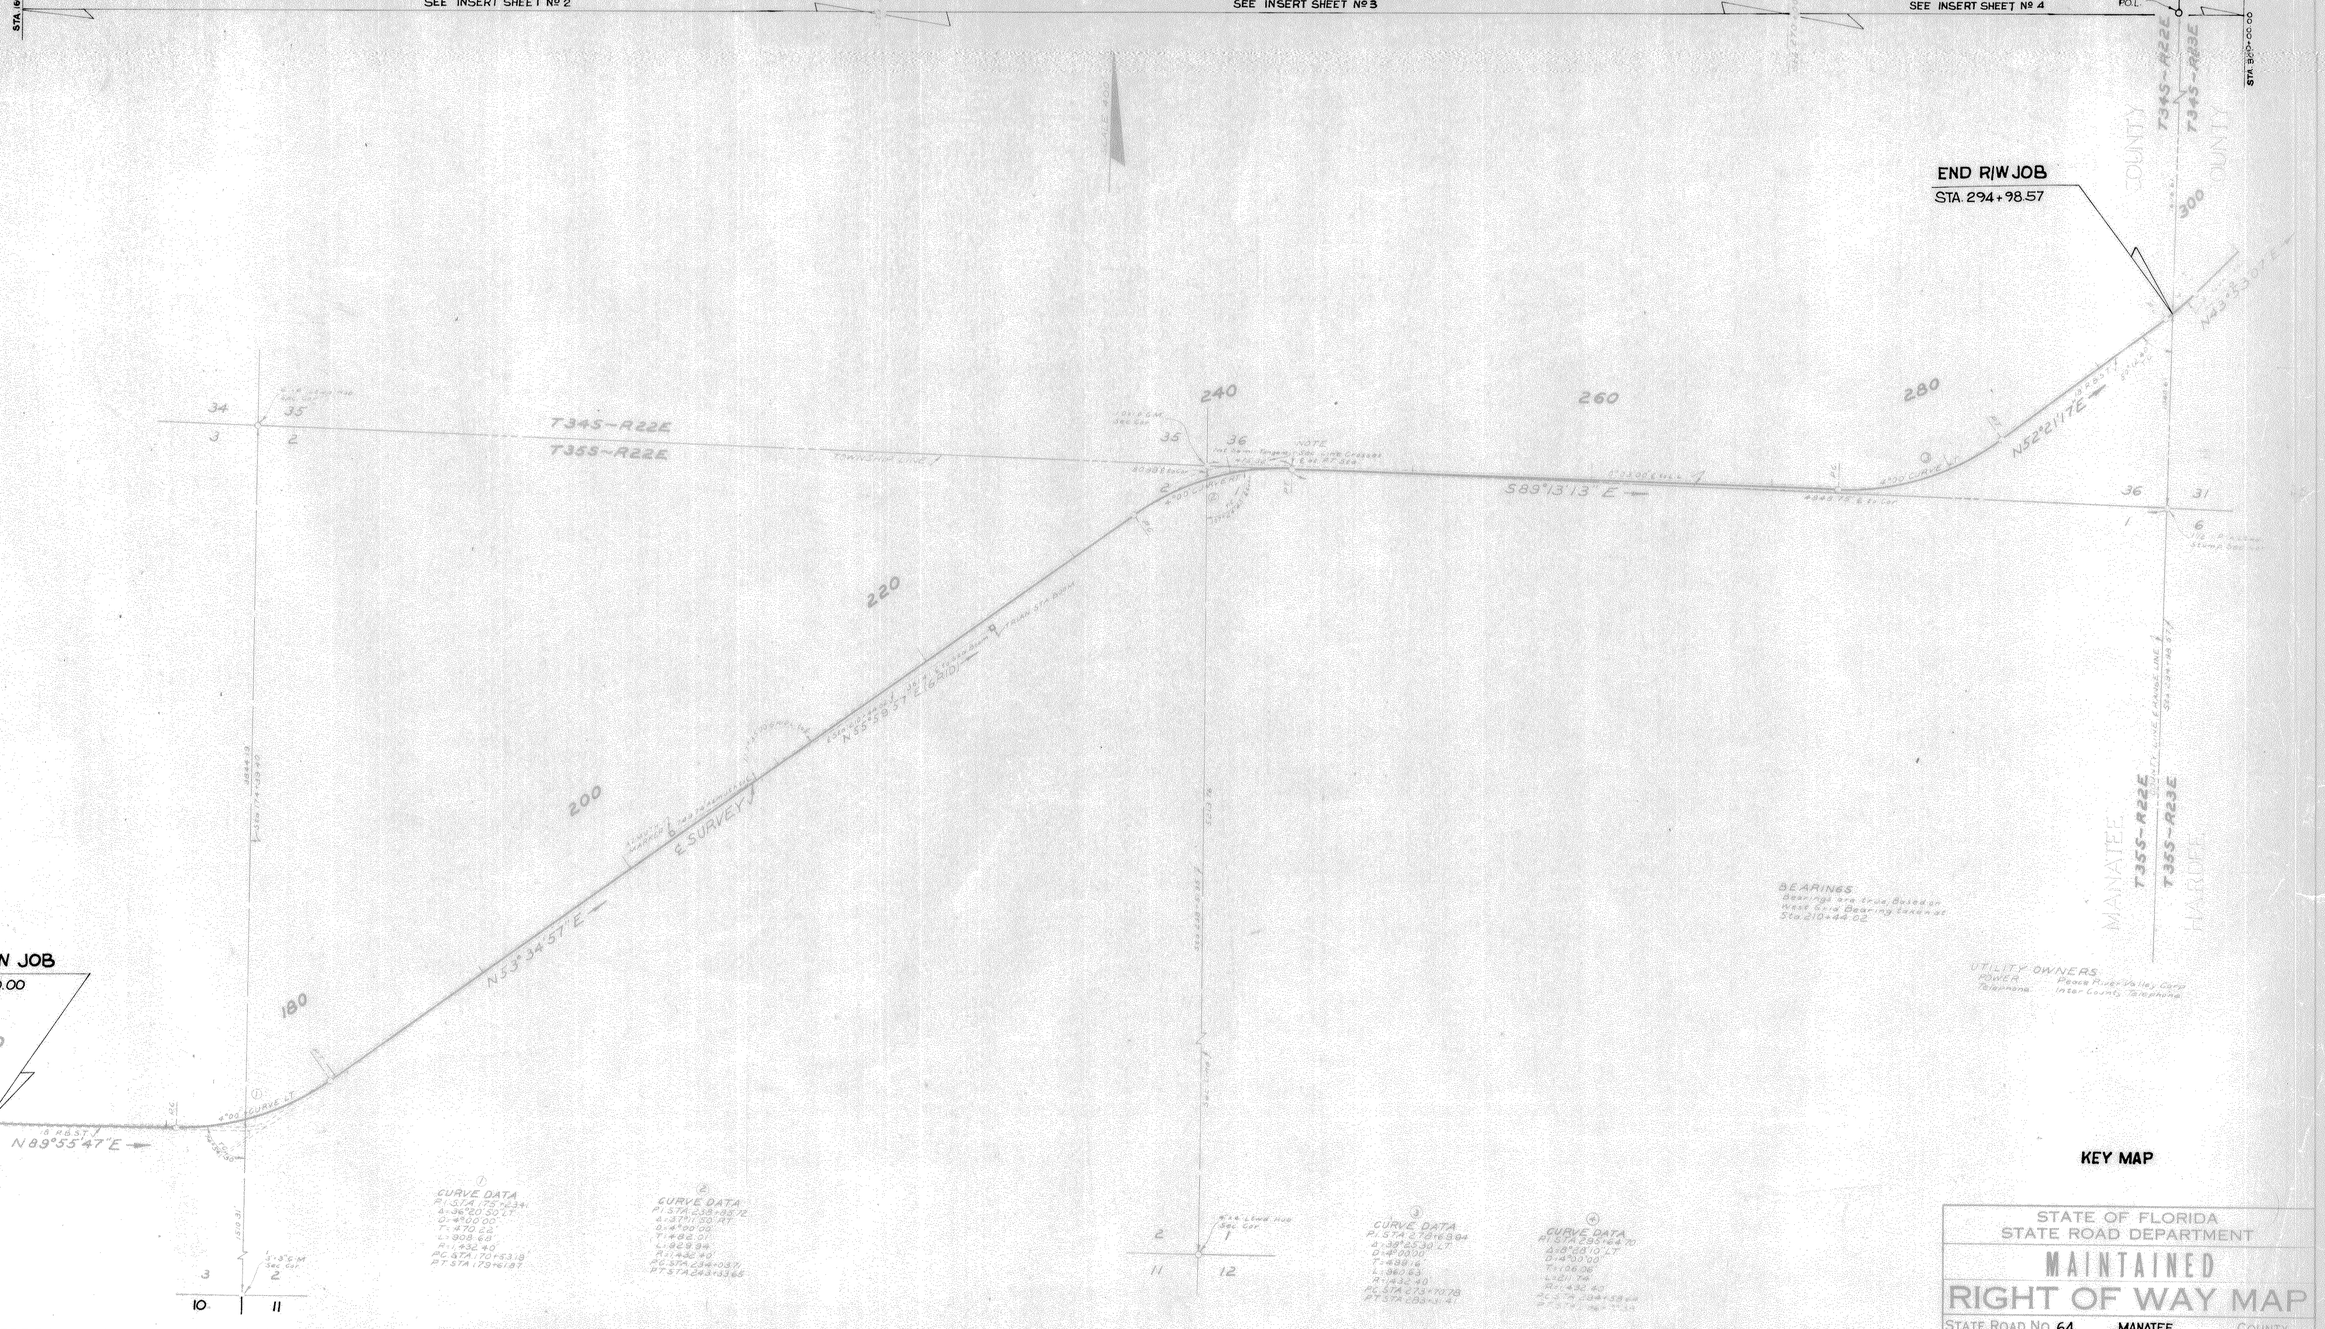
STA. 160+00.00
SEE INSERT SHEET Nº 2
SEE INSERT SHEET Nº 3
SEE INSERT SHEET Nº 4
2" I.P. P.O.L.
STA. 320+00.00
END R/W JOB
STA. 294+98.57
BEGIN R/W JOB
STA. 160+00.00
T34S-R22E
T35S-R22E
T34S-R23E
T35S-R23E
MANATEE COUNTY
HARDEE COUNTY
TOWNSHIP LINE
N89°55'47"E
N53°34'57"E
N55°38'37"E 1610.01'
S89°13'13"E
N43°53'07"E
N52°21'17"E
4°00' CURVE LT.
5°30' CURVE RT.
4°00' CURVE RT.
E. SURVEY ℄

DIST. DIV.	ROAD NO.	STATE	PROJECT NO.	YEAR	SHEET NO.
1	F.A.		13140-2901		2

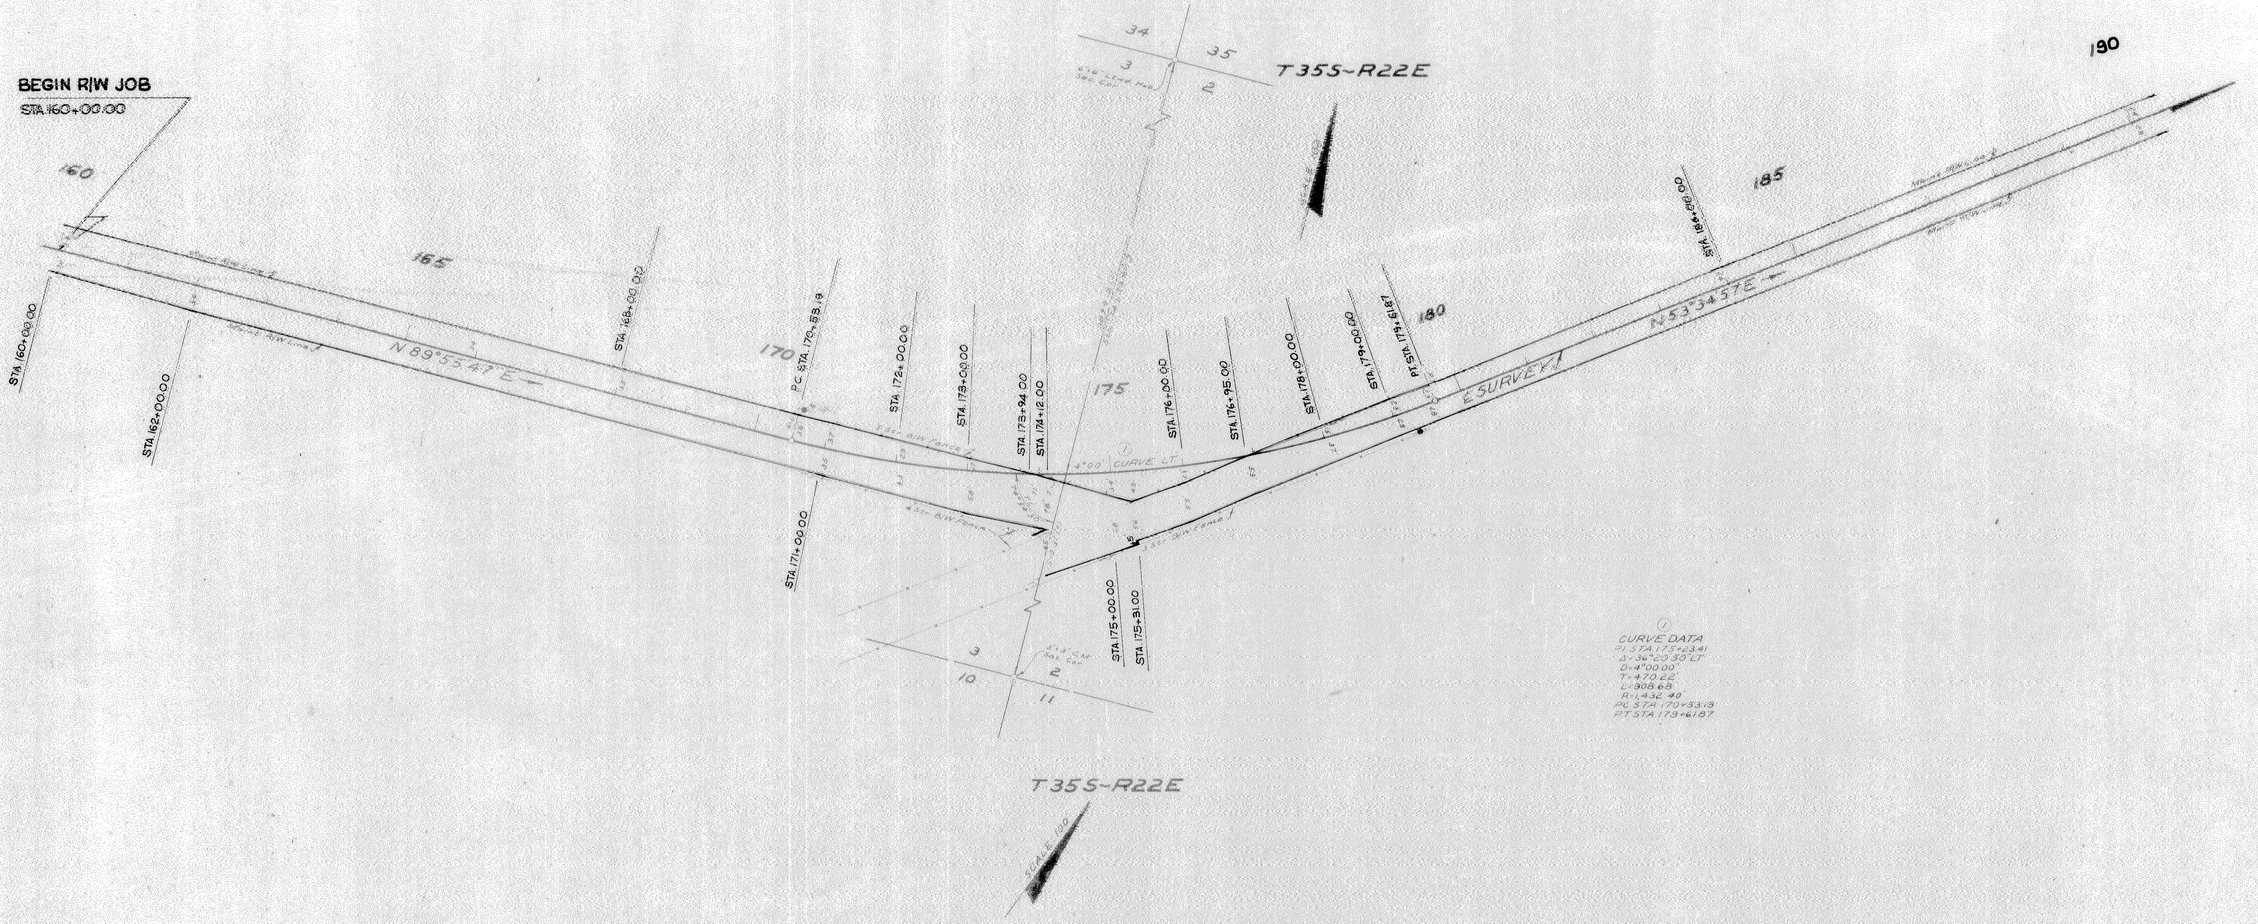

INSERT

STATE OF FLORIDA
STATE ROAD DEPARTMENT

MAINTAINED RIGHT OF WAY MAP

STATE ROAD NO 64 MANATEE COUNTY

	BY	DATE	APPROVED BY	DATE
DRAWN	L.R.J.	10-22-65		
TRACED				
CHECKED	W.J.P.	10-25-65		
COMPARED				
ENGINEER			DISTRICT ENGINEER	

SECTION 13140-2901 SHEET 2 OF

FED. ROAD DIV. NO.	STATE	PROJECT NO.	FISCAL YEAR	SHEET NO.
3	FLA.	13140-2901		3

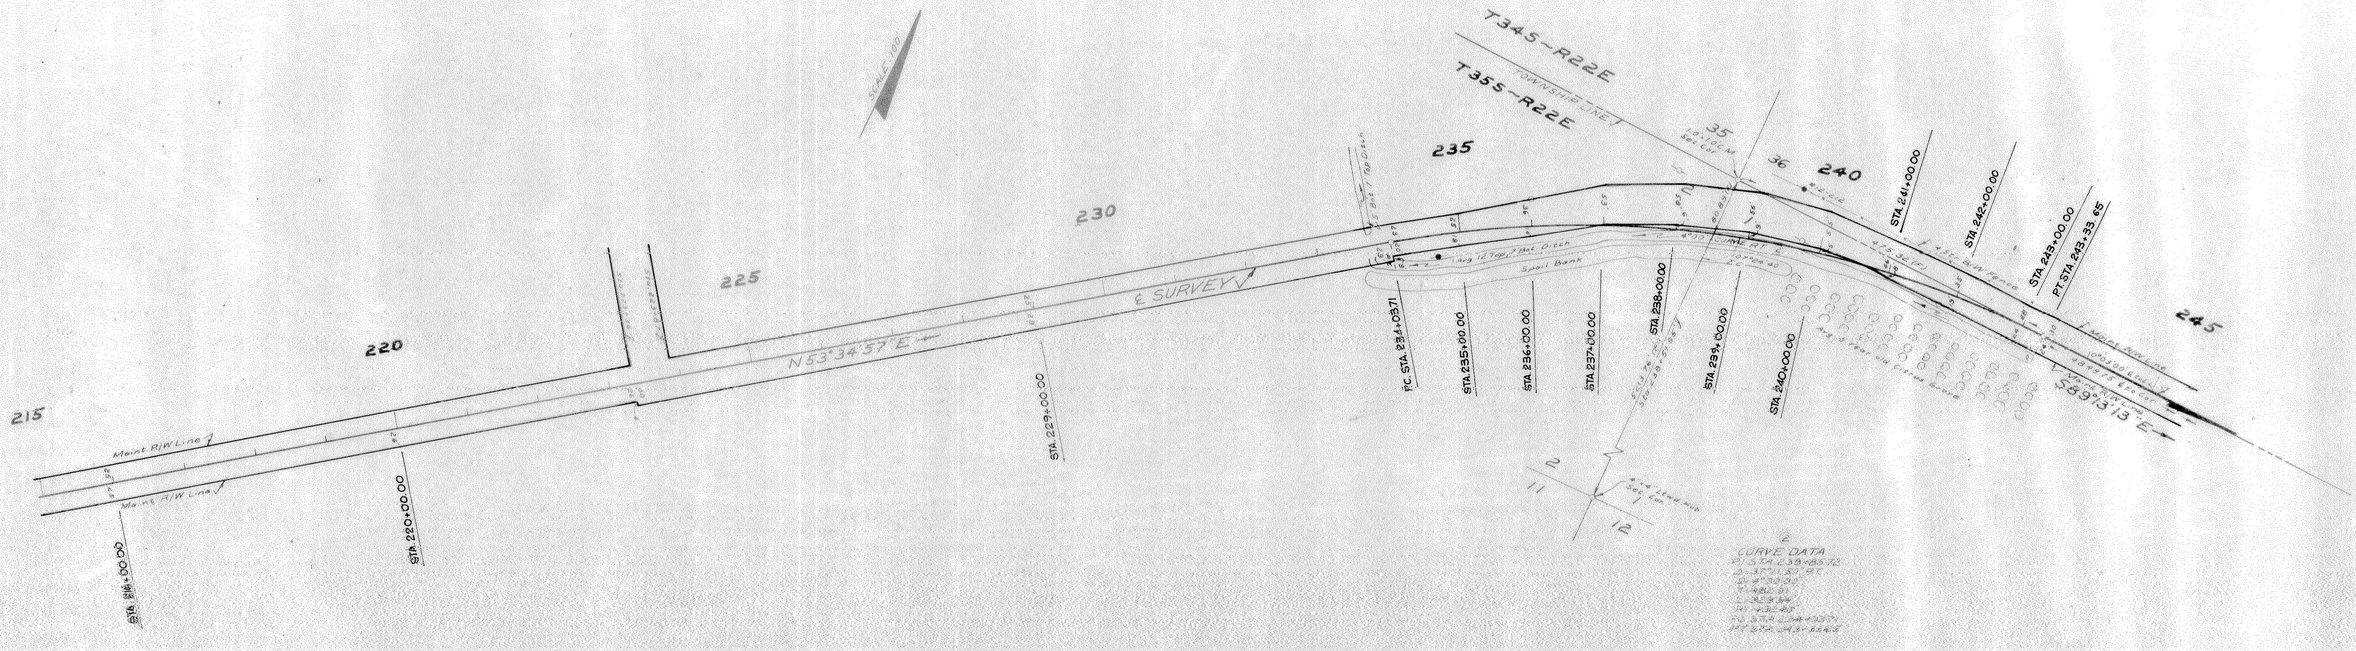

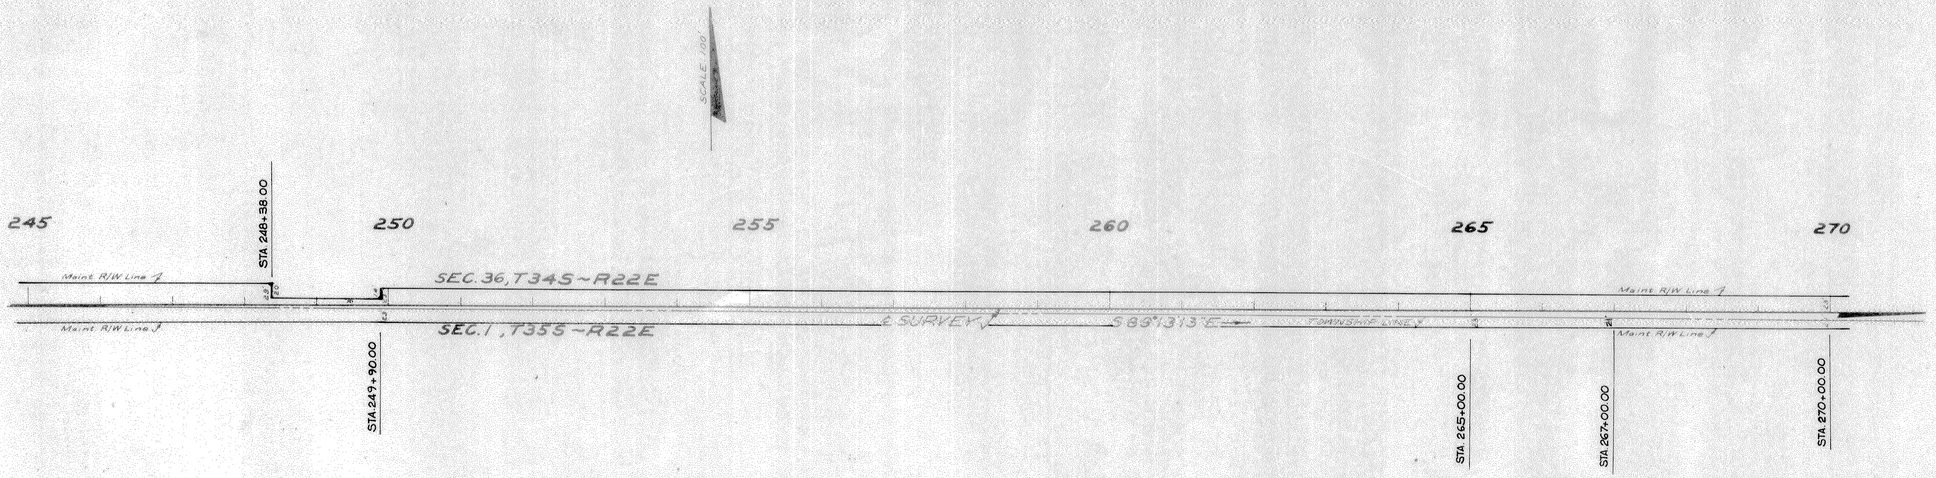

INSERT

STATE OF FLORIDA
STATE ROAD DEPARTMENT

MAINTAINED
RIGHT OF WAY MAP

STATE ROAD NO. 64 MANATEE COUNTY

	BY	DATE	APPROVED BY	DATE
DRAWN	L.R.J.	10-22-65		
TRACED				
CHECKED	W. J. P.	10-25-65		
COMPARED				
VOUCHED				

SECTION 13140-2901 SHEET 3 OF

FED. ROAD DIV.	ROAD NO.	STATE	PROJECT	FISCAL YEAR	SHEET NO.
	X	FLA.	13140-2901		4

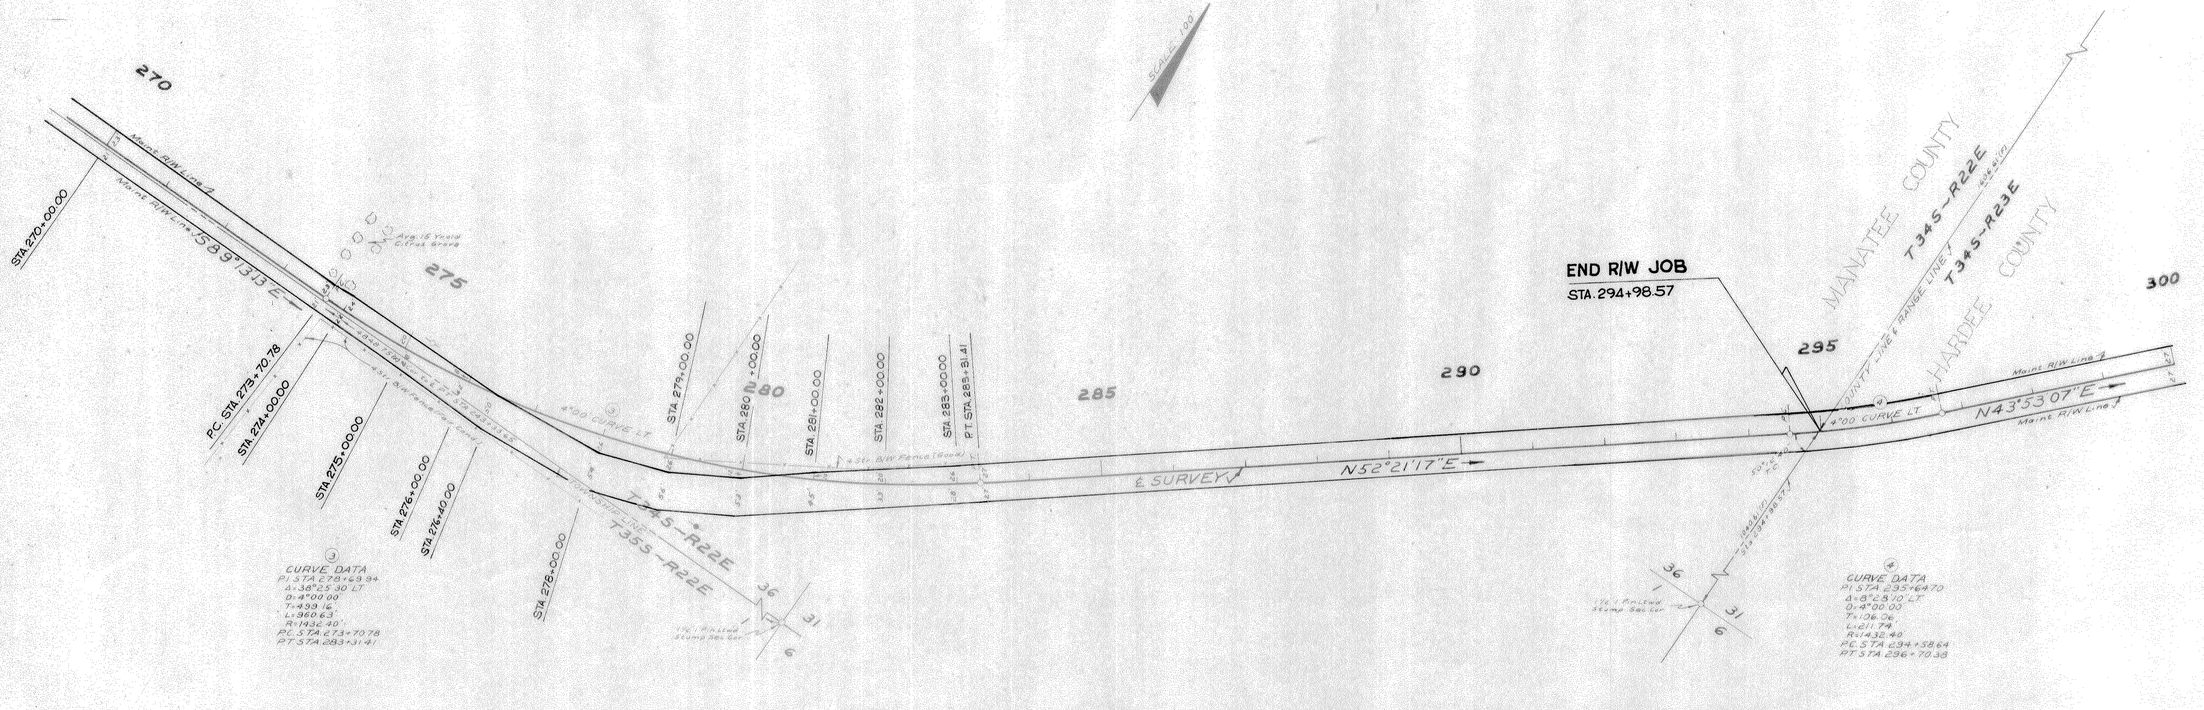

INSERT

STATE OF FLORIDA
STATE ROAD DEPARTMENT

MAINTAINED
RIGHT OF WAY MAP

STATE ROAD NO. 64 MANATEE

	BY	DATE	APPROVED BY
DRAWN	L.R.J.	10-22-65	
TRACED			
CHECKED	W.J.P.	10-25-65	
COMPARED			
INDEXED			

SECTION 13140-2901 SHEET 4 OF